



Site Plan as Existing
Scale - 1:200

NOTES

Drawings are to be used for obtaining planning permission & building regulations approval only. All measurements to be checked on site. Approved drawings are to be read in conjunction with the written specification. Any discrepancies within the project documentation are to be reported to this Practice for resolution.
© AG Architectural Solutions Ltd.
Note that the 'Party Wall etc. Act 1996' should be considered prior to the commencement of work.

REVISIONS

Revision A : July 2021
Alterations following consultation with Planning dept.

+ AG Architectural Solutions

19 Hillbrook Road, Offerton, Stockport, SK1 4JW
0161 355 5880
enquiries@ag-solutions.co.uk

Mr & Mrs Cliffe

46 Gladstone Avenue
Liverpool
L16 2LQ



PROJECT : Single & Two Storey Extensions

DRAWING : Site Plan as Existing

DRAWING NO. : 2021.22.P1A


DATE : May 2021

SHEET

1

SCALE

1:200 @ A3

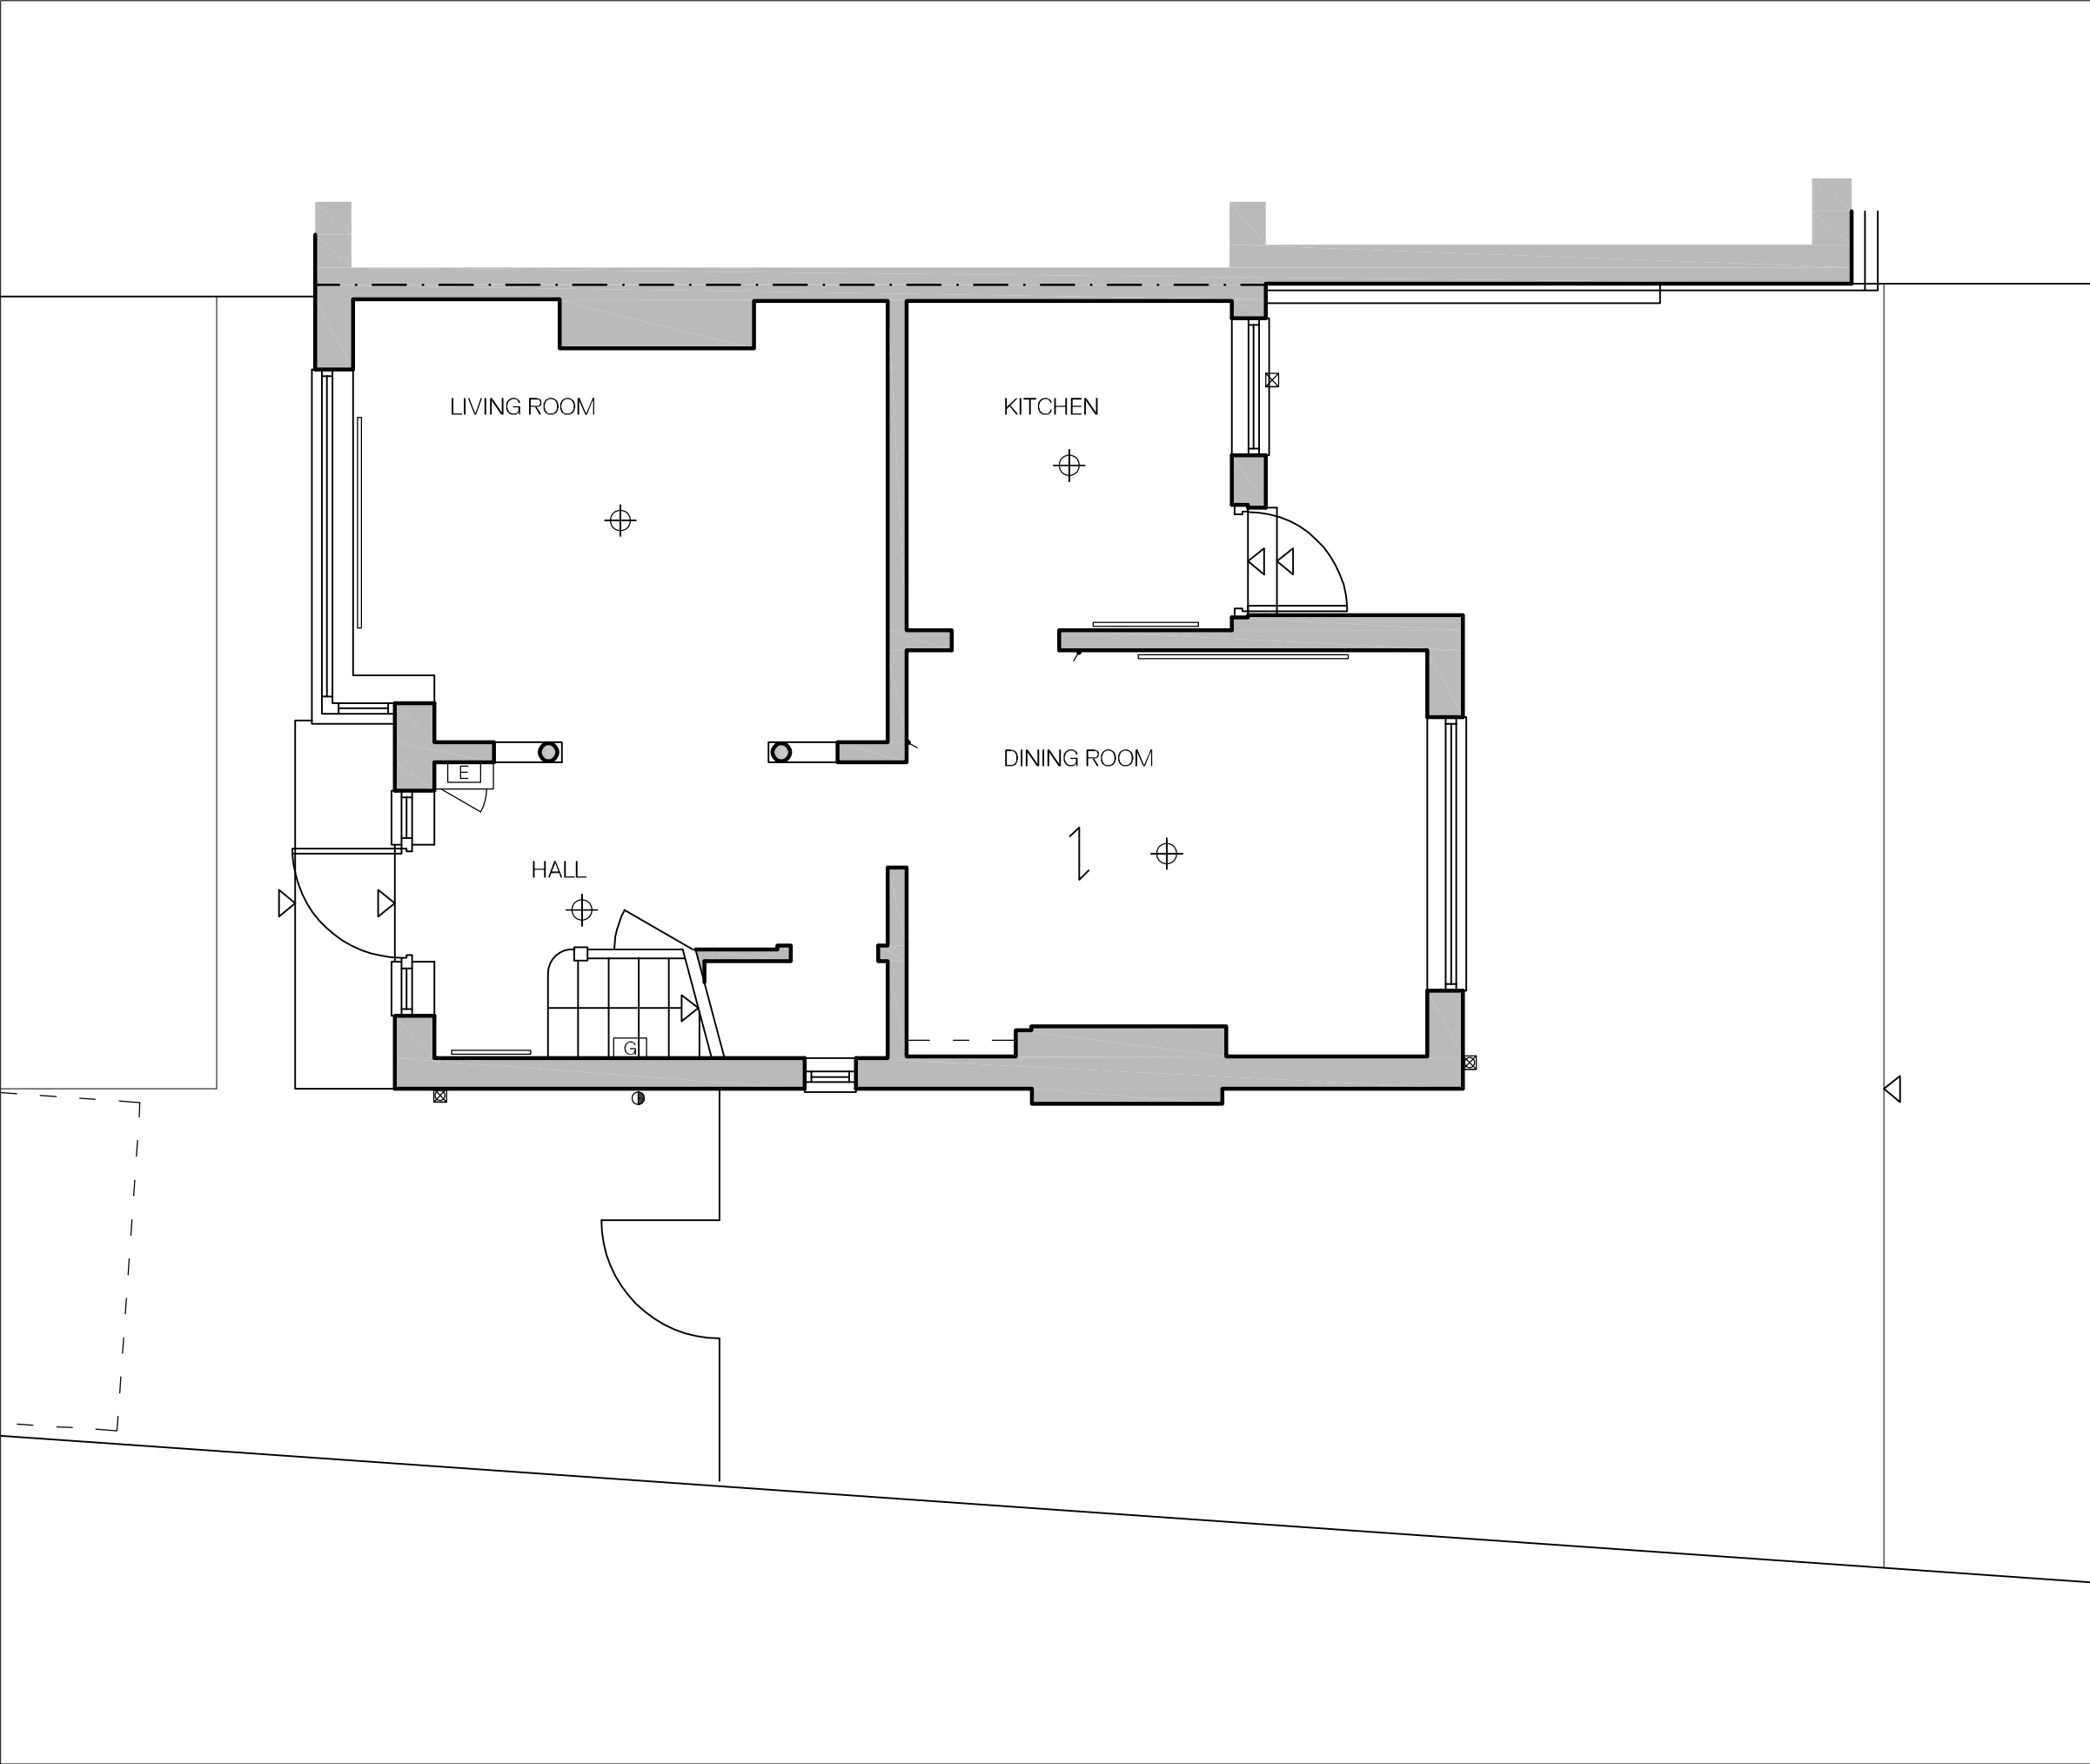

Ground Floor Plan as Existing
Scale - 1:50

NOTES

Drawings are to be used for obtaining planning permission & building regulations approval only. All measurements to be checked on site. Approved drawings are to be read in conjunction with the written specification. Any discrepancies within the project documentation are to be reported to this Practice for resolution.
© AG Architectural Solutions Ltd.
Note that the 'Party Wall etc. Act 1996' should be considered prior to the commencement of work.

REVISIONS

Revision A : July 2021
Alterations following consultation with Planning dept.

+ AG Architectural Solutions

19 Hillbrook Road, Offerton, Stockport, SK1 4JW
0161 355 5880
enquiries@ag-solutions.co.uk

Mr & Mrs Cliffe

46 Gladstone Avenue
Liverpool
L16 2LQ



PROJECT : Single & Two Storey Extensions

DRAWING : Ground Floor Plan as Existing

DRAWING NO. : 2021.22.P2A


DATE : May 2021


SHEET

2

SCALE

1:50 @ A3

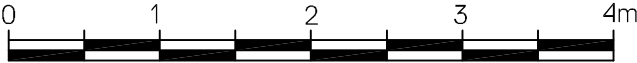

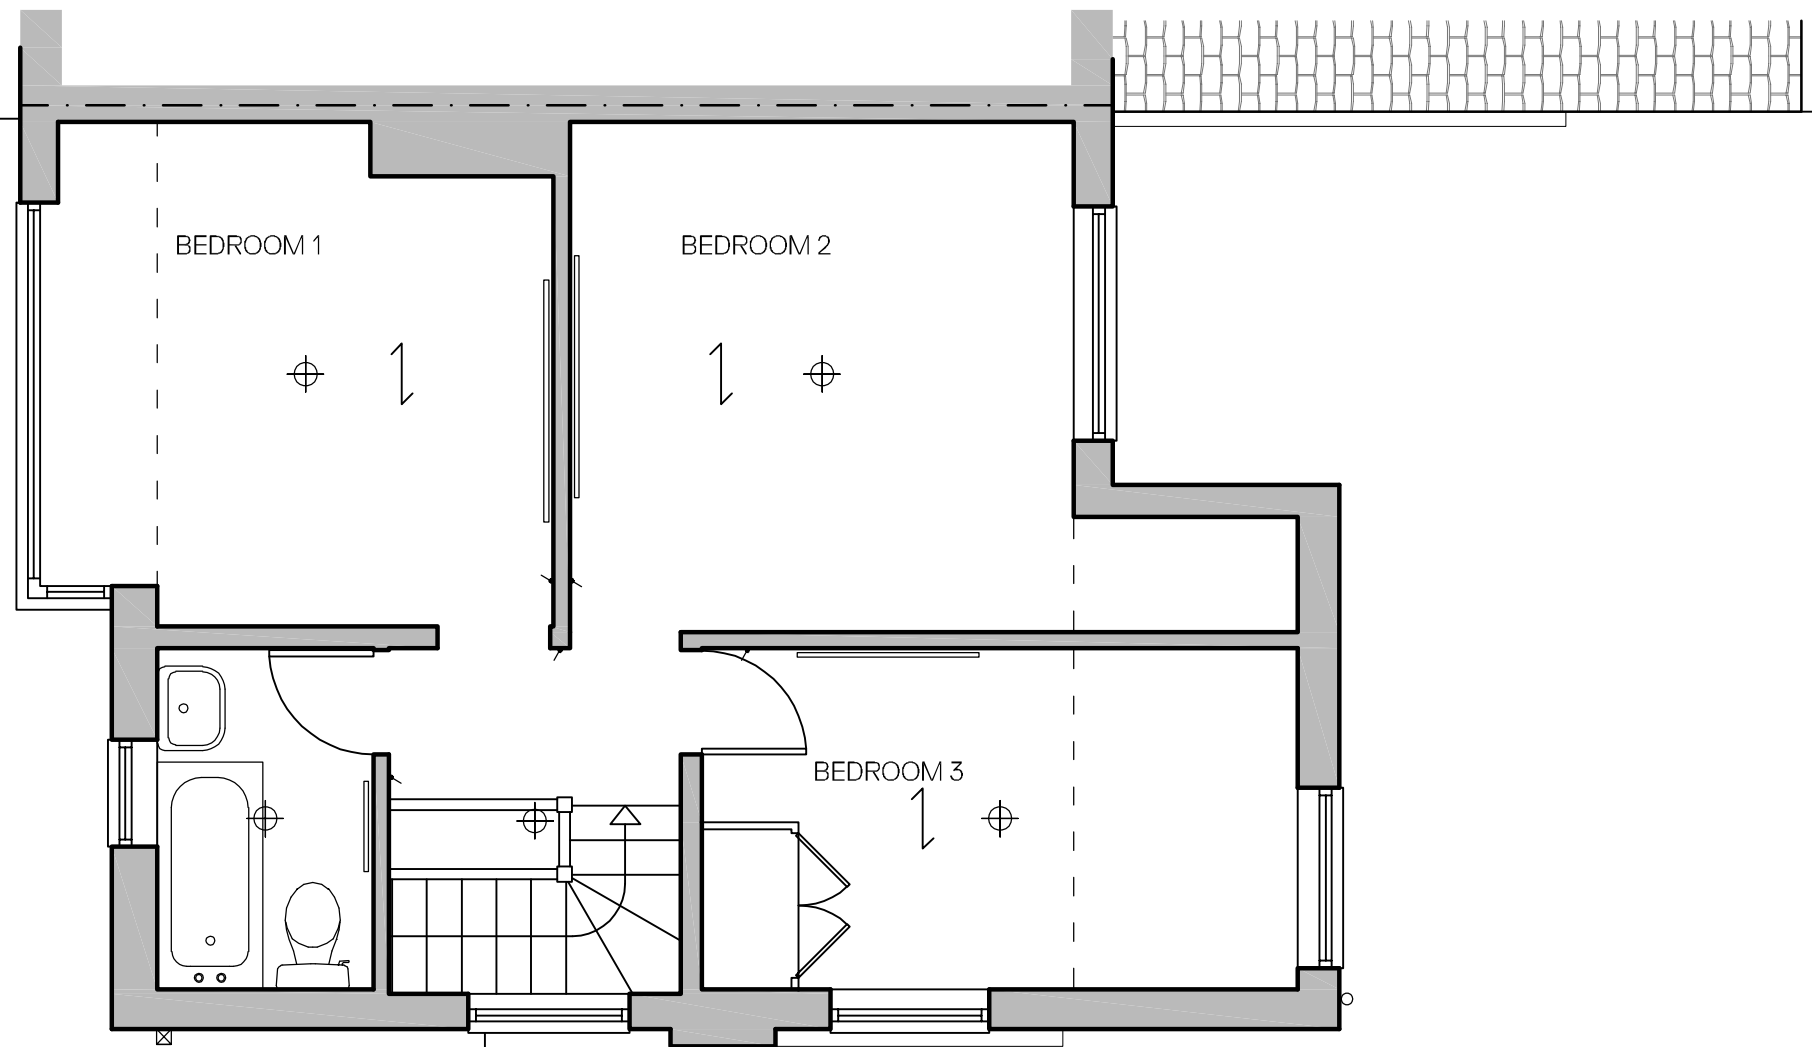

First Floor Plan as Existing
Scale - 1:50

NOTES

Drawings are to be used for obtaining planning permission & building regulations approval only. All measurements to be checked on site. Approved drawings are to be read in conjunction with the written specification. Any discrepancies within the project documentation are to be reported to this Practice for resolution.
© AG Architectural Solutions Ltd.
Note that the 'Party Wall etc. Act 1996' should be considered prior to the commencement of work.

REVISIONS

Revision A : July 2021
Alterations following consultation with Planning dept.

+ AG Architectural Solutions

19 Hillbrook Road, Offerton, Stockport, SK1 4JW
0161 355 5880
enquiries@ag-solutions.co.uk

Mr & Mrs Cliffe

46 Gladstone Avenue
Liverpool
L16 2LQ



PROJECT : Single & Two Storey Extensions

DRAWING : First Floor Plan as Existing

DRAWING NO. : 2021.22.P3A

DATE : May 2021

SHEET


3

SCALE


1:50 @ A3



Front Elevation as Existing
Scale - 1:100

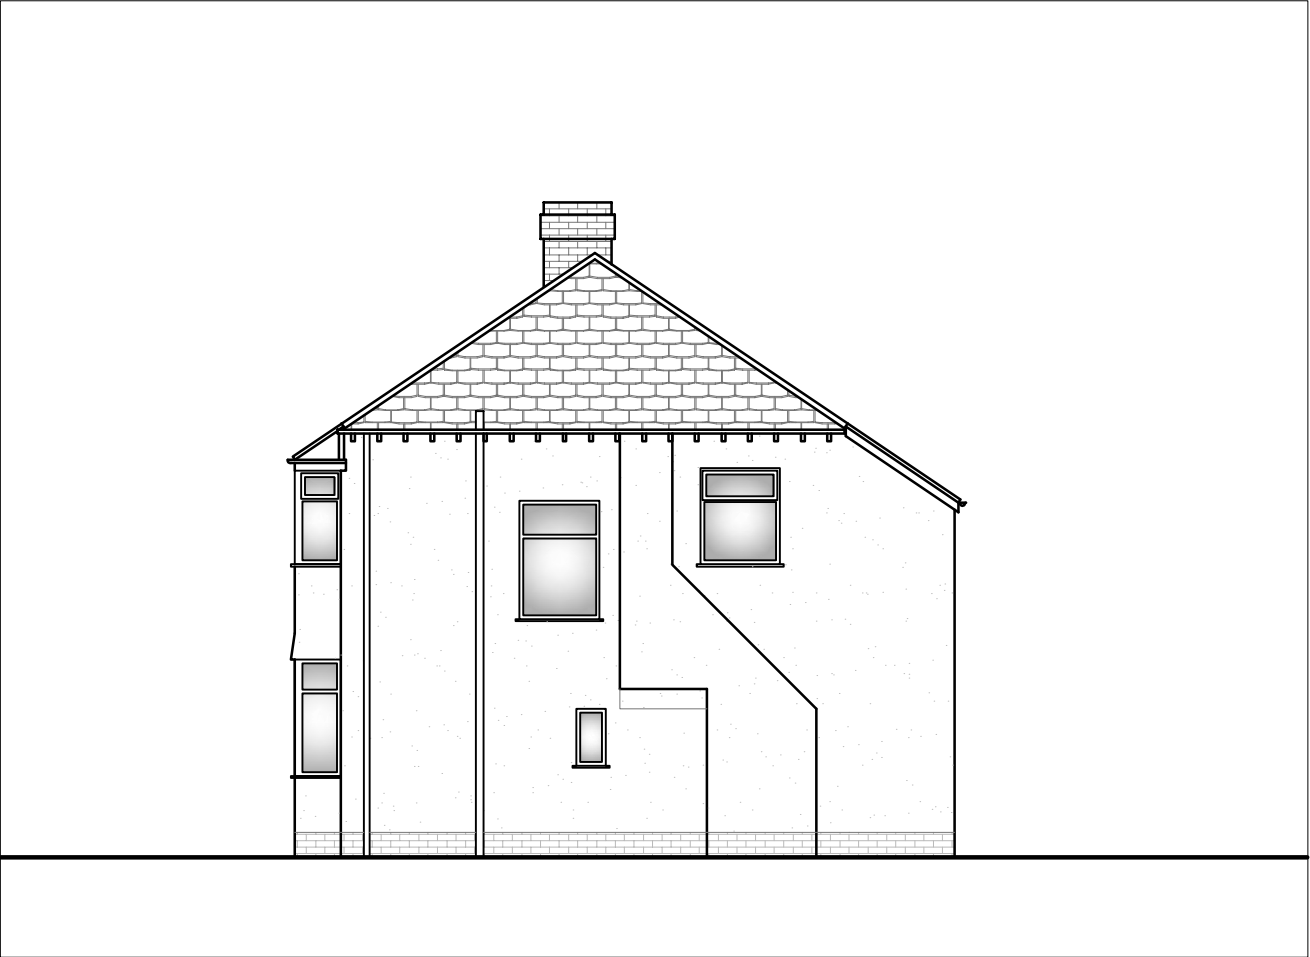

Side Elevation as Existing
Scale - 1:100

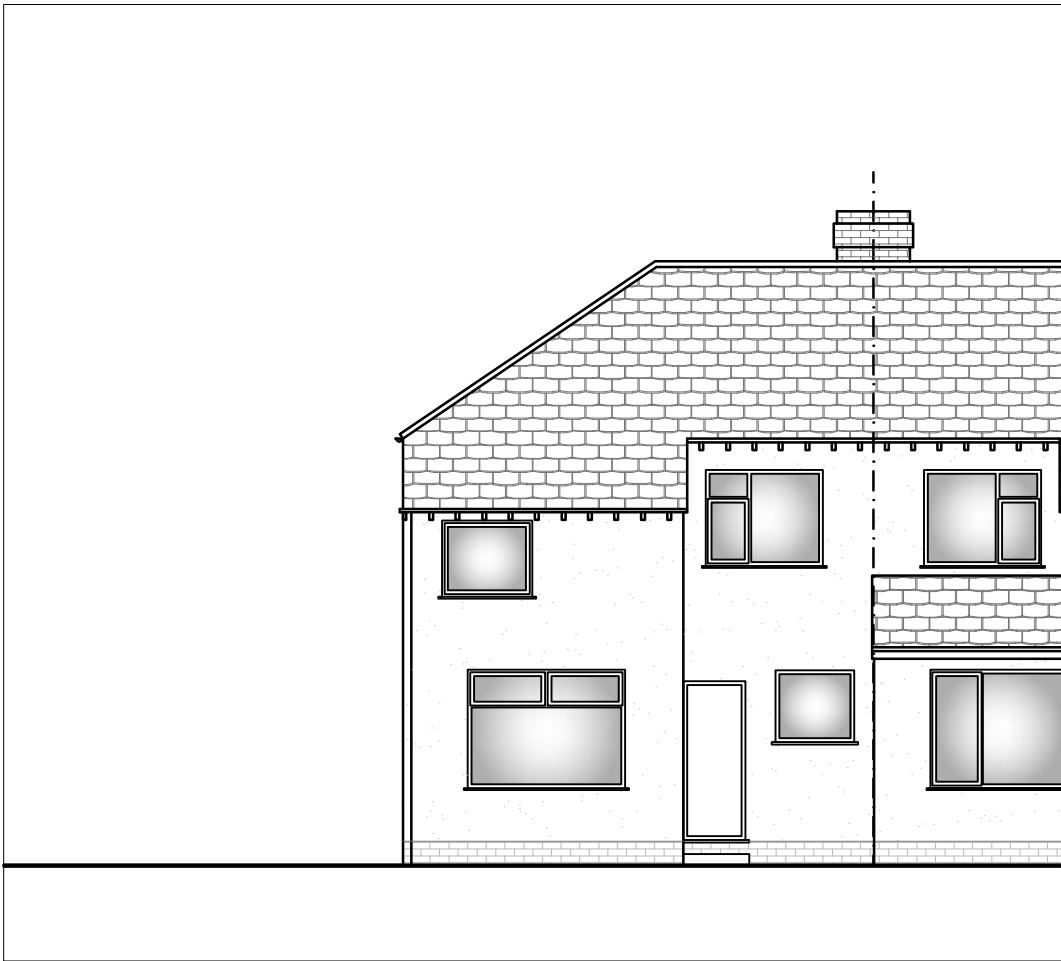

Rear Elevation as Existing
Scale - 1:100



NOTES

Drawings are to be used for obtaining planning permission & building regulations approval only. All measurements to be checked on site. Approved drawings are to be read in conjunction with the written specification. Any discrepancies within the project documentation are to be reported to this Practice for resolution.
© AG Architectural Solutions Ltd.
Note that the 'Party Wall etc. Act 1996' should be considered prior to the commencement of work.

REVISIONS

Revision A : July 2021
Alterations following consultation with Planning dept.

+ AG Architectural Solutions

19 Hillbrook Road, Offerton, Stockport, SK1 4JW
0161 355 5880
enquiries@ag-solutions.co.uk

Mr & Mrs Cliffe

46 Gladstone Avenue
Liverpool
L16 2LQ



PROJECT : Single & Two Storey Extensions

DRAWING : Elevations as Existing

DRAWING NO. : 2021.22.P4A

DATE : May 2021

SHEET

4

SCALE

1:100 @ A3



Site Plan as Proposed
Scale - 1:200

NOTES

Drawings are to be used for obtaining planning permission & building regulations approval only. All measurements to be checked on site. Approved drawings are to be read in conjunction with the written specification. Any discrepancies within the project documentation are to be reported to this Practice for resolution.
© AG Architectural Solutions Ltd.
Note that the 'Party Wall etc. Act 1996' should be considered prior to the commencement of work.

REVISIONS

Revision A : July 2021
Alterations following consultation with Planning dept.

+ AG Architectural Solutions

19 Hillbrook Road, Offerton, Stockport, SK1 4JW
0161 355 5880
enquiries@ag-solutions.co.uk

Mr & Mrs Cliffe

46 Gladstone Avenue
Liverpool
L16 2LQ



PROJECT : Single & Two Storey Extensions

DRAWING : Site Plan as Proposed

DRAWING NO. : 2021.22.P5A


DATE : May 2021

SHEET

5

SCALE

1:200 @ A3

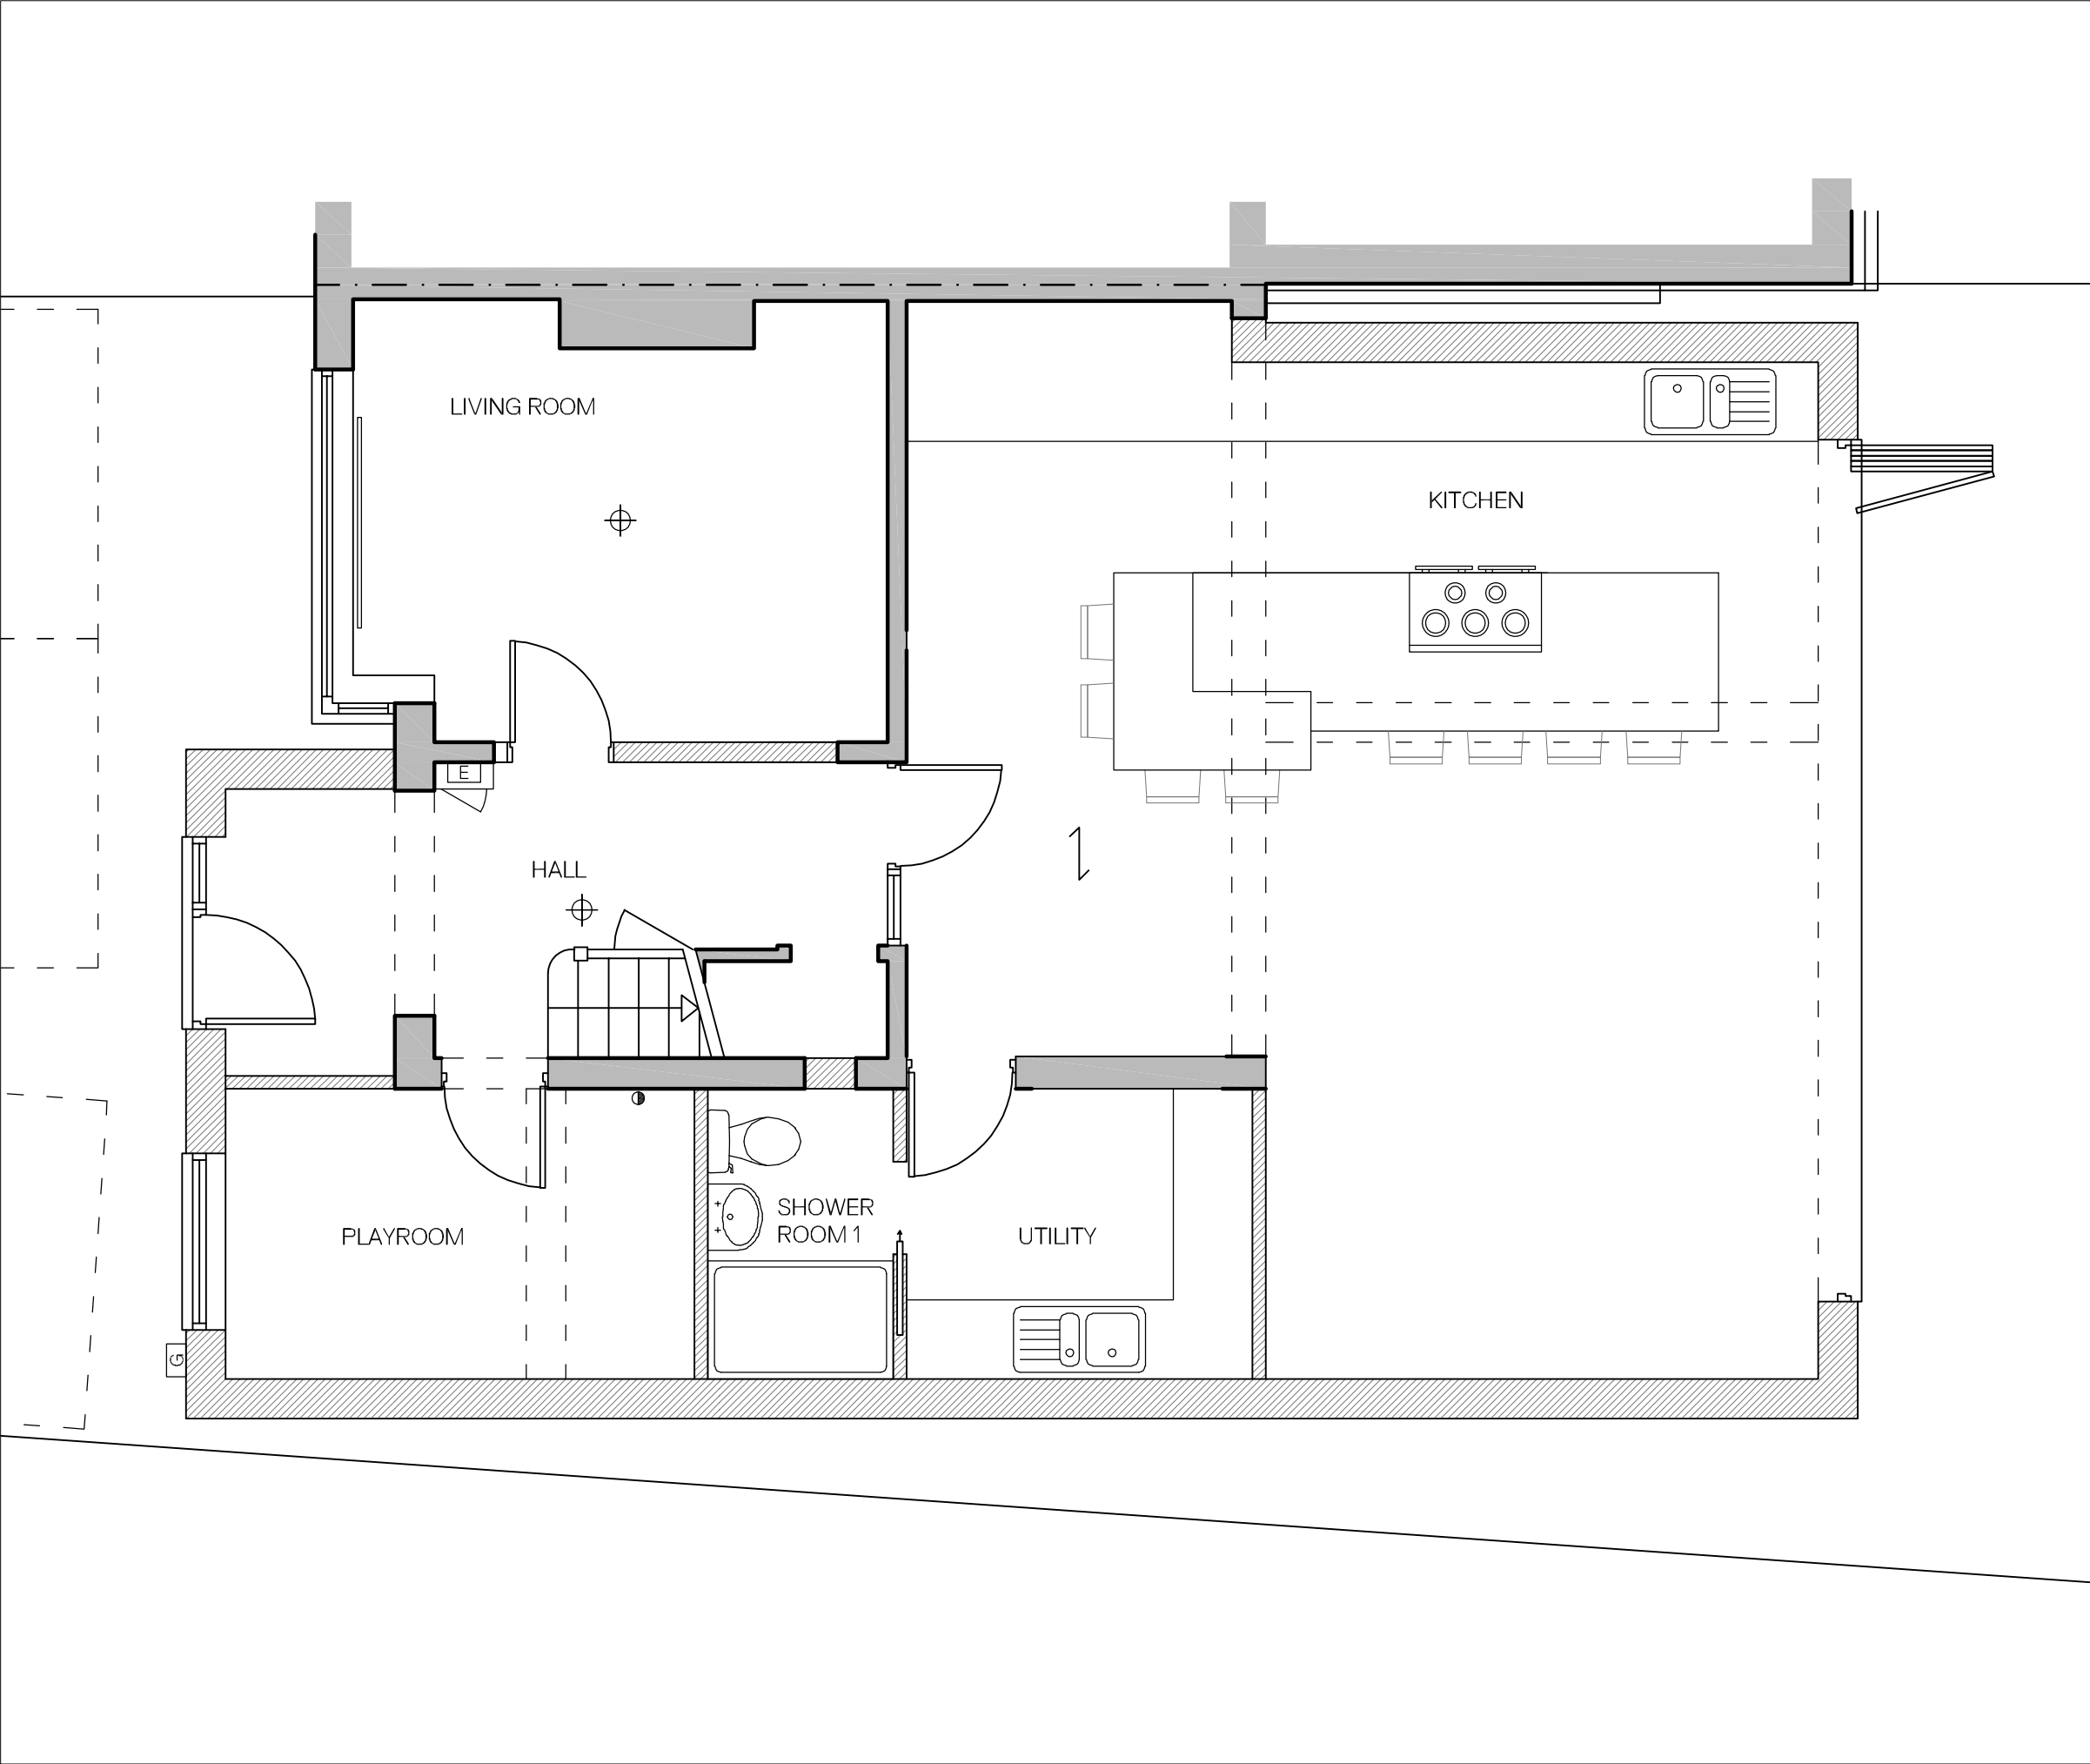

Ground Floor Plan as Proposed
Scale - 1:50



NOTES

Drawings are to be used for obtaining planning permission & building regulations approval only. All measurements to be checked on site. Approved drawings are to be read in conjunction with the written specification. Any discrepancies within the project documentation are to be reported to this Practice for resolution.
© AG Architectural Solutions Ltd.
Note that the 'Party Wall etc. Act 1996' should be considered prior to the commencement of work.

REVISIONS

Revision A : July 2021
Alterations following consultation with Planning dept.

+ AG Architectural Solutions

19 Hillbrook Road, Offerton, Stockport, SK1 4JW
0161 355 5880
enquiries@ag-solutions.co.uk

Mr & Mrs Cliffe
46 Gladstone Avenue
Liverpool
L16 2LQ



PROJECT : Single & Two Storey Extensions

DRAWING : Ground Floor Plan as Proposed

DRAWING NO. : 2021.22.P6A

DATE : May 2021

SHEET

6

SCALE

1:50 @ A3

NOTES

Drawings are to be used for obtaining planning permission & building regulations approval only. All measurements to be checked on site. Approved drawings are to be read in conjunction with the written specification. Any discrepancies within the project documentation are to be reported to this Practice for resolution.
© AG Architectural Solutions Ltd.
Note that the 'Party Wall etc. Act 1996' should be considered prior to the commencement of work.

REVISIONS

Revision A : July 2021
Alterations following consultation with Planning dept.

+ AG Architectural Solutions

19 Hillbrook Road, Offerton, Stockport, SK1 4JW
0161 355 5880
enquiries@ag-solutions.co.uk

Mr & Mrs Cliffe
46 Gladstone Avenue
Liverpool
L16 2LQ



PROJECT : Single & Two Storey Extensions

DRAWING : First Floor Plan as Proposed

DRAWING NO. : 2021.22.P7A

DATE : May 2021

SHEET

7

SCALE

1:50 @ A3


First Floor Plan as Proposed
Scale - 1:50





All windows and doors
to be colour RAL 7016
'Anthracite Grey'


Front Elevation as Proposed
Scale - 1:100

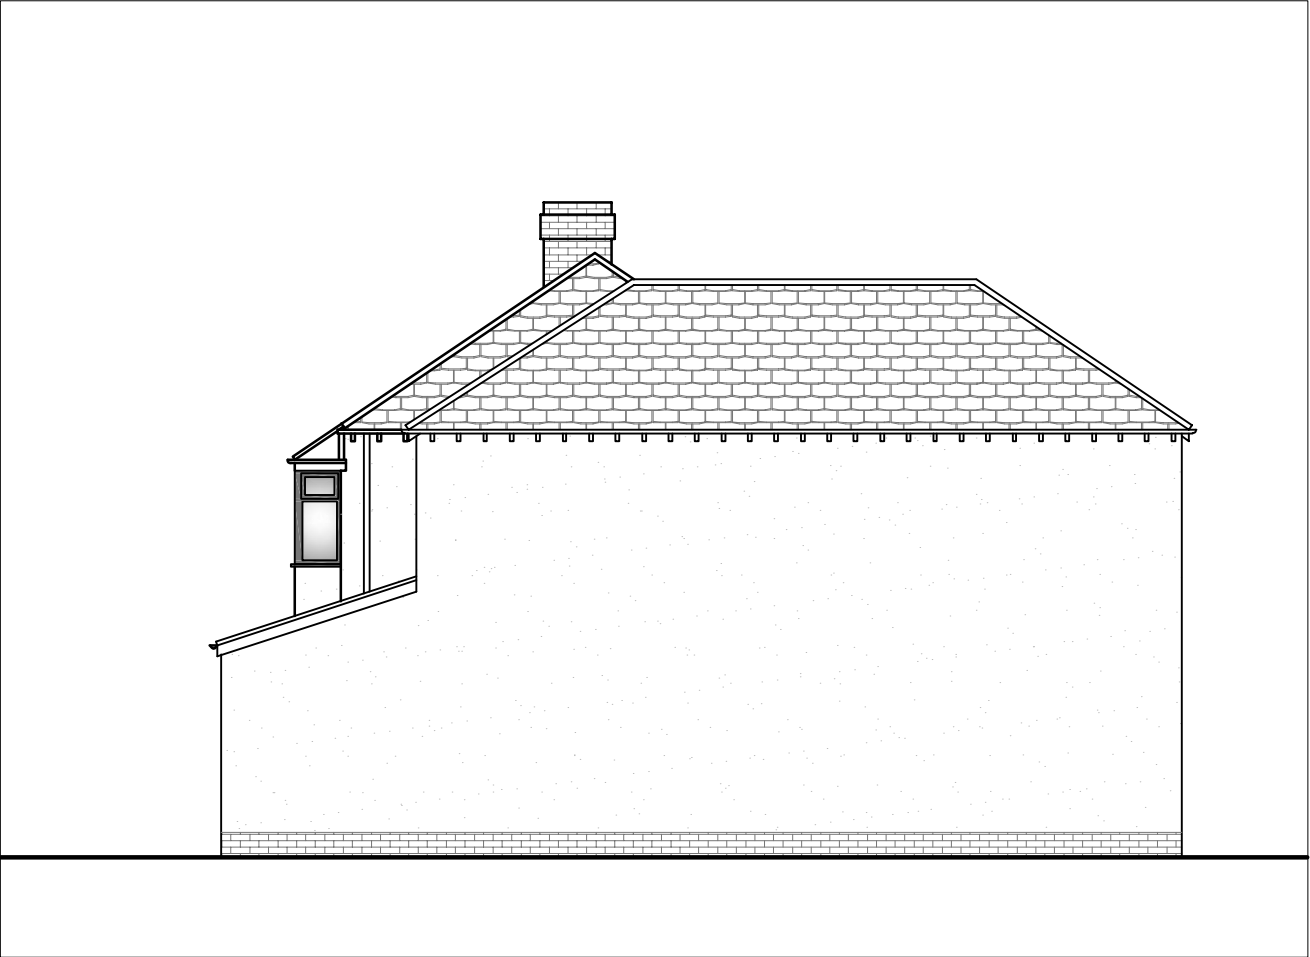

Side Elevation as Proposed
Scale - 1:100



Rear Elevation as Proposed
Scale - 1:100

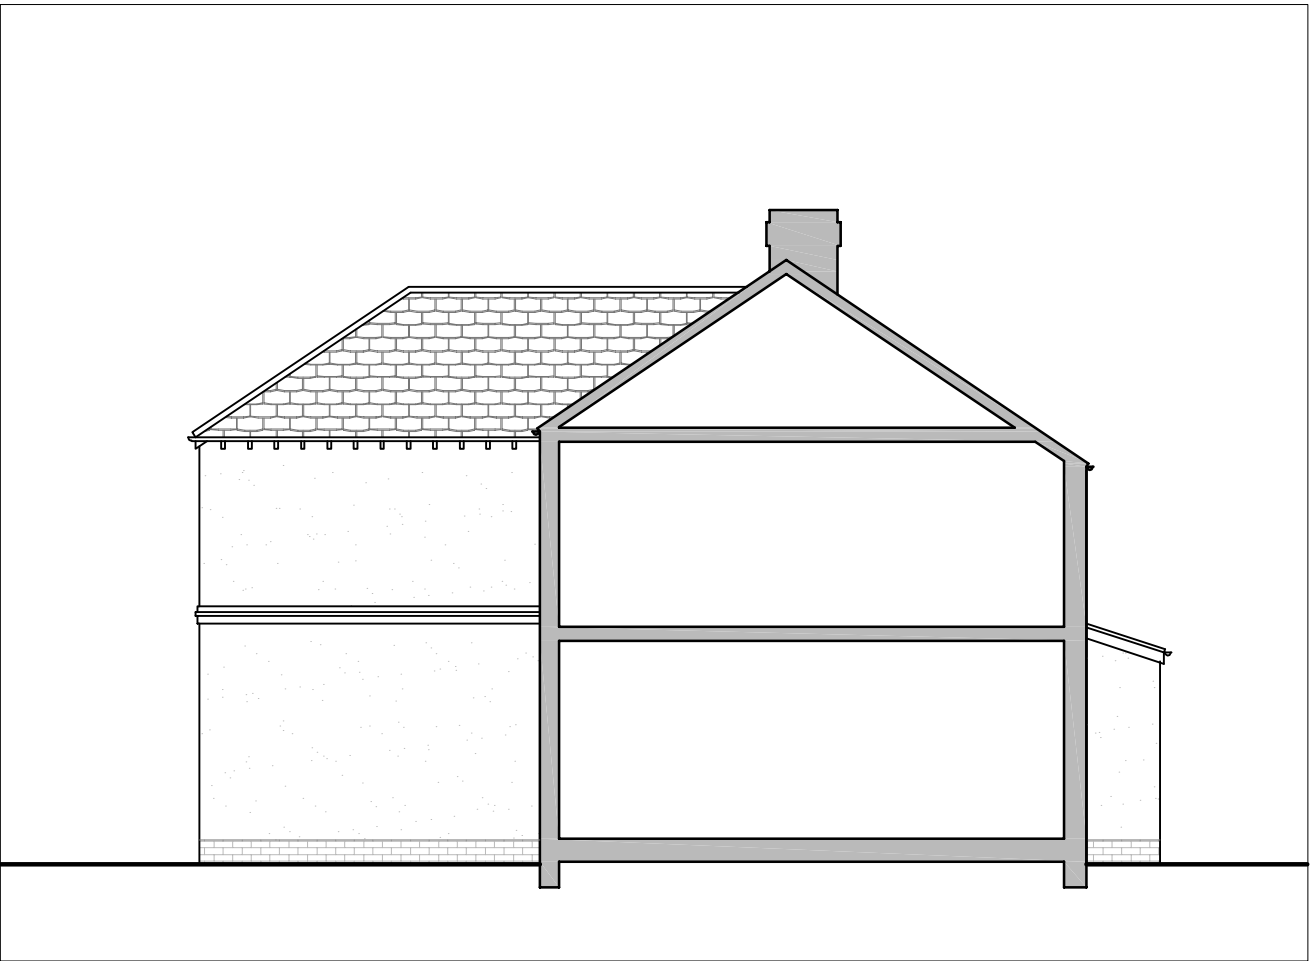

Side Elevation as Proposed
Scale - 1:100



NOTES

Drawings are to be used for obtaining planning permission & building regulations approval only. All measurements to be checked on site. Approved drawings are to be read in conjunction with the written specification. Any discrepancies within the project documentation are to be reported to this Practice for resolution.
© AG Architectural Solutions Ltd.
Note that the 'Party Wall etc. Act 1996' should be considered prior to the commencement of work.

REVISIONS

Revision A : July 2021
Alterations following consultation with Planning dept.

+ AG Architectural Solutions

19 Hillbrook Road, Offerton, Stockport, SK1 4JW
0161 355 5880
enquiries@ag-solutions.co.uk

Mr & Mrs Cliffe

46 Gladstone Avenue
Liverpool
L16 2LQ



PROJECT : Single & Two Storey Extensions

DRAWING : Elevations as Proposed

DRAWING NO. : 2021.22.P8A

DATE : May 2021

SHEET

8

SCALE

1:100 @ A3