



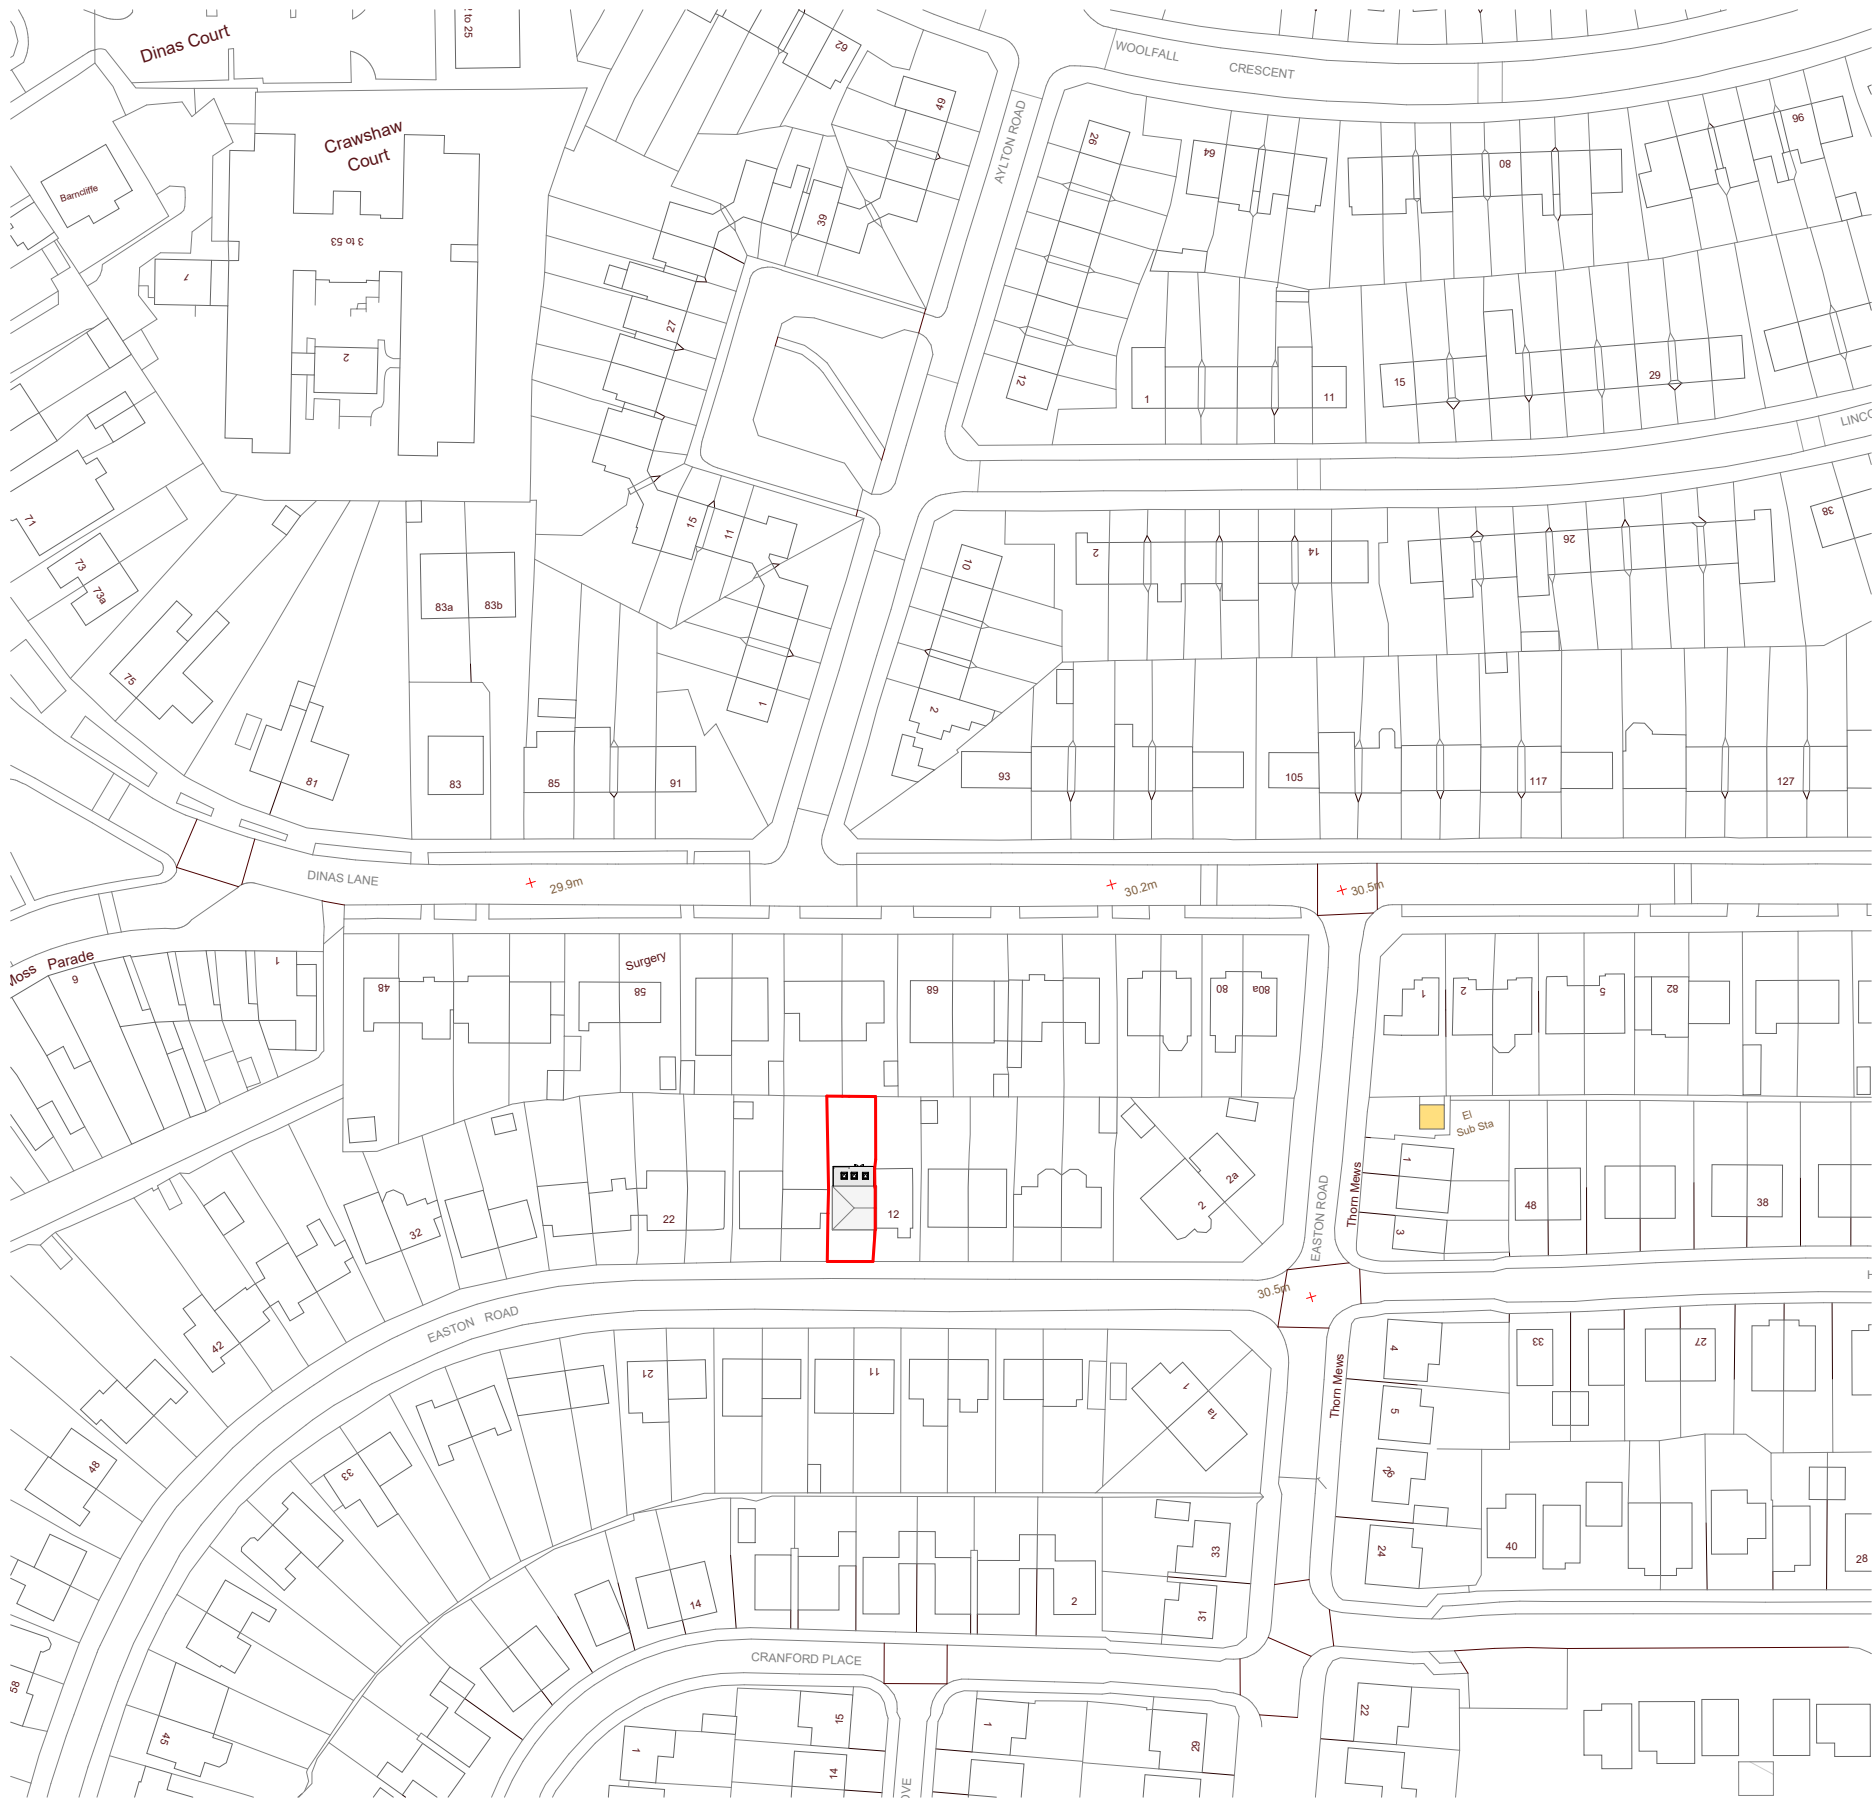

1

Location Plan

SCALE: 1 : 1250

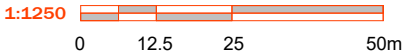

14 EASTON ROAD

Project No. 19001



Revisions

PLANNING

- 1. This document and all drawings are copyright of GB Architecture LTD and may not be reproduced without their specific permission.
- 2. All dimensions are in millimeters unless otherwise stated.
- 3. Contractors must check all dimensions on site prior to materials order

Project North



Scale 1 : 1250

Location Plan

101

Sheet No. ©2021