




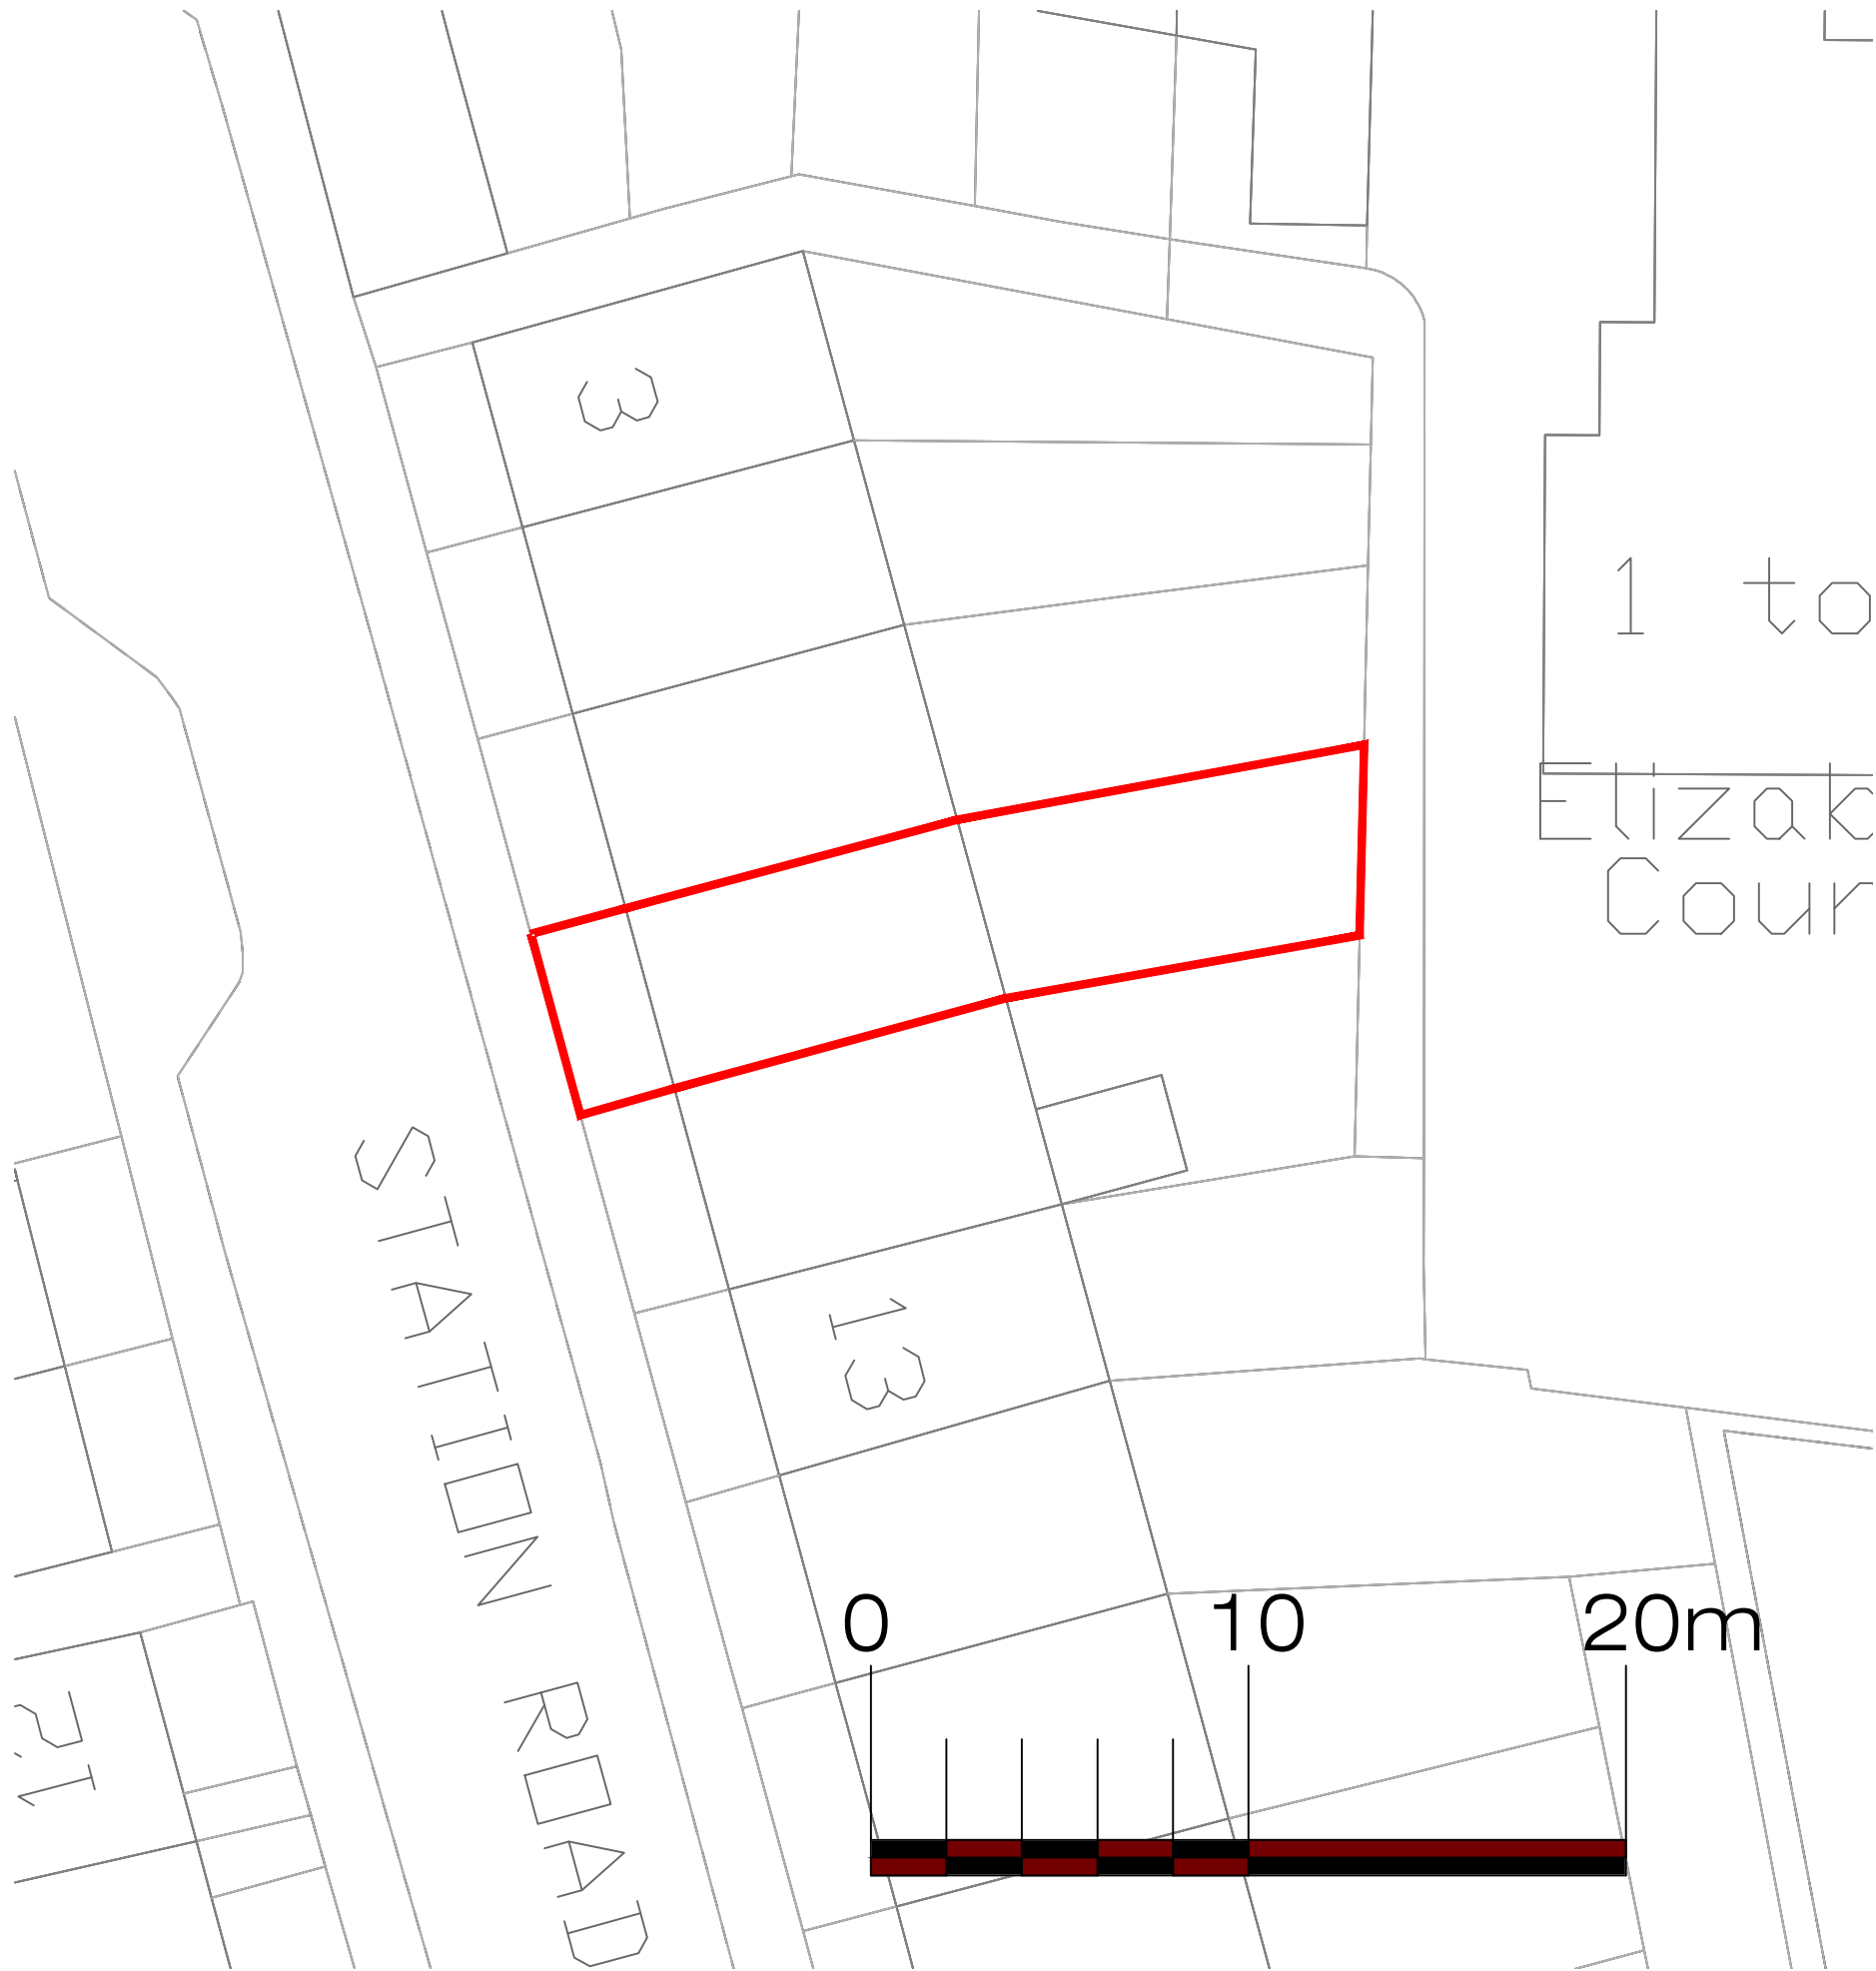

Block Plan Scale 1:200

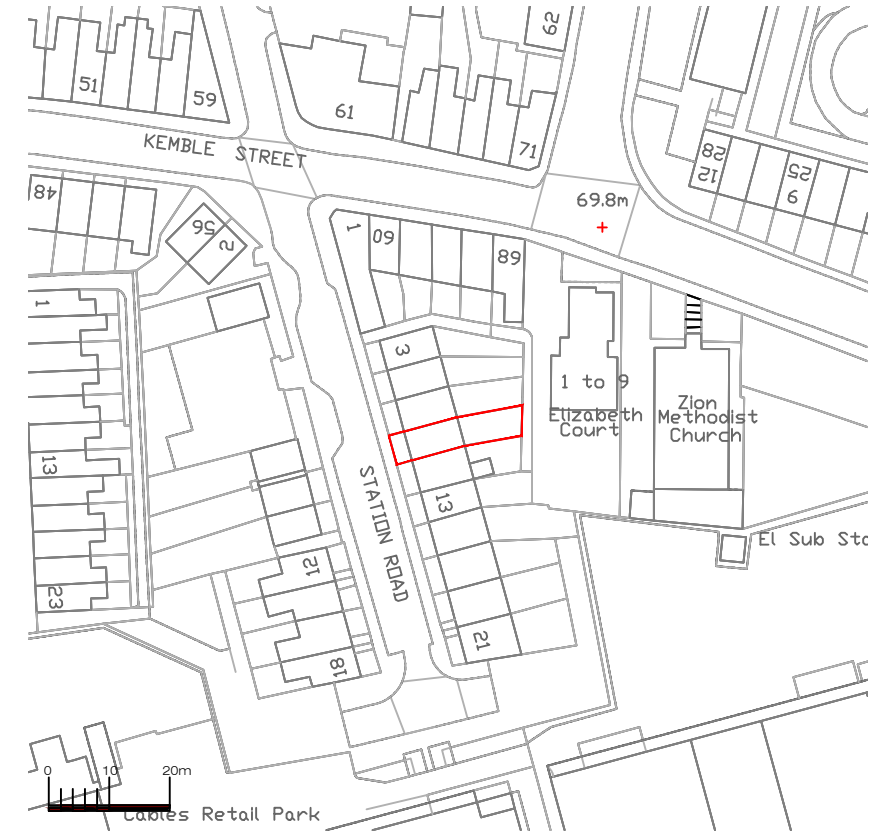

Scale 1:1250

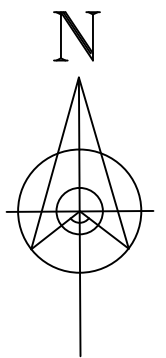

Address			
9 Station Road, L34			
Job Title			
Internal alteration works to create childrens care home			
Drawing title			
Site Location Plans			
Chkd	Appvd	date	scale
			1:1250/1:200 © A3
DRAWING No. 003			drawn
			rev