


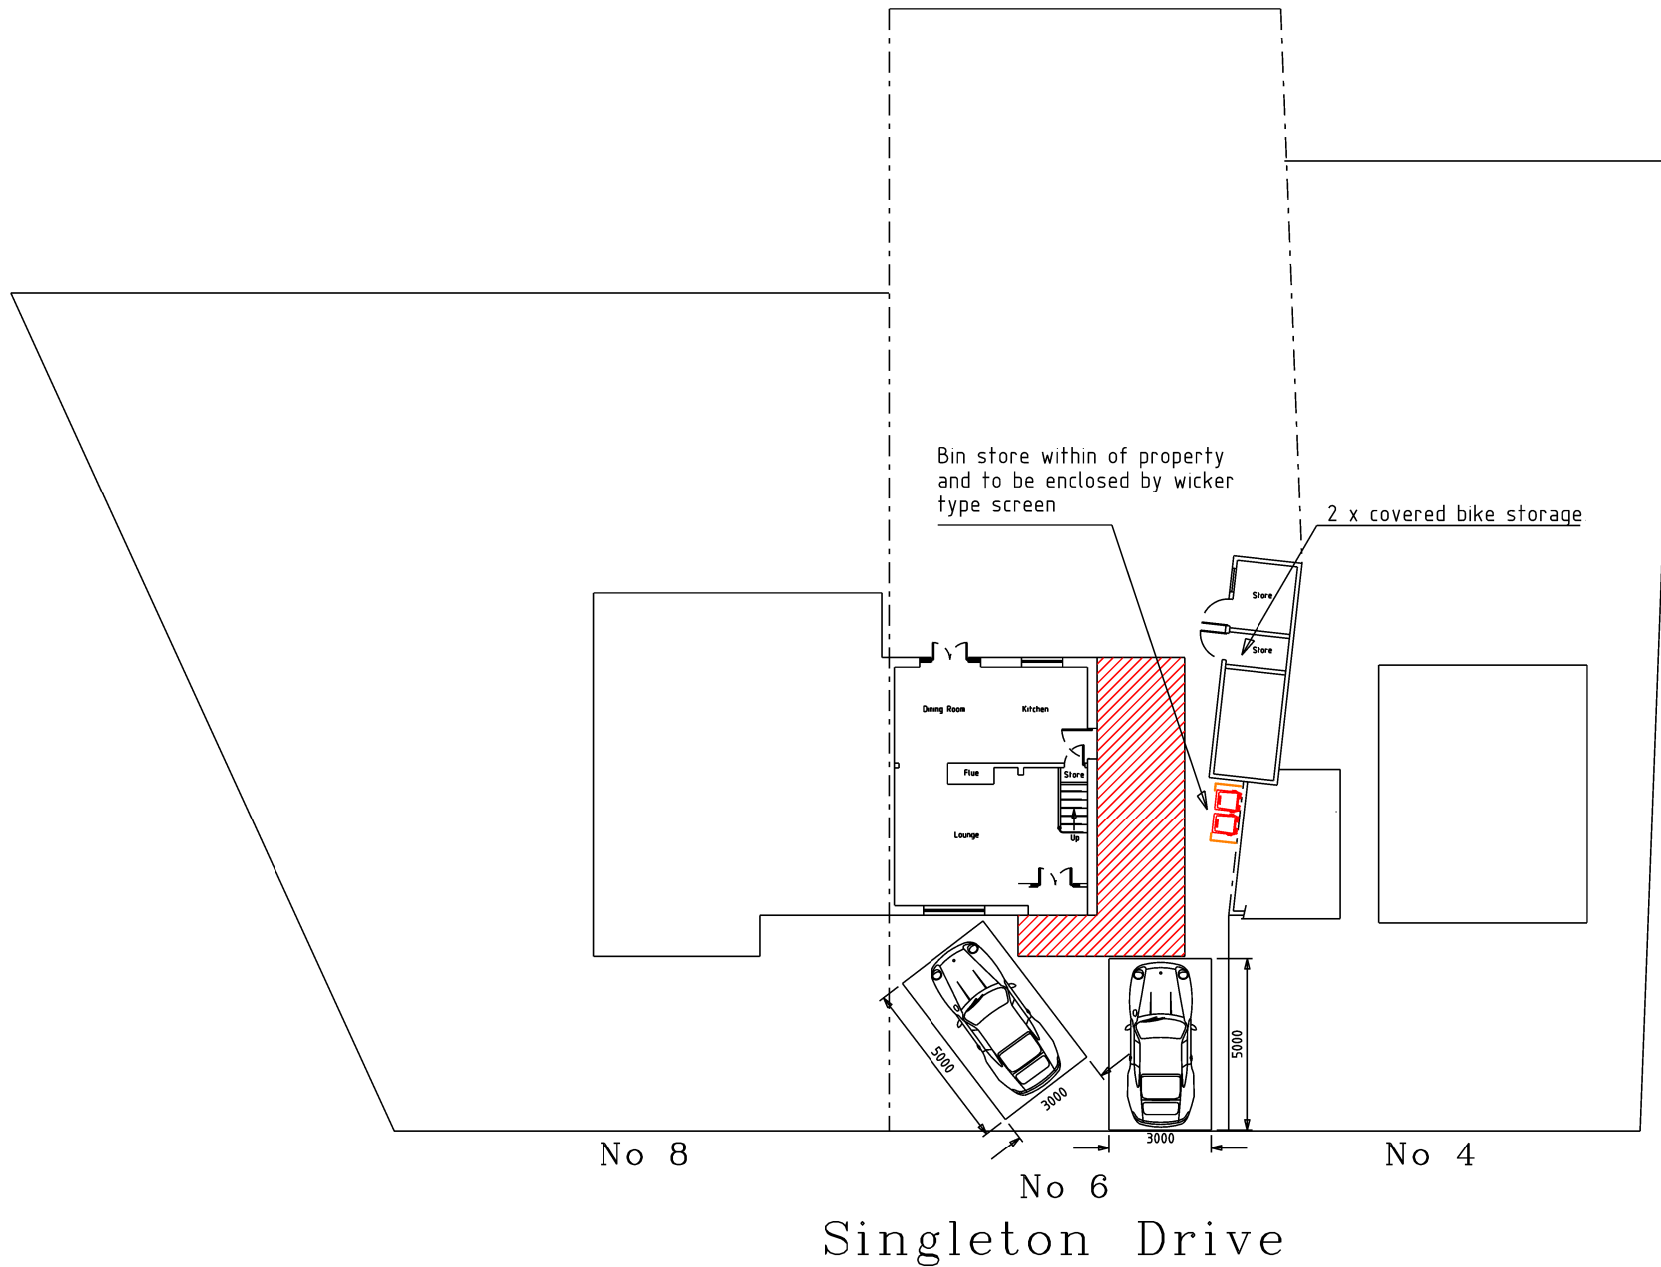

Rev	Amendment	Date
Designs in C. A. D. 0151 548 9078 07740 174377 tony@designsincad.co.uk		
CLIENT Mr Mike Markey 6 Singleton Drive Knowsley Village Prescot L34 0HP		
PROJECT BLOCK PLAN		
DATE	SCALE	DWG No
08-09-25	1:200	1325/A4/1
DRAWN	CHECKED	REV
T. Davies		