


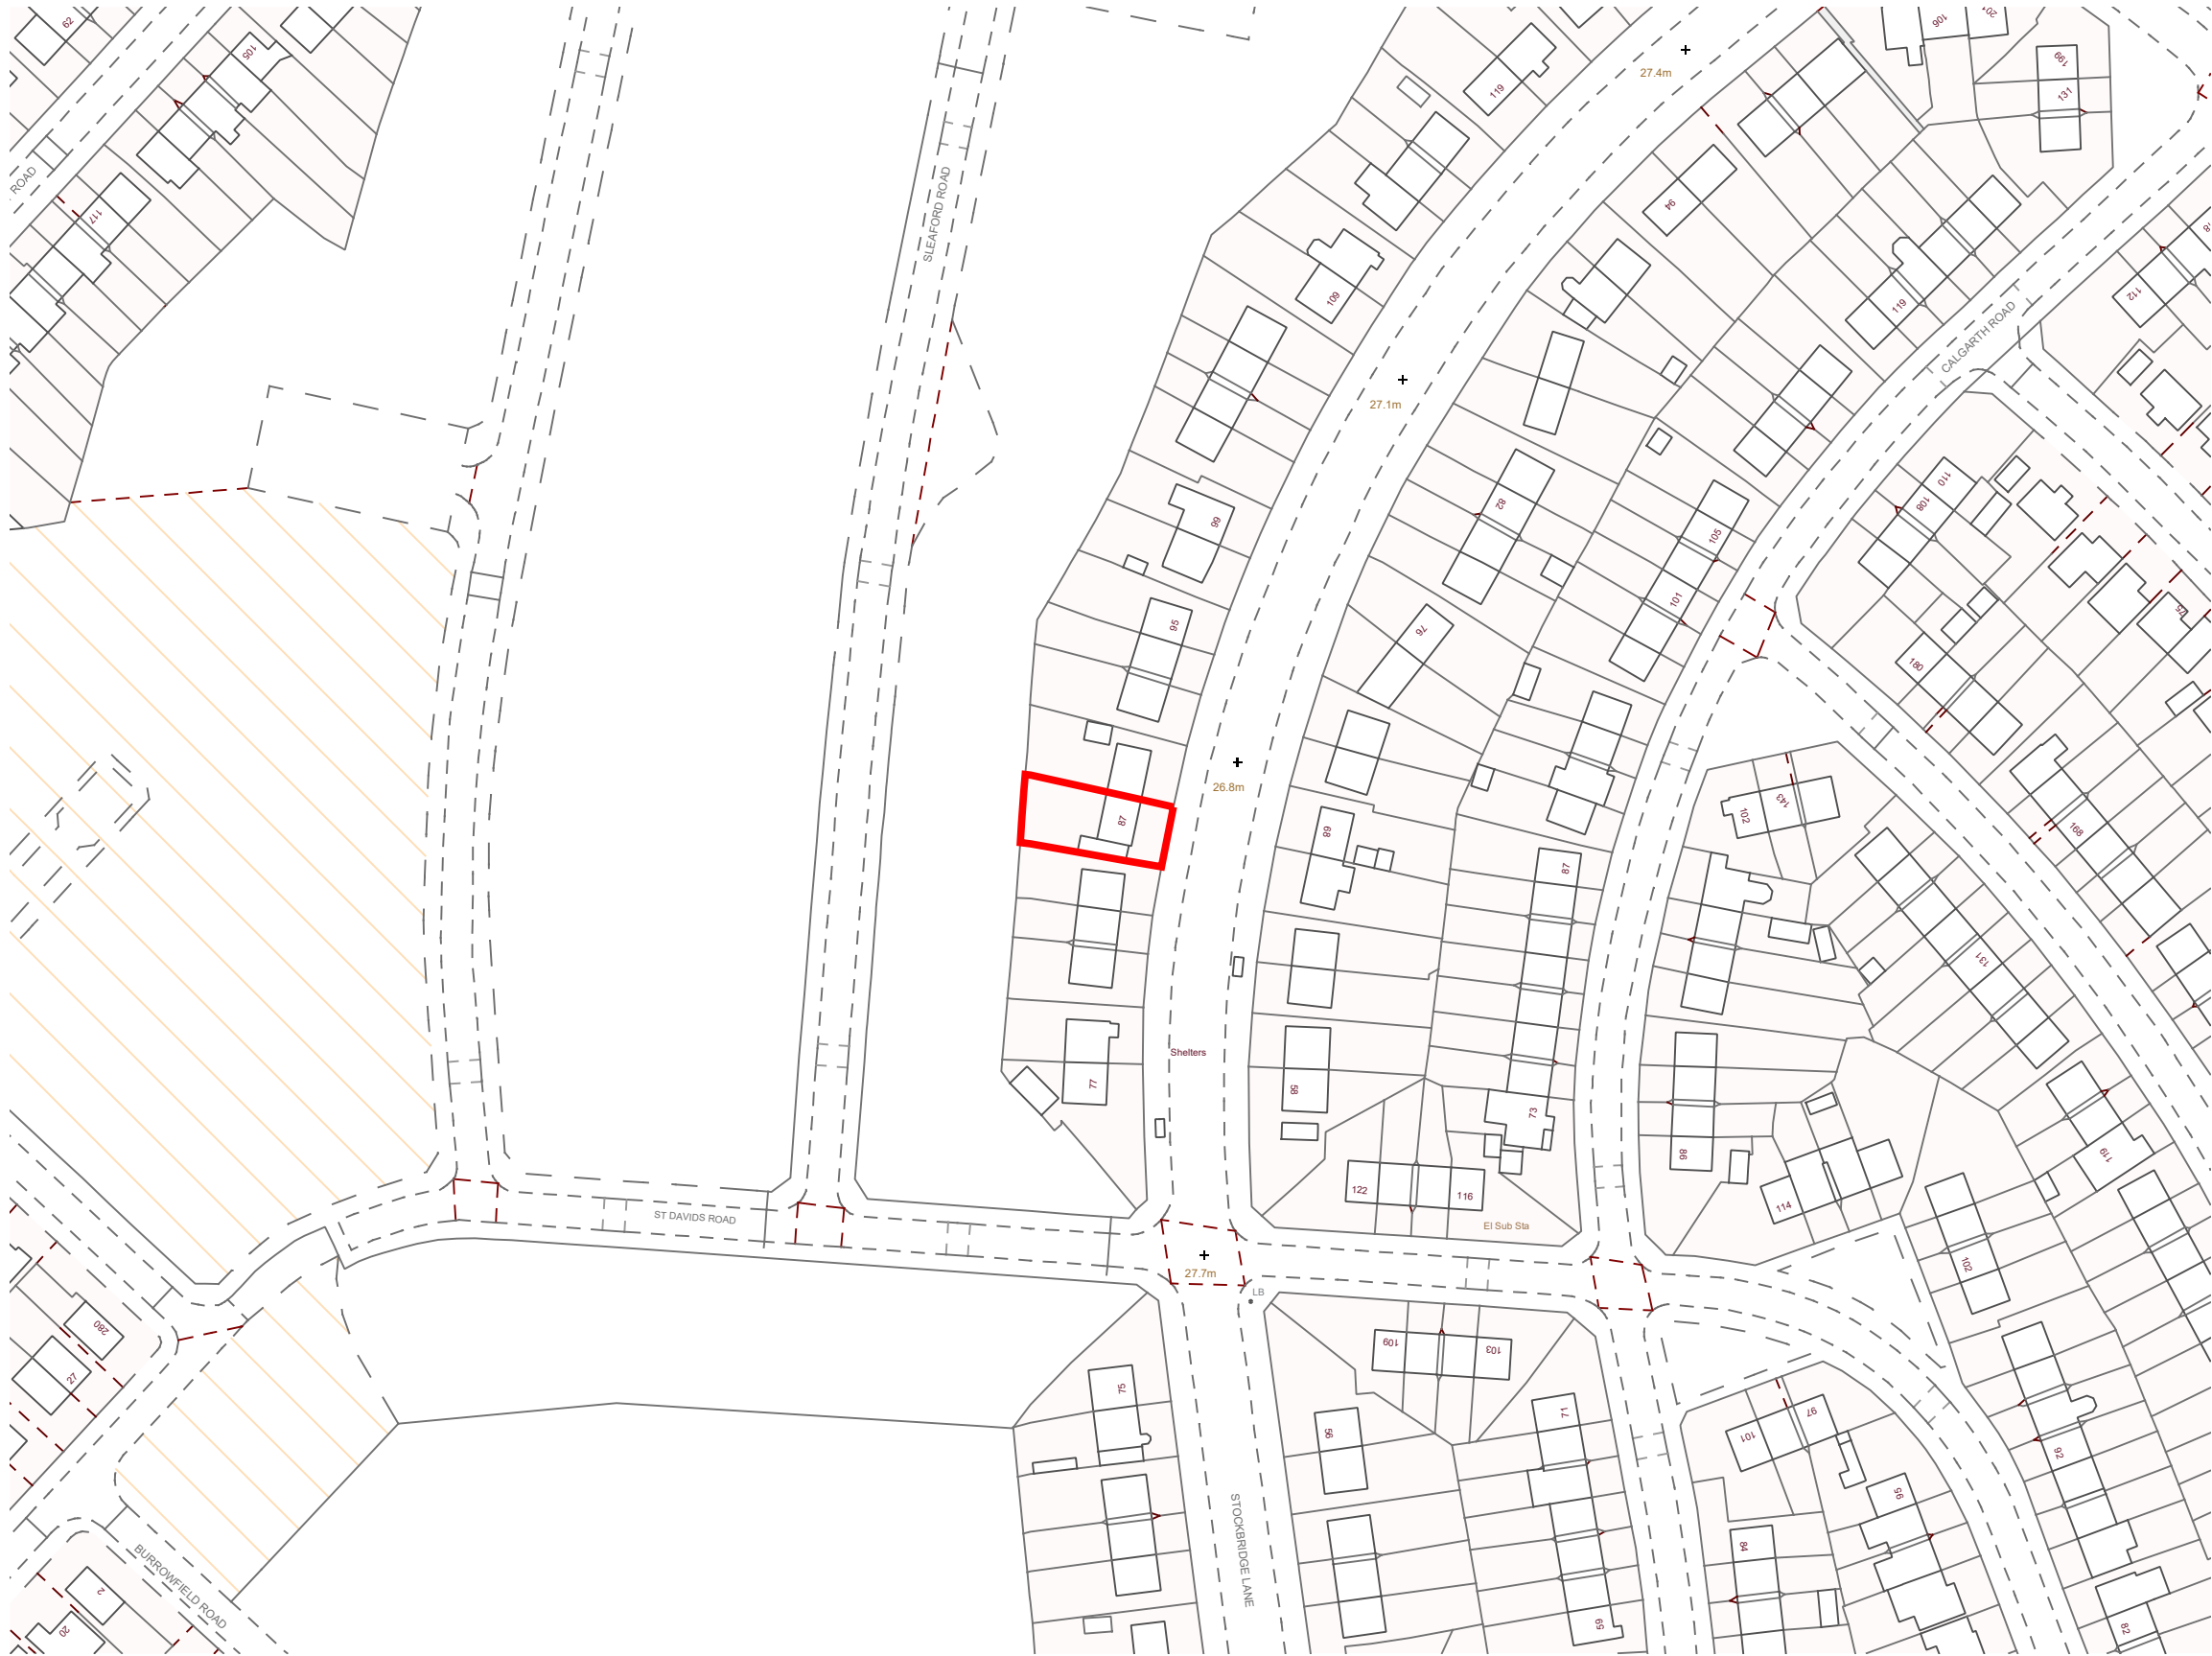

1 SITE LOCATION PLAN

KEY
APPLICATION SITE BOUNDARY
(RED LINE)
OTHER LAND OWNED BY THE APPLICANT
(BLUE LINE)


NOTES

ALL DIMENSIONS ARE TO BE CHECKED ON SITE. ANY DISCREPANCIES ARE TO BE REPORTED TO THE ARCHITECT BEFORE ANY WORK COMMENCES. THIS DRAWING SHALL NOT BE SCALED TO ASCERTAIN ANY DIMENSIONS WORK TO FIGURED DIMS ONLY. READ IN CONJUNCTION WITH ALL RELEVANT DETAILS, SPECIFICATIONS, CONSULTANTS , SPECIALISTS AND SUBCONTRACTORS DRAWINGS / SPECIFICATIONS. THIS DRAWING IS THE SUBJECT OF COPYRIGHT WHICH VESTS IN UNIT 3 DESIGN STUDIO LIMITED. IT IS AN INFRINGEMENT OF COPYRIGHT TO REPRODUCE THIS DRAWING, BY WHATEVER MEANS, INCLUDING ELECTRONIC, WITHOUT THE EXPRESS WRITTEN CONSENT OF UNIT 3 DESIGN STUDIO LIMITED WHICH RESERVES ALL RIGHTS

P2	06.08.2021	CA	Issued for planning
P1	04.05.2021	AF	Issued for Pre-Application Enquiry

REV	DATE	DRN	
-----	------	-----	--

STATUS	STAGE 3 - PLANNING
--------	--------------------

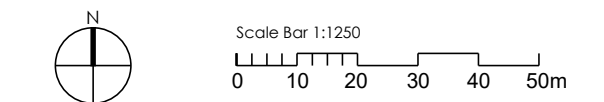

CLIENT:	Mr and Mrs Cryle
---------	------------------

PROJECT NUMBER	217008
PROJECT	Stockbridge Lane
SITE LOCATION	87 STOCKBRIDGE LANE, HUYNTON, LIVERPOOL L36 3SB



22A Jordan Street,
Liverpool,
L1 0BP

T: 0151 203 1117
E: mail@unit3-designstudio.com
w: www.unit3-designstudio.com

DRAWING No.	AL-00-001		
DRAWING NAME	SITE LOCATION PLAN		
REVISION	P2	SCALE - 1:1250	SHEET SIZE - A3
DATE - 06.08.21	DRAWN - AF	CHECKED - AF	