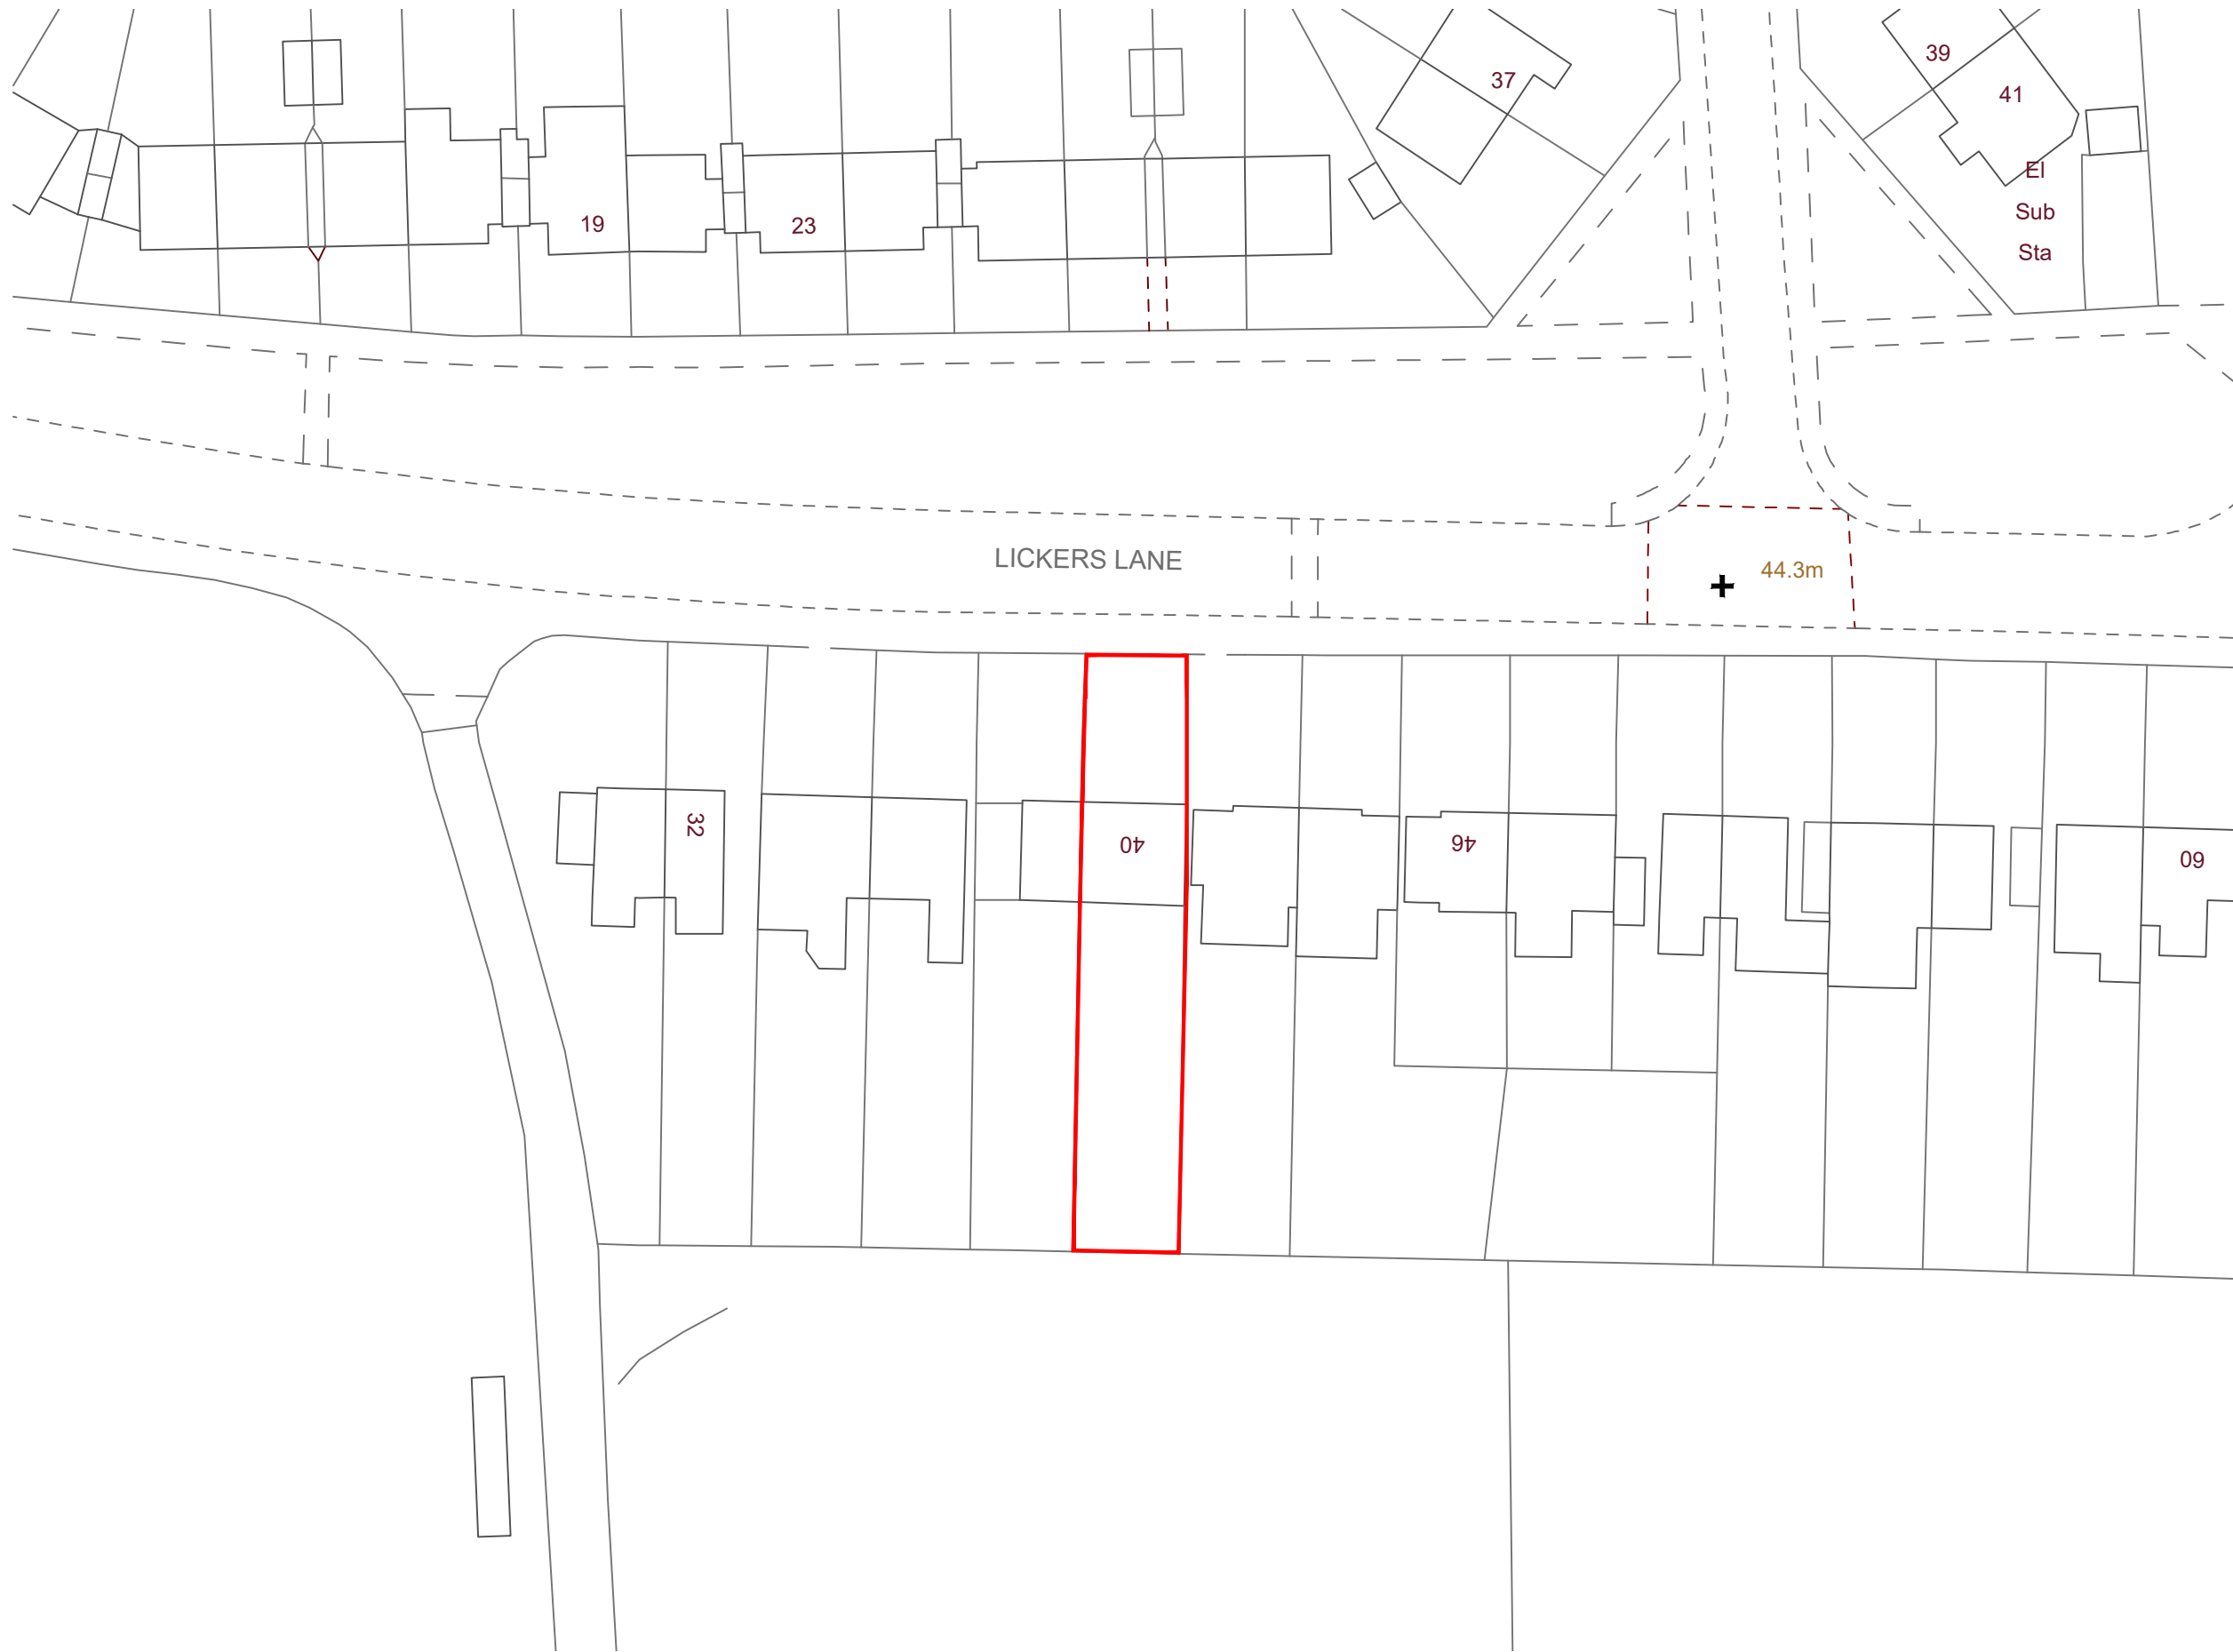


LOCATION PLAN
SCALED @ 1:500 A3

rev	description	by	date
REV	DESCRIPTION:	BY:	DATE:

GENERAL NOTES


Drawings for planning use only.
No site work to be carried out
from these drawings.

Do not scale from this drawing
for construction works.

All dimensions to be checked on
site prior to the execution of any
work.

For the avoidance of doubt all
dimensions are measured to wall
structure and not the finishes
unless otherwise stated.

Where any discrepancy is found
to exist within or between
drawings and/or documents it
should be reported to the client
immediately

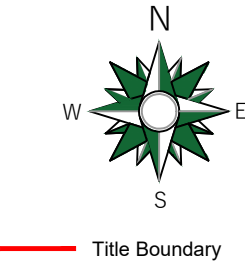

PROJECT NAME:
40 Lickers Lane

DRAWING TITLE:
Location Plan

DRAWN BY:
LK

CHECKED BY:
LK

APPROVED BY:
LKPD

DATE:
25.08.2022

CLIENT
Name: Jane Murphy
Mobile: 07792 385441

40 Lickers Lane
L35 3PW
Whiston
Merseyside

LUKE KEMEL
PLANNING & DESIGN

210 Borough Road
St Helens
WA10 3TD
CONTACT NO- 07796 301408
E-MAIL : LKPlanningDesign@outlook.com

PROJECT NO:
2022P20

SCALE:
1:500

SIZE:
A3

DRAWING NO:
1000

SHEET NO:
1

REVISION:
-

PURPOSE:
Retrospective
Planning Drawing

