


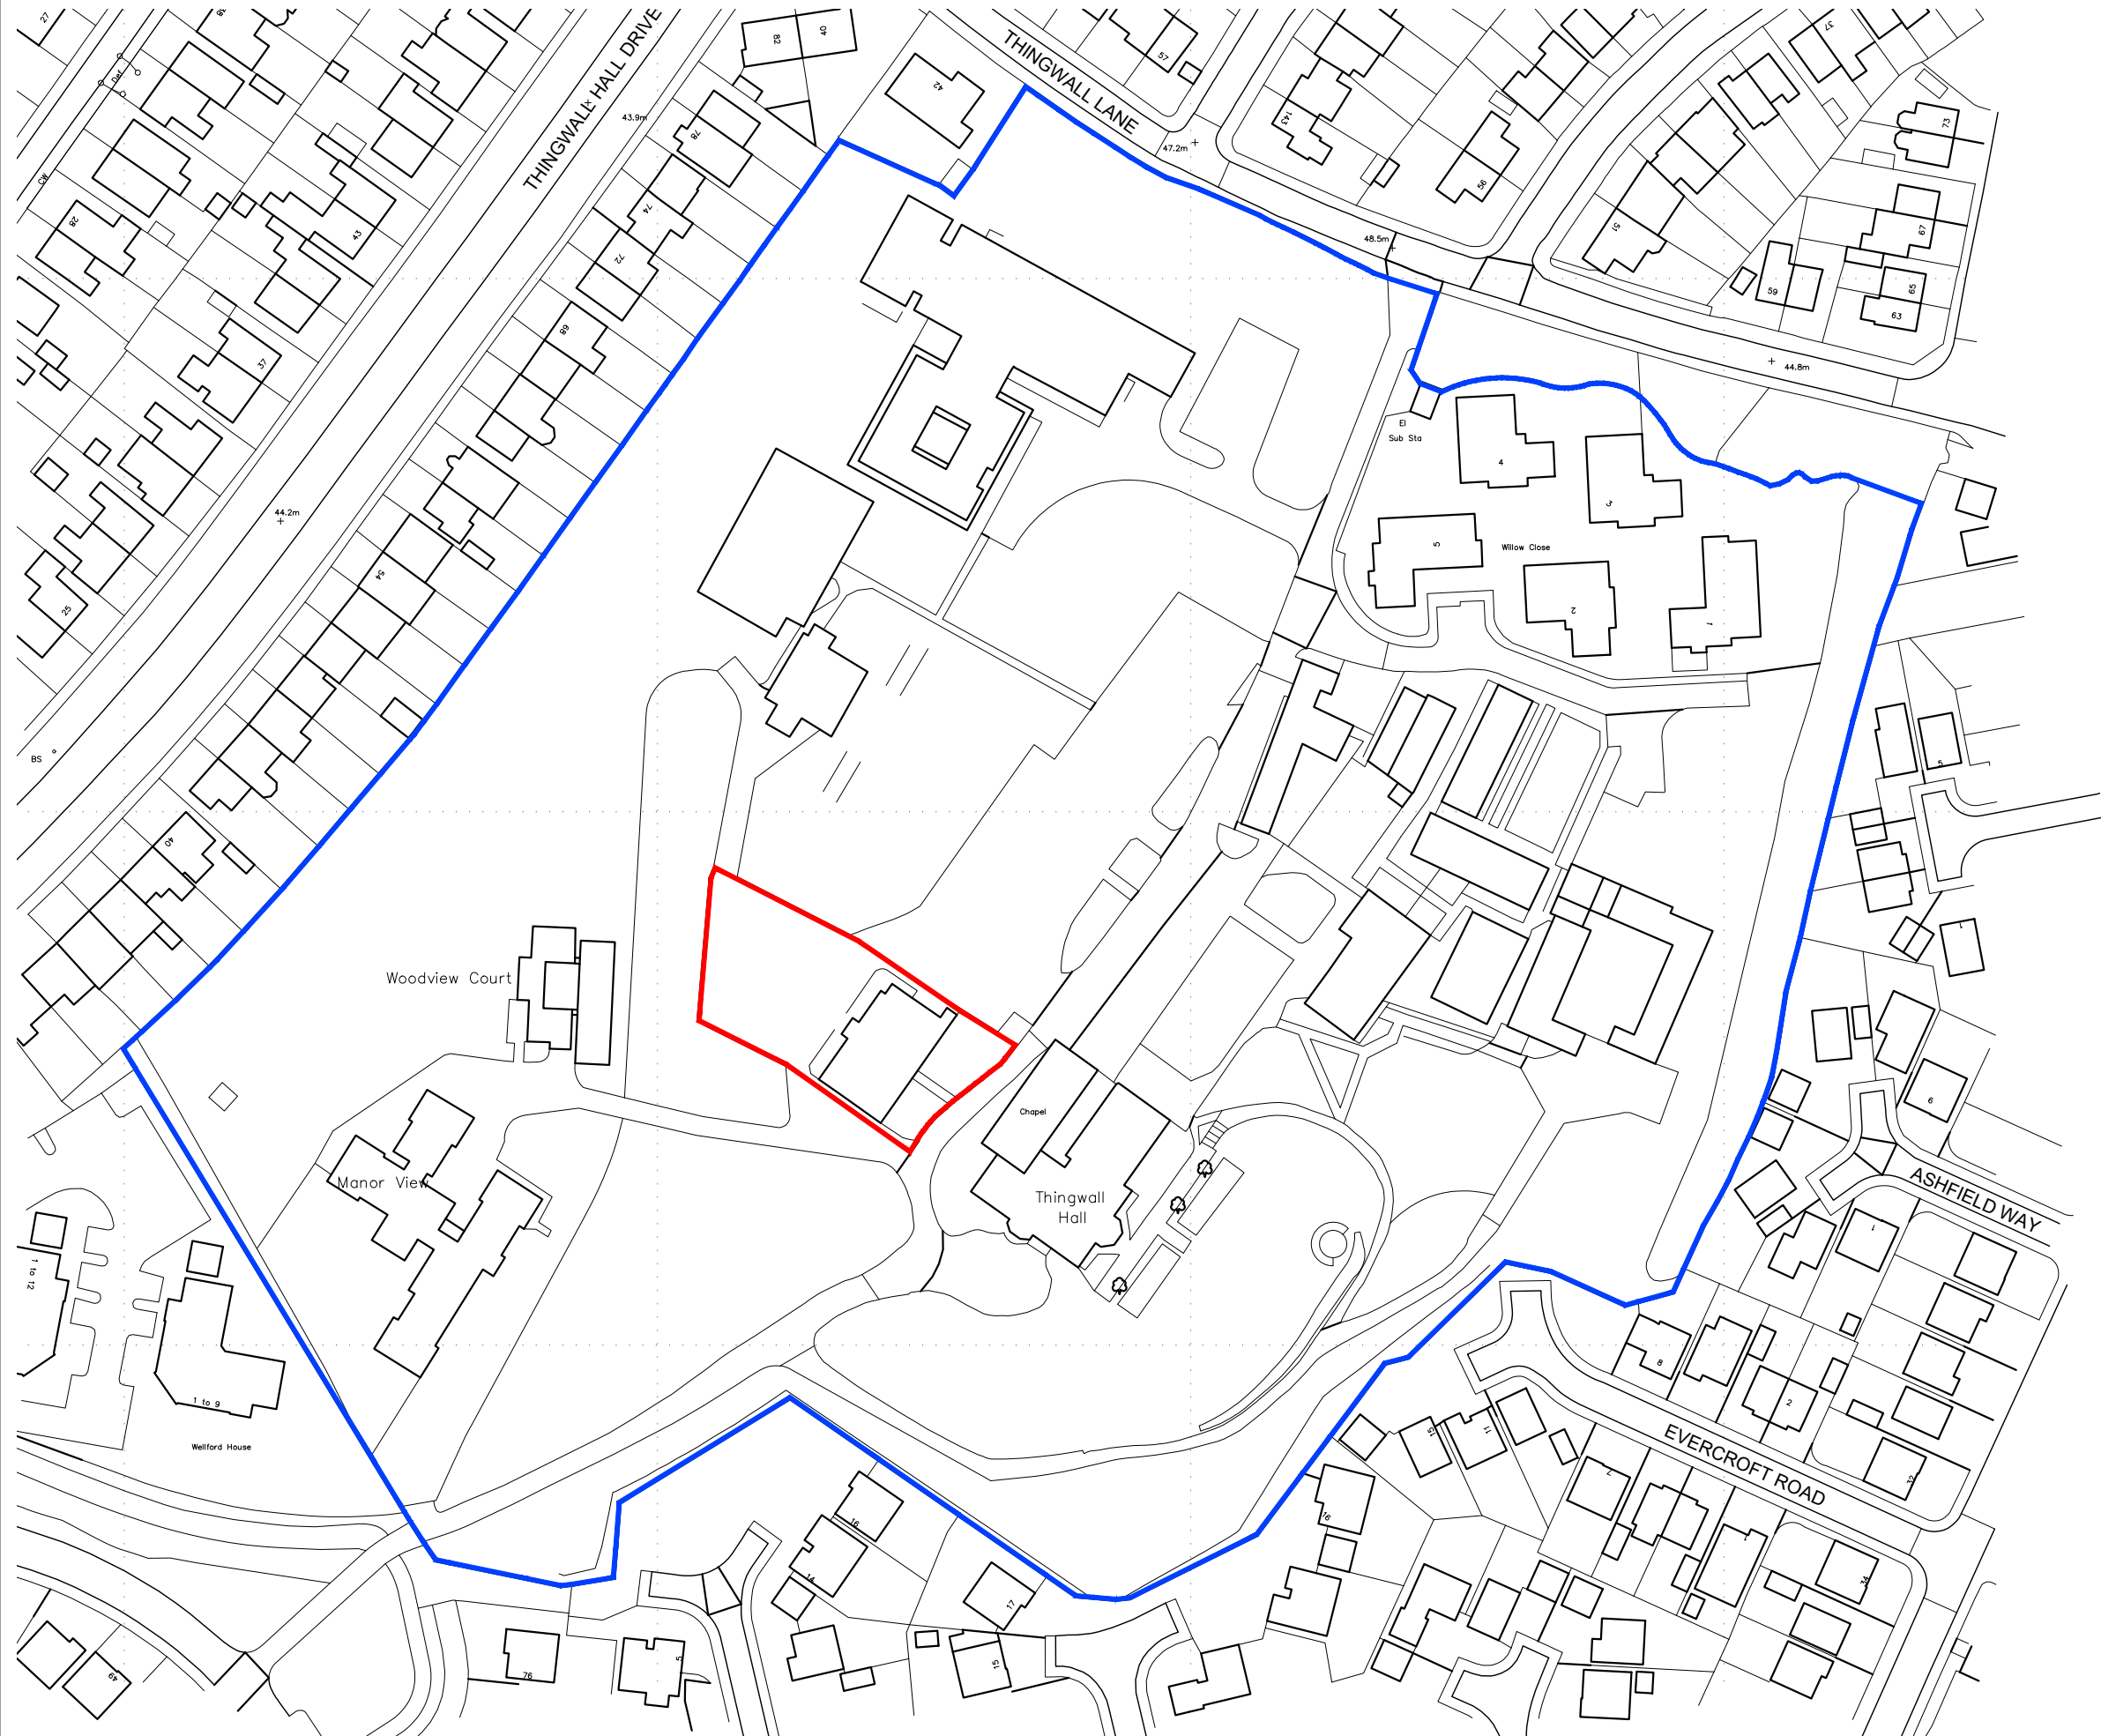

- ALL DIMENSIONS AND LEVELS ARE TO BE CHECKED ON SITE.
- ANY DISCREPANCIES ARE TO BE REPORTED TO CUBE ARCHITECTURE AND DESIGN BEFORE ANY WORK COMMENCES.
- THIS DRAWING SHALL NOT BE REPRODUCED WITHOUT EXPRESS WRITTEN PERMISSION FROM CUBE ARCHITECTURE AND DESIGN.
- TITLE OVERLAY DRAWINGS AND OWNERSHIP BOUNDARIES ARE PRODUCED USING ALL REASONABLE ENDEAVOURS. CUBE ARCHITECTURE AND DESIGN CANNOT BE RESPONSIBLE FOR THE ACCURACY OR SCALE DISCREPANCY OF BASE PLANS SUPPLIED TO THEM.



Rev	Description	Date	By
-----	-------------	------	----

Status:
PLANNING

Client:
BROTHERS OF CHARITY SERVICES

Contract:
HILLCREST HOUSE
THINGWALL HOUSE
LIVERPOOL

Drawing:
LOCATION PLAN

Drawing No: AS877-01	Revision: -	Scales: 1:1250@A3
Drawn: DMR	Checked: -	Date: May '25