




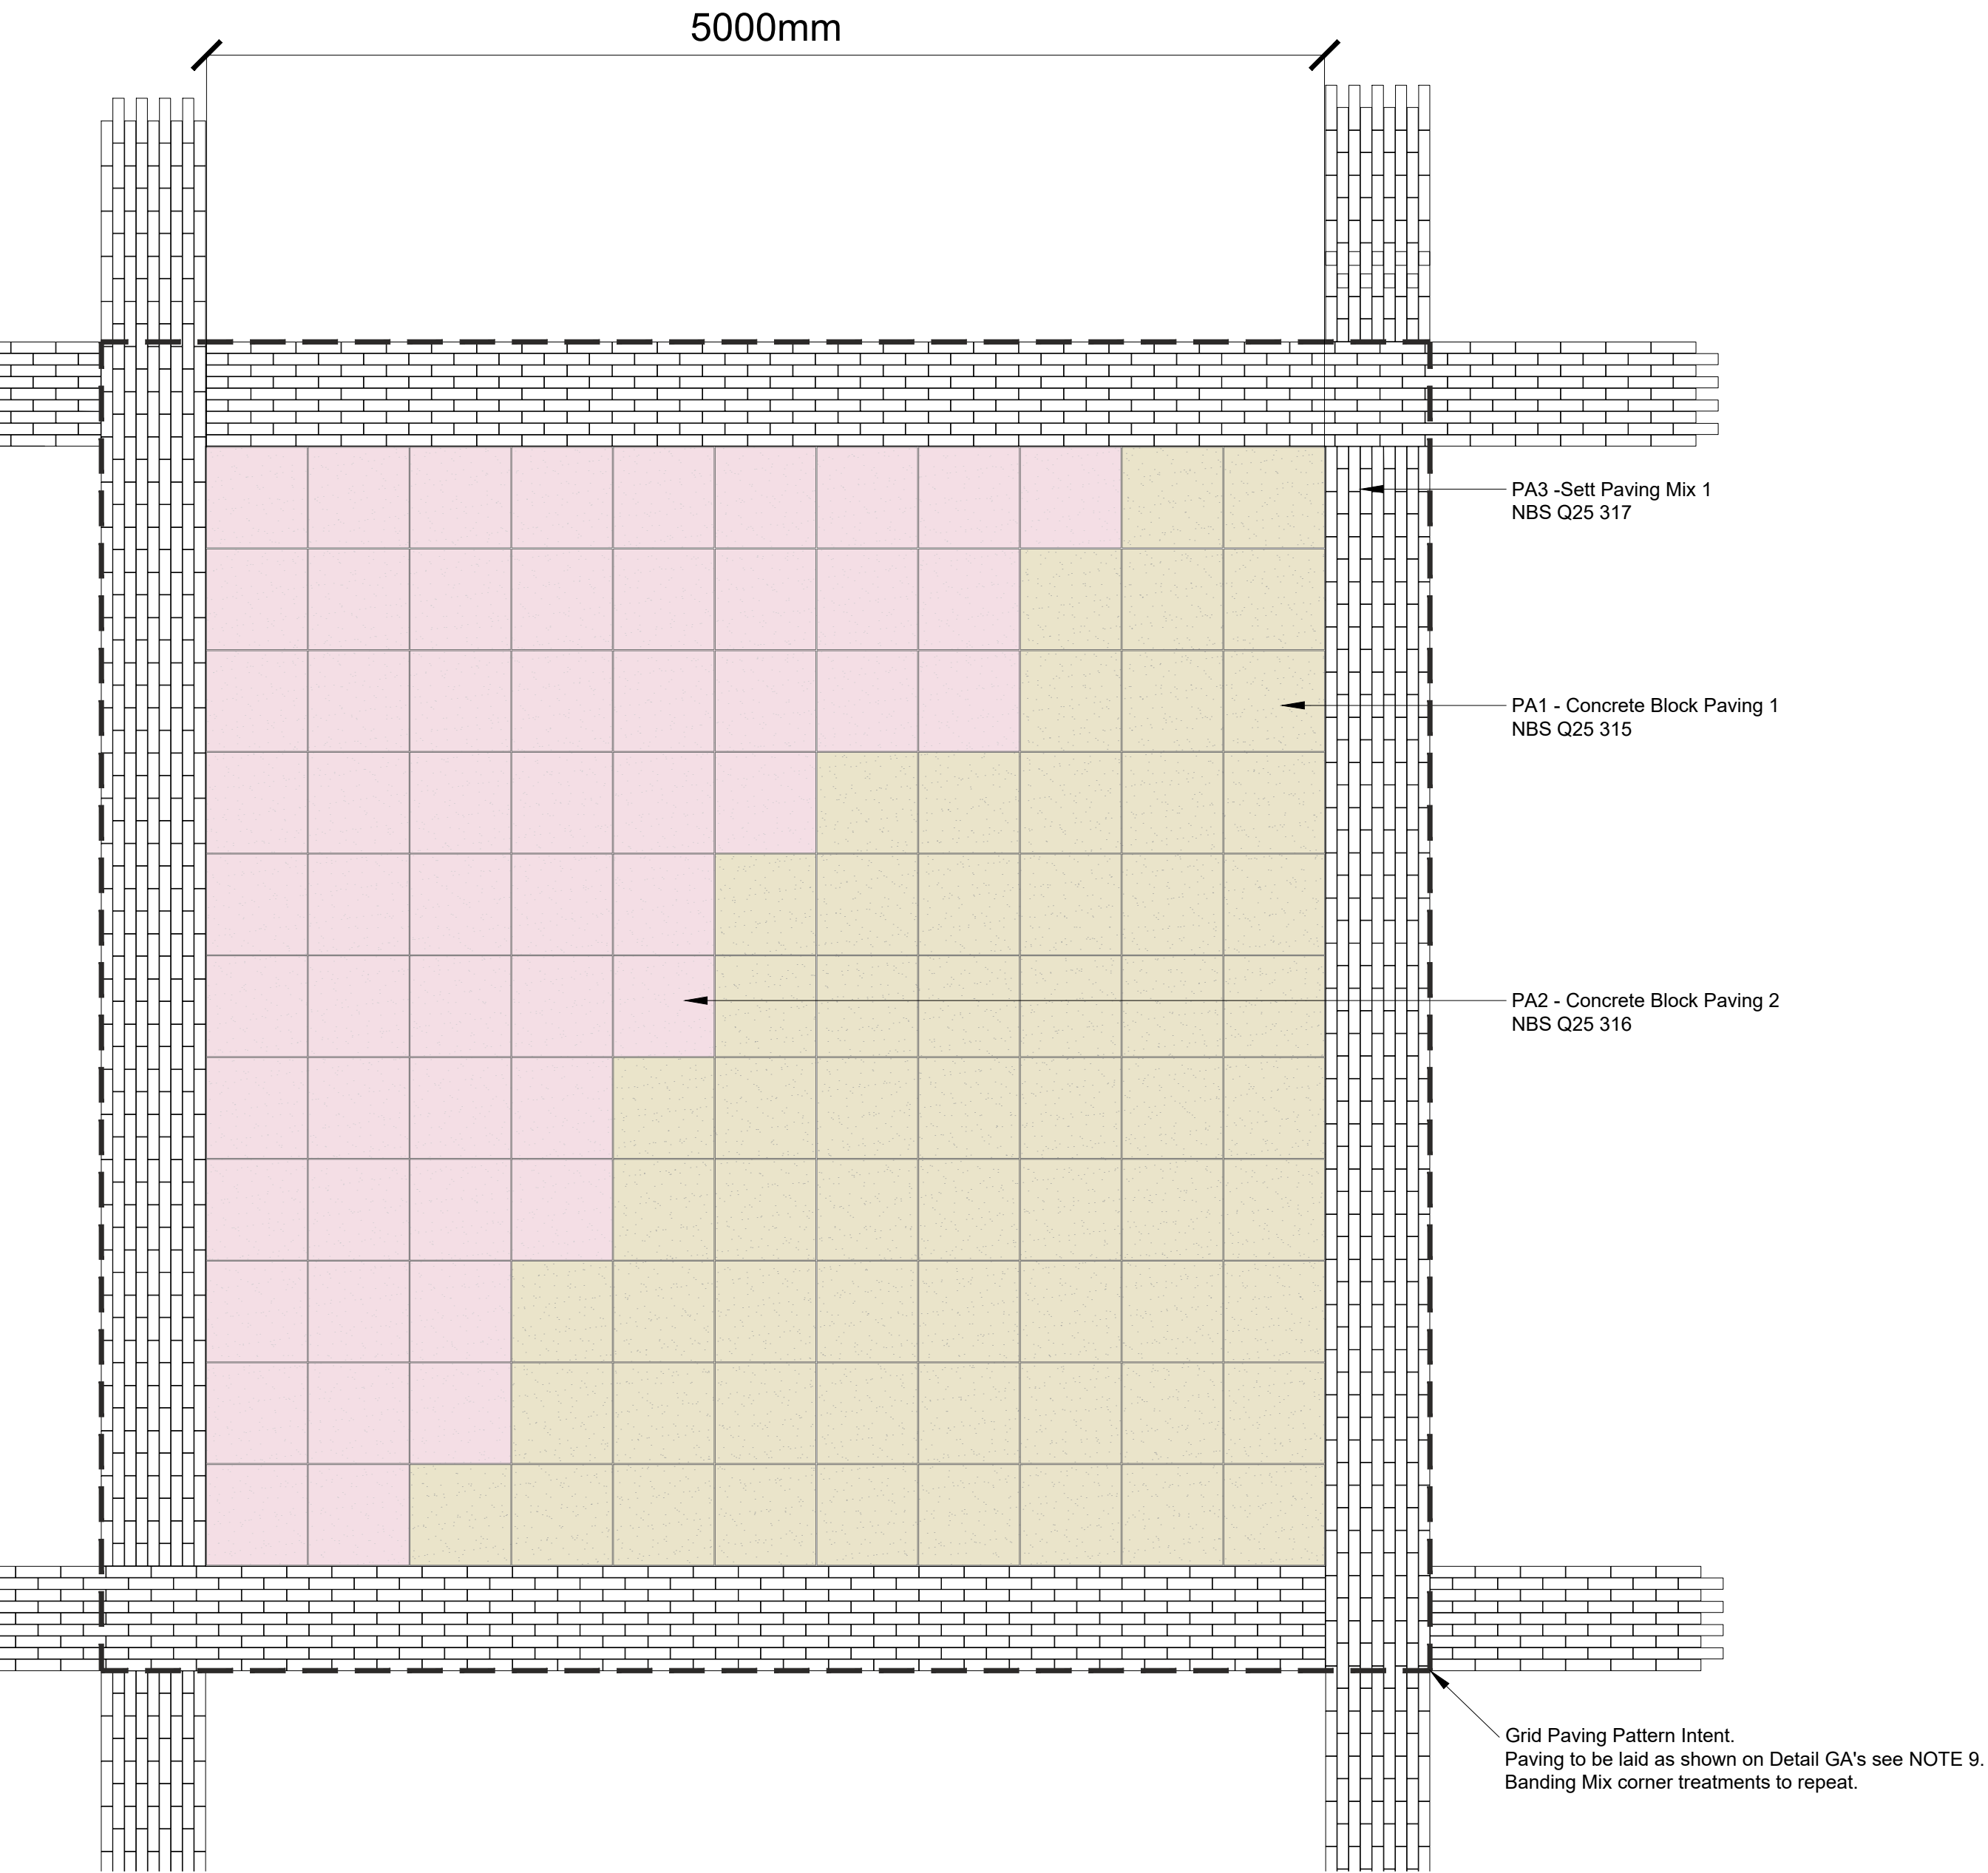


5001 01 Typical Paving Layout Plan View
SCALE: 1:25

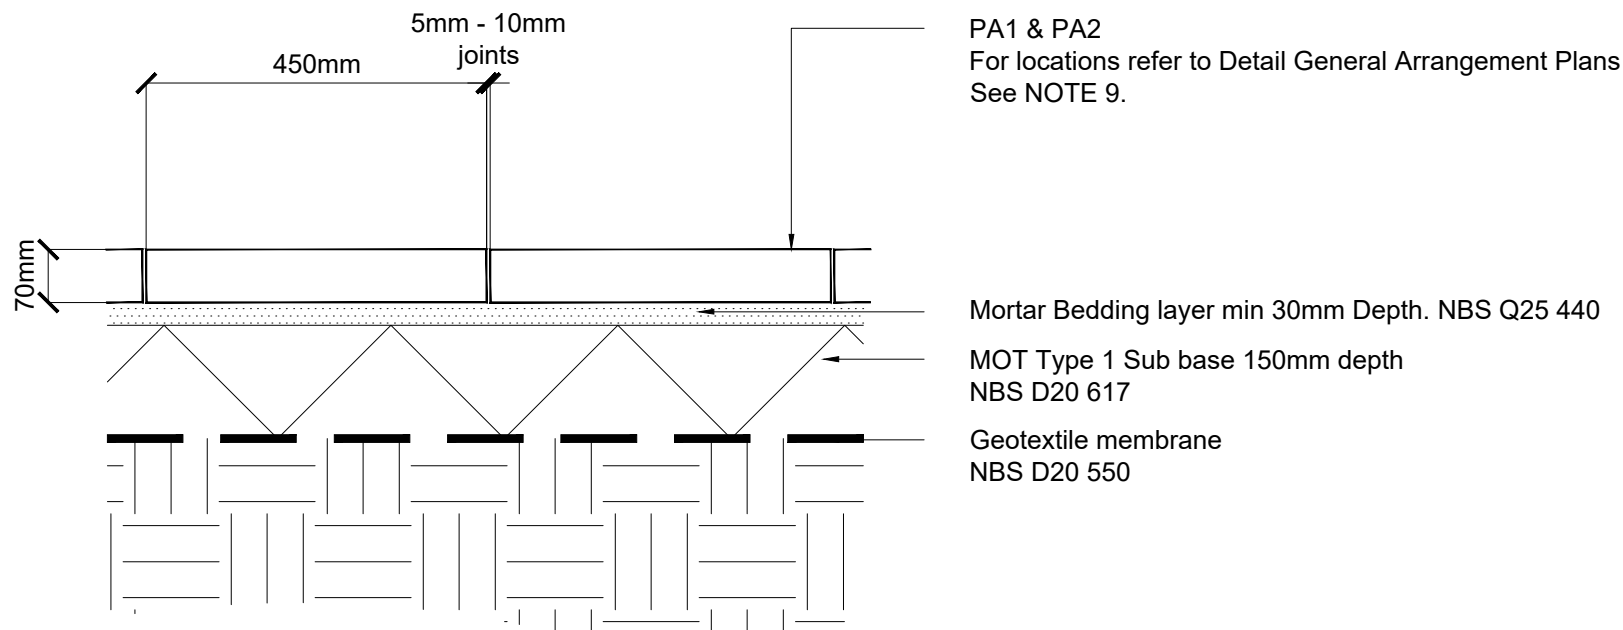


5001 02 PA1 & PA2: Typical Construction (Pedestrian Only)
SCALE: 1:20

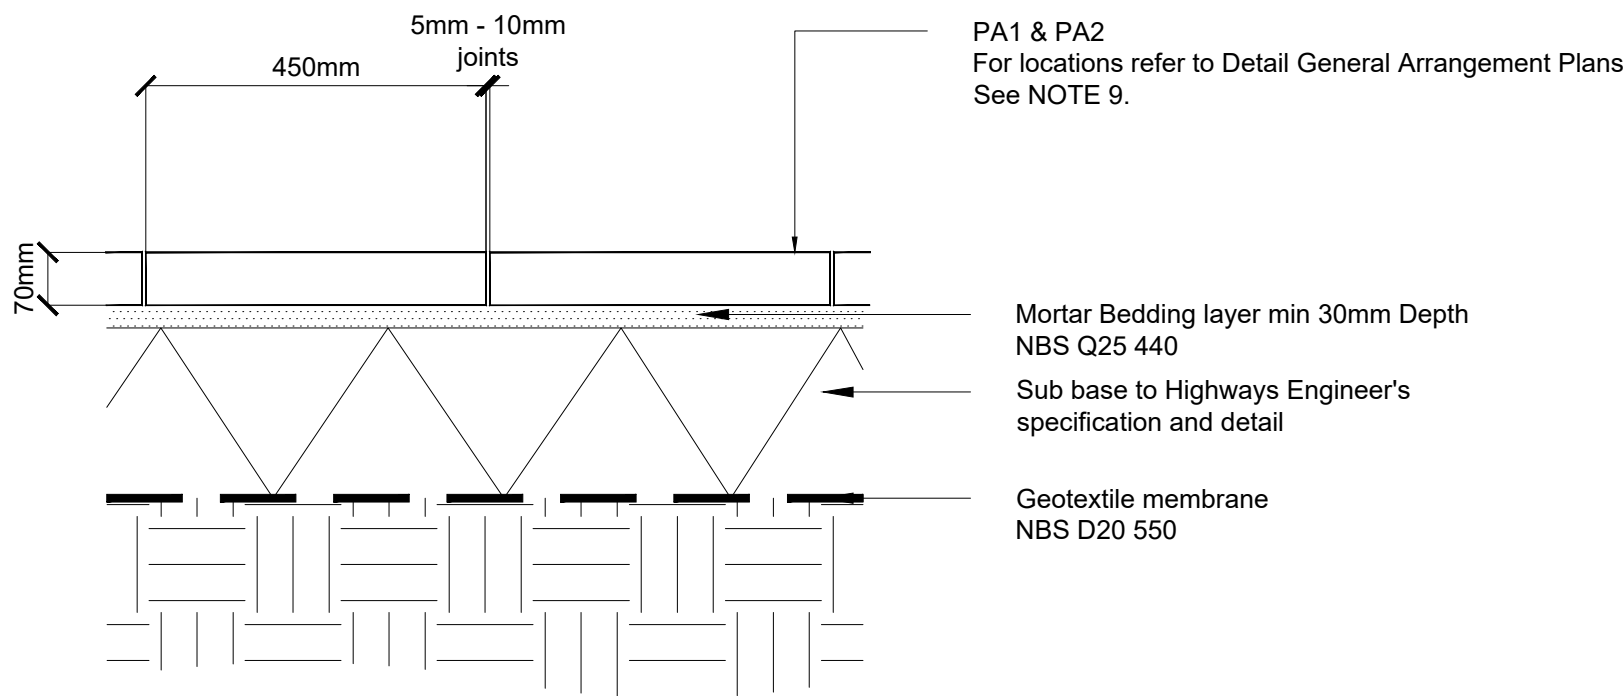

5001 03 PA1 & PA2: Vehicle Traffic Construction
SCALE: 1:20

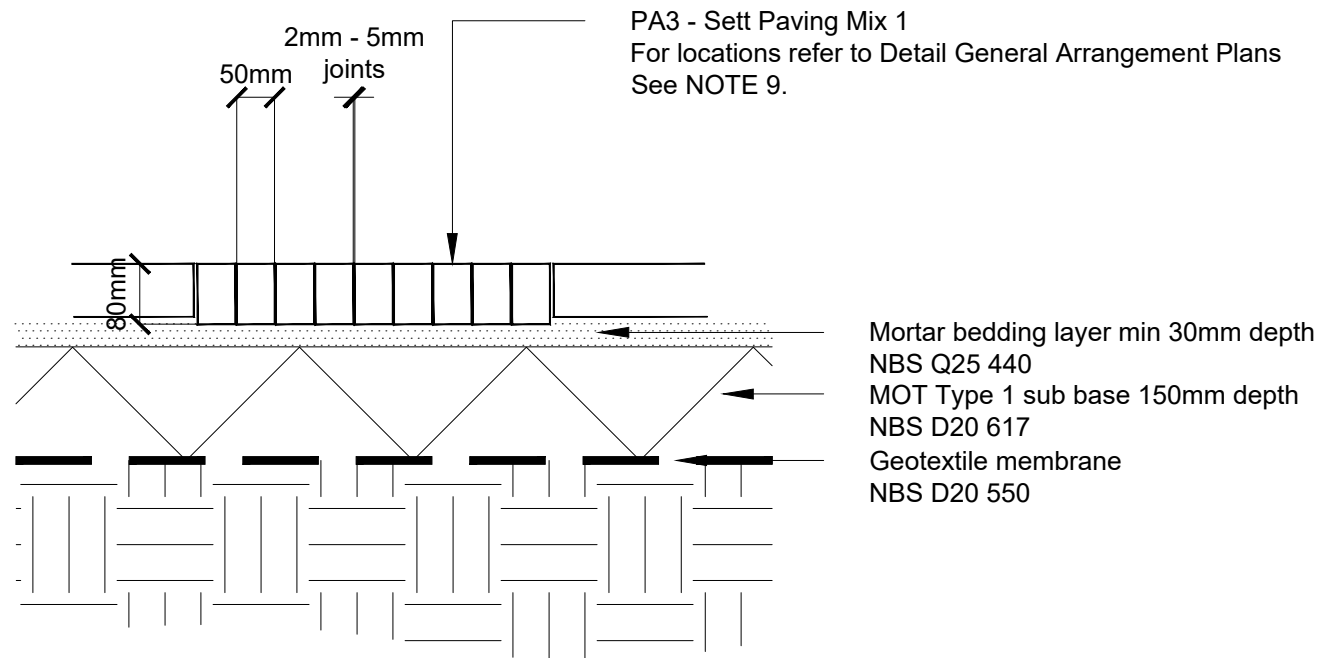

5001 04 PA3: Typical Construction (Pedestrian Only)
SCALE: 1:20

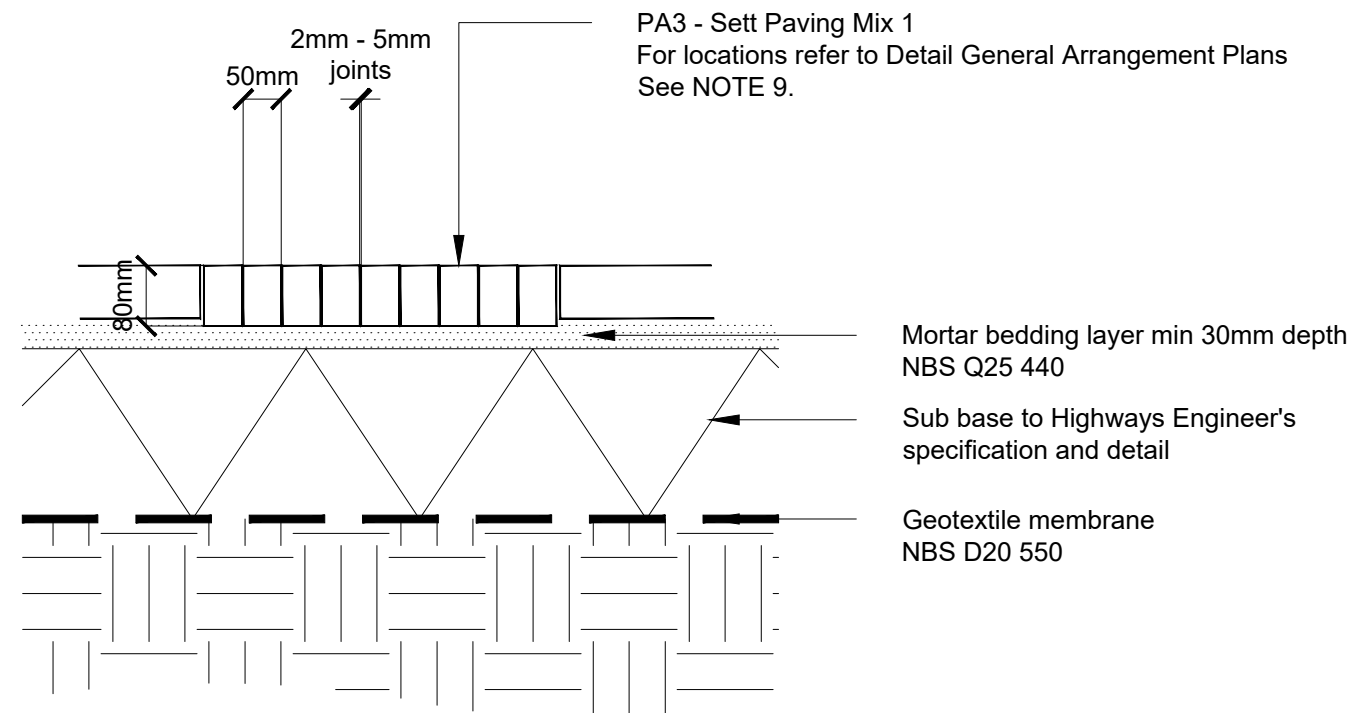

5001 05 PA3: Vehicle Traffic Construction
SCALE: 1:20

DO NOT SCALE

NOTES

1. ALL DIMENSIONS ARE SHOWN IN MILLIMETERS UNLESS STATED OTHERWISE.
2. TEMPORARY WORKS DESIGN ASSOCIATED WITH THE CONSTRUCTION WILL BE THE CONTRACTORS RESPONSIBILITY.
3. AREAS OF GRASS VERGES TO BE MADE GOOD ONCE NEW KERBING/ PAVING HAS BEEN INSTALLED.
4. ANY SETTING OUT LINES, CHANGES IN MATERIAL AND DIRECTION OF LAYING BASED ON TOPO SURVEY INFORMATION AND LOCATIONS.
5. ANY QUANTITIES SHOULD BE CHECKED BY A SUITABLY QUALIFIED QUANTITY SURVEYOR.
6. ALL DRAWINGS SHOULD BE READ IN CONJUNCTION WITH ALL RELEVANT DOCUMENTATION, DRAWINGS AND STANDARD DETAILS.
7. ALL DRAWING ARE TO BE READ IN CONJUNCTION WITH LANDSCAPE SPECIFICATION: 00290067981-WSP-00-XX-SP-LA-8010
8. ALL DRAWINGS TO BE READ IN CONJUNCTION WITH RELEVANT ENGINEERS DRAWINGS, DETAILS, SCHEDULES AND SPECIFICATION.
9. FOR PAVING LOCATIONS REFER TO DETAIL GENERAL ARRANGEMENT PLANS DRAWING NO. AREA 1 - 00290067981_WSP_01_XX_DR_LA_1001 AREA 2 - 00290067981_WSP_02_XX_DR_LA_1002 AREA 3 - 00290067981_WSP_03_XX_DR_LA_1003 AREA 4 - 00290067981_WSP_04_XX_DR_LA_1004 AREA 5 - 00290067981_WSP_05_XX_DR_LA_1005
10. FOR HIGHWAYS ENGINEER'S DRAWINGS SEE: 00290067981-WSP-XX-XX-DR-00001 - 00011
11. FOR PAVING BUILD UPS REFER TO HIGHWAYS ENGINEER'S DRAWING - PAVEMENT CONSTRUCTION PLAN 00290067981-WSP-XX-XX-DR-00003

NOTES

1. ALL DIMENSION
2. TEMPORARY WO
3. CONSTRUCTION RESPONSIBILITY
4. ALL RELEVANT STANDARD DET
5. ALL DRAWING A LANDSCAPE SP
6. ALL DRAWINGS RELEVANT ENG AND SPECIFICA
7. FOR HIGHWAYS 00290067981-V
8. FOR PAVING BU 00290067981-V
9. DRAWING - PAV 00290067981-V
10. FOR DRAINAGE 00290067981-V
11. FOR LIGHTING 00290067981-V
12. FOR ELECTRICA 00290067981-V

P01	13/02/26	JY	FOR TENDER	MF	RW
REV	DATE	BY	DESCRIPTION	CHK	APP

DRAWING STATUS:	D2 - FOR TENDER
-----------------	-----------------



1st Floor Station House, Exchange Station, Tithebarn Street, Liverpool, L2 2QP, UK
T+ 44 (0) 151 600 5500
wsp.com

CLIENT:	KMBC
---------	------

ARCHITECT:	WSP
------------	-----

SITE/PROJECT:	HALEWOOD LUF LEISURE CENTRE RIBA 4 DETAILED DESIGN
---------------	--

TITLE:	DETAIL PAVING TREATMENTS
--------	-----------------------------

SCALE @ A1:	Varies	CHECKED:	MF	APPROVED:	RW
-------------	--------	----------	----	-----------	----

PROJECT NO:	290067981	DESIGNED:	JY	DRAWN:	JY	DATE:	February 26
-------------	-----------	-----------	----	--------	----	-------	-------------

DRAWING No:	00290067981-WSP-XX-XX-DR-LA-5001	REV:	P01
-------------	----------------------------------	------	-----