




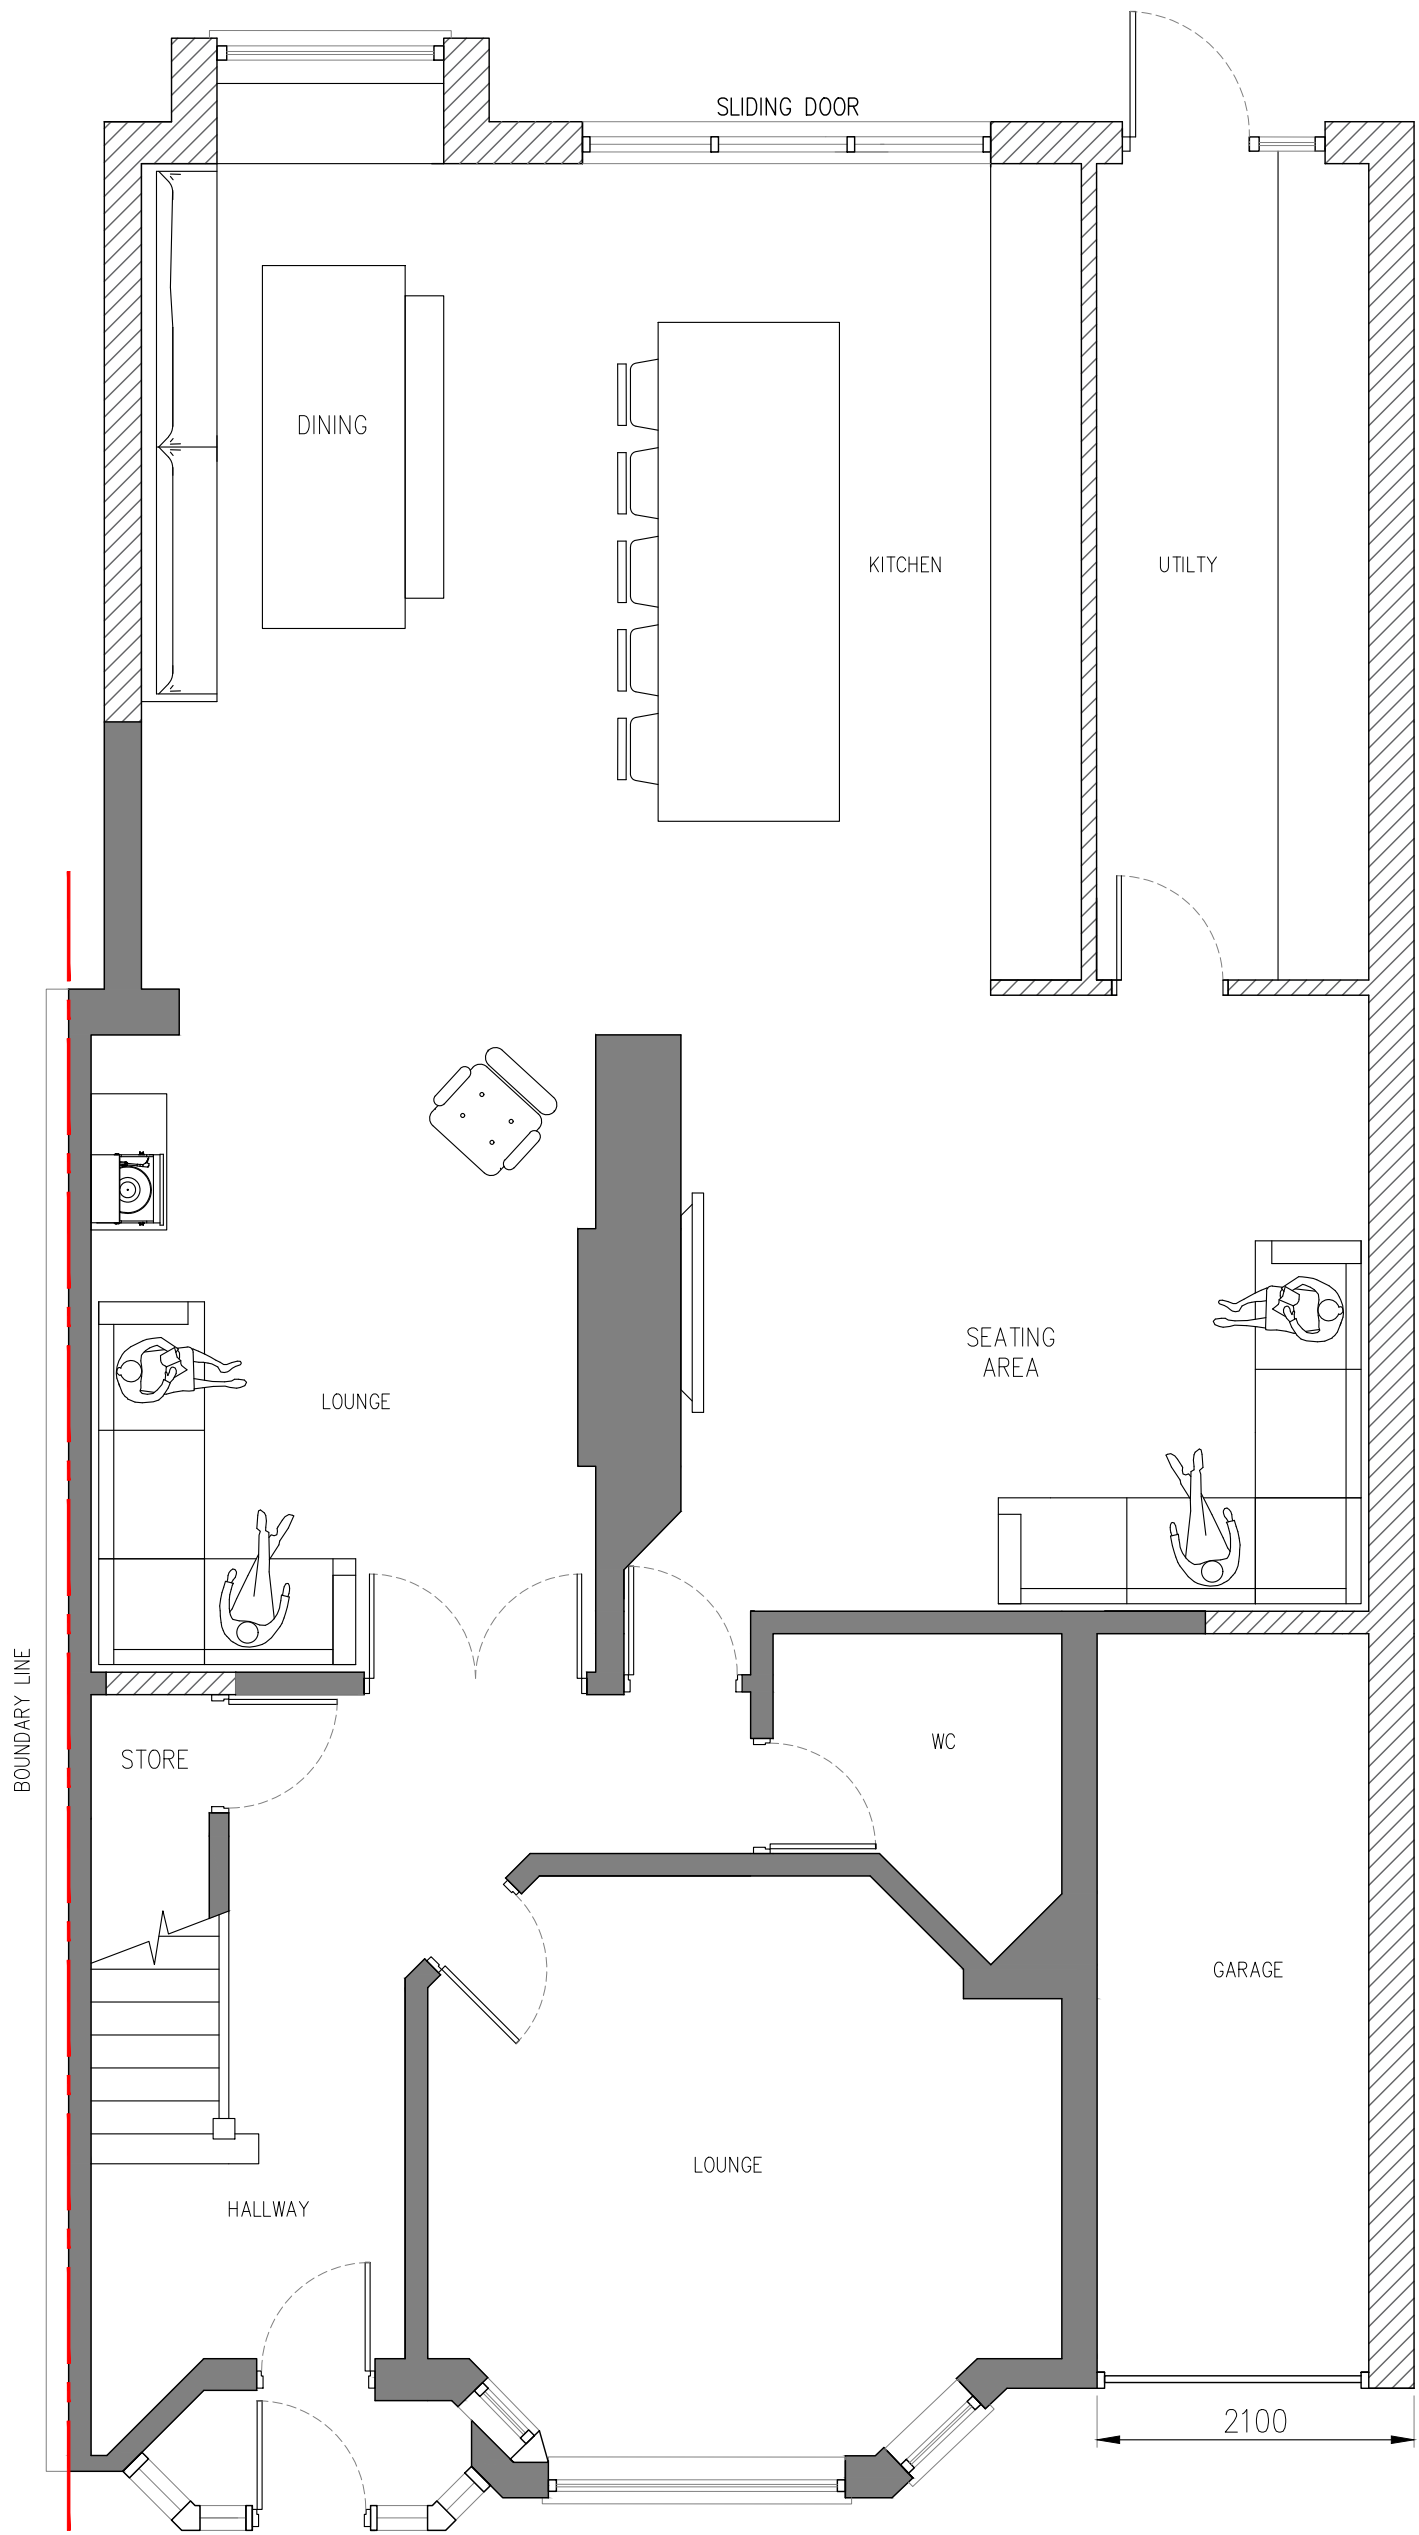

PROPOSED GROUND FLOOR | SCALE 1:50

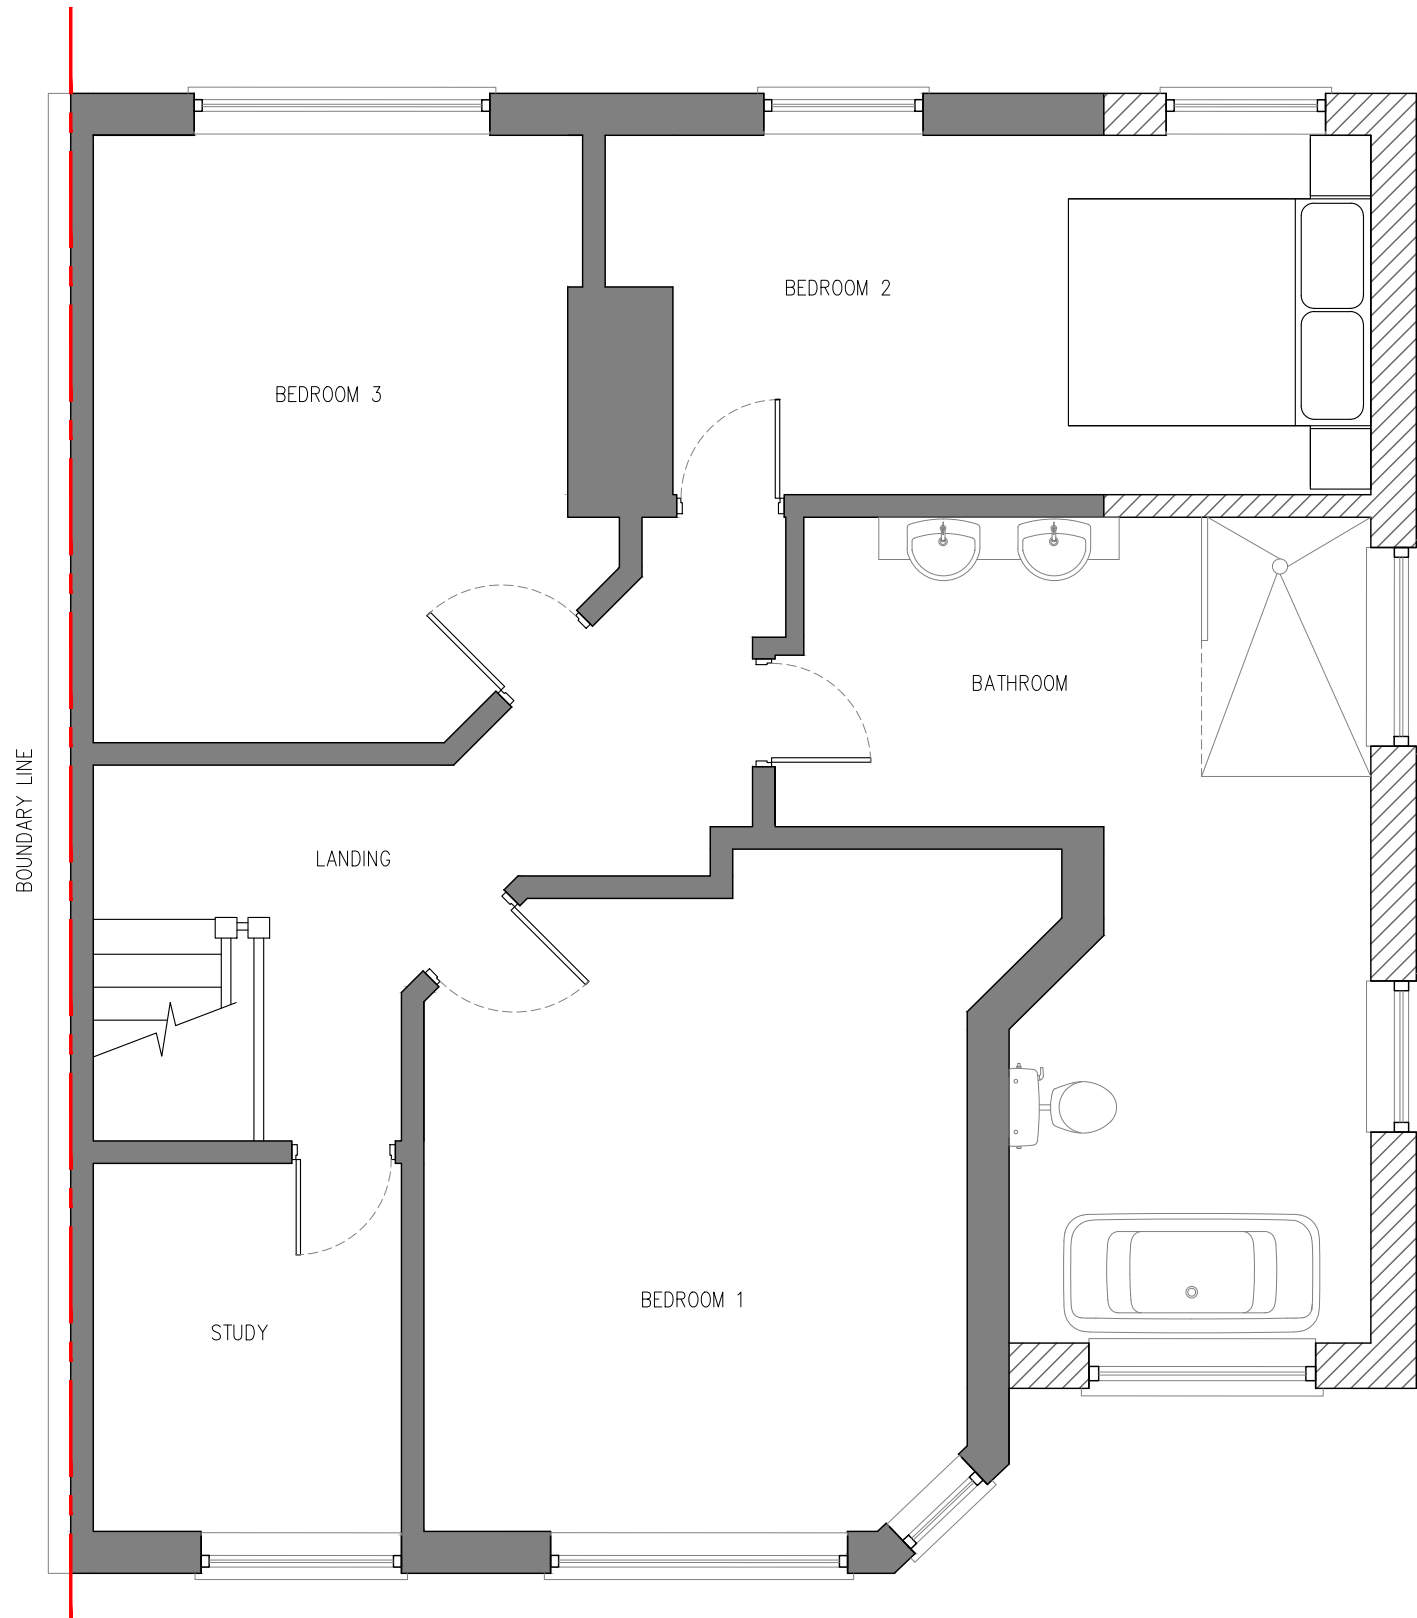

PROPOSED FIRST FLOOR | SCALE 1:50

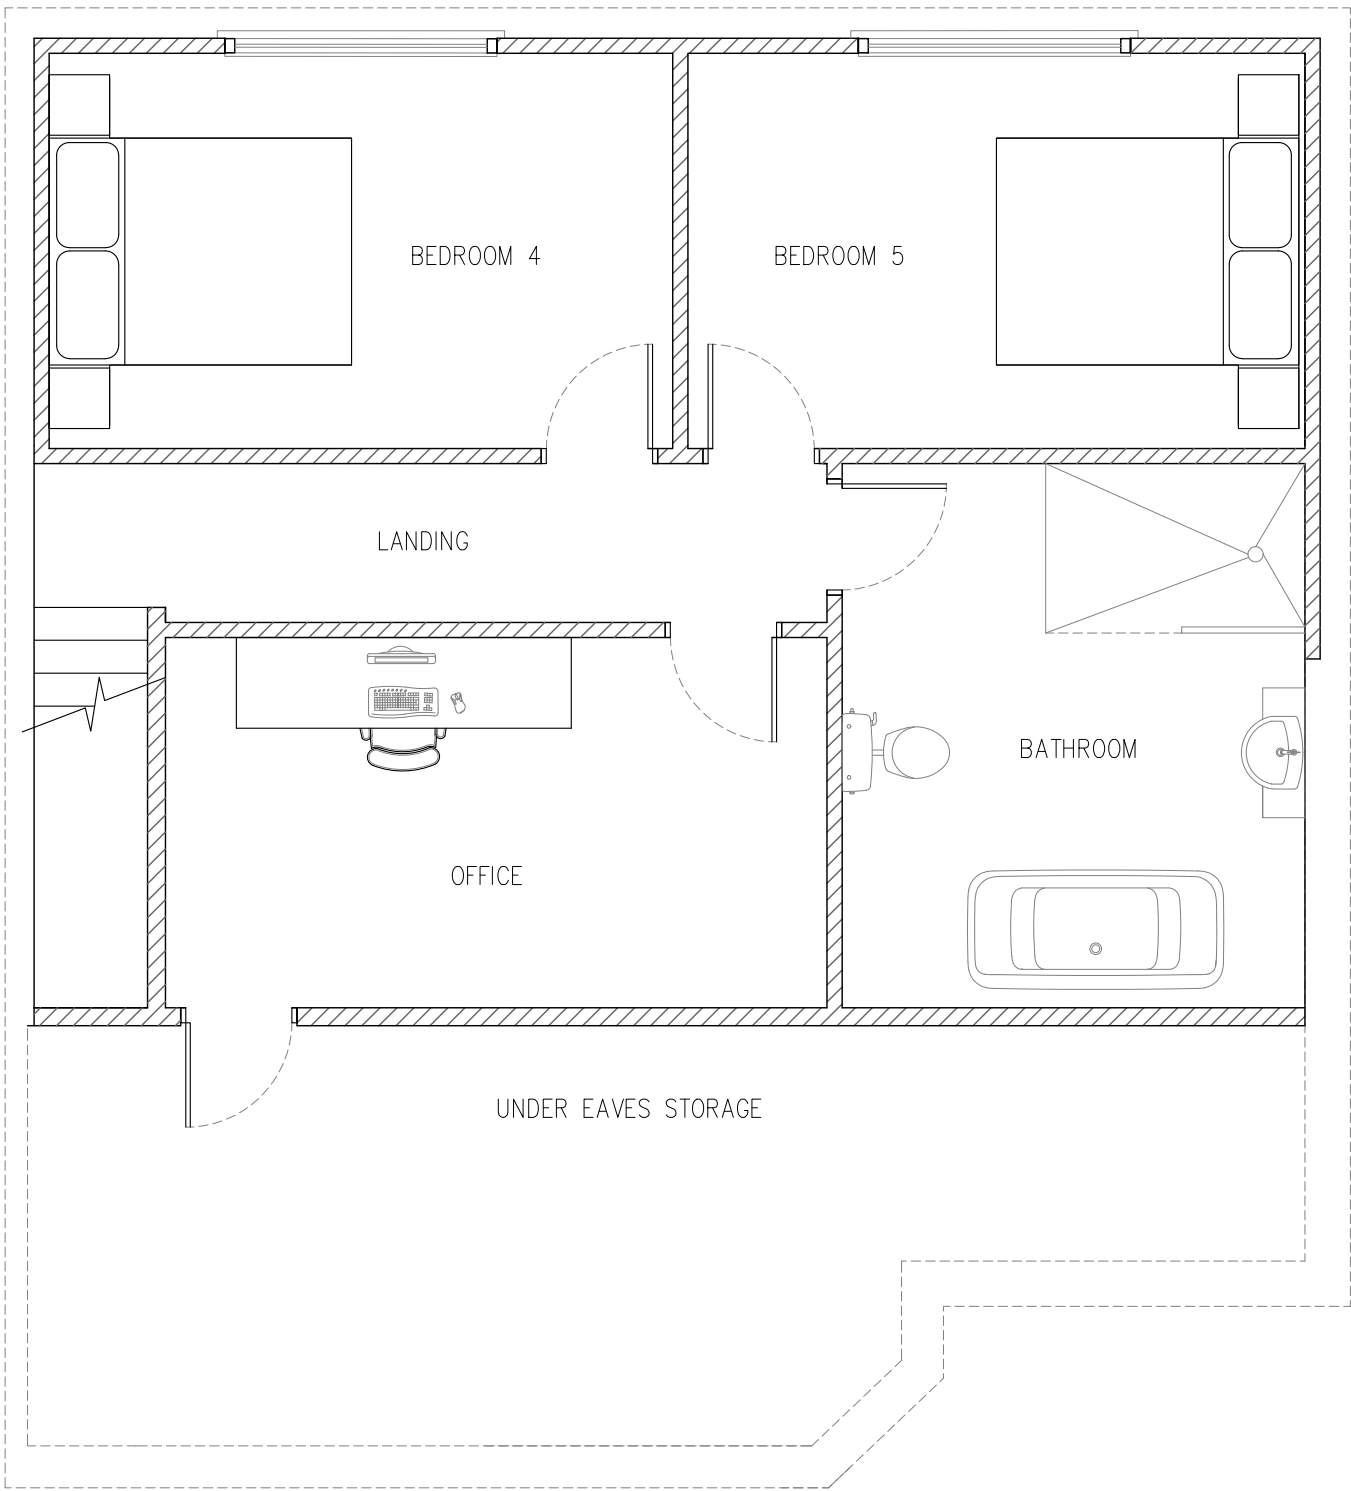

PROPOSED SECOND FLOOR | SCALE 1:50

