
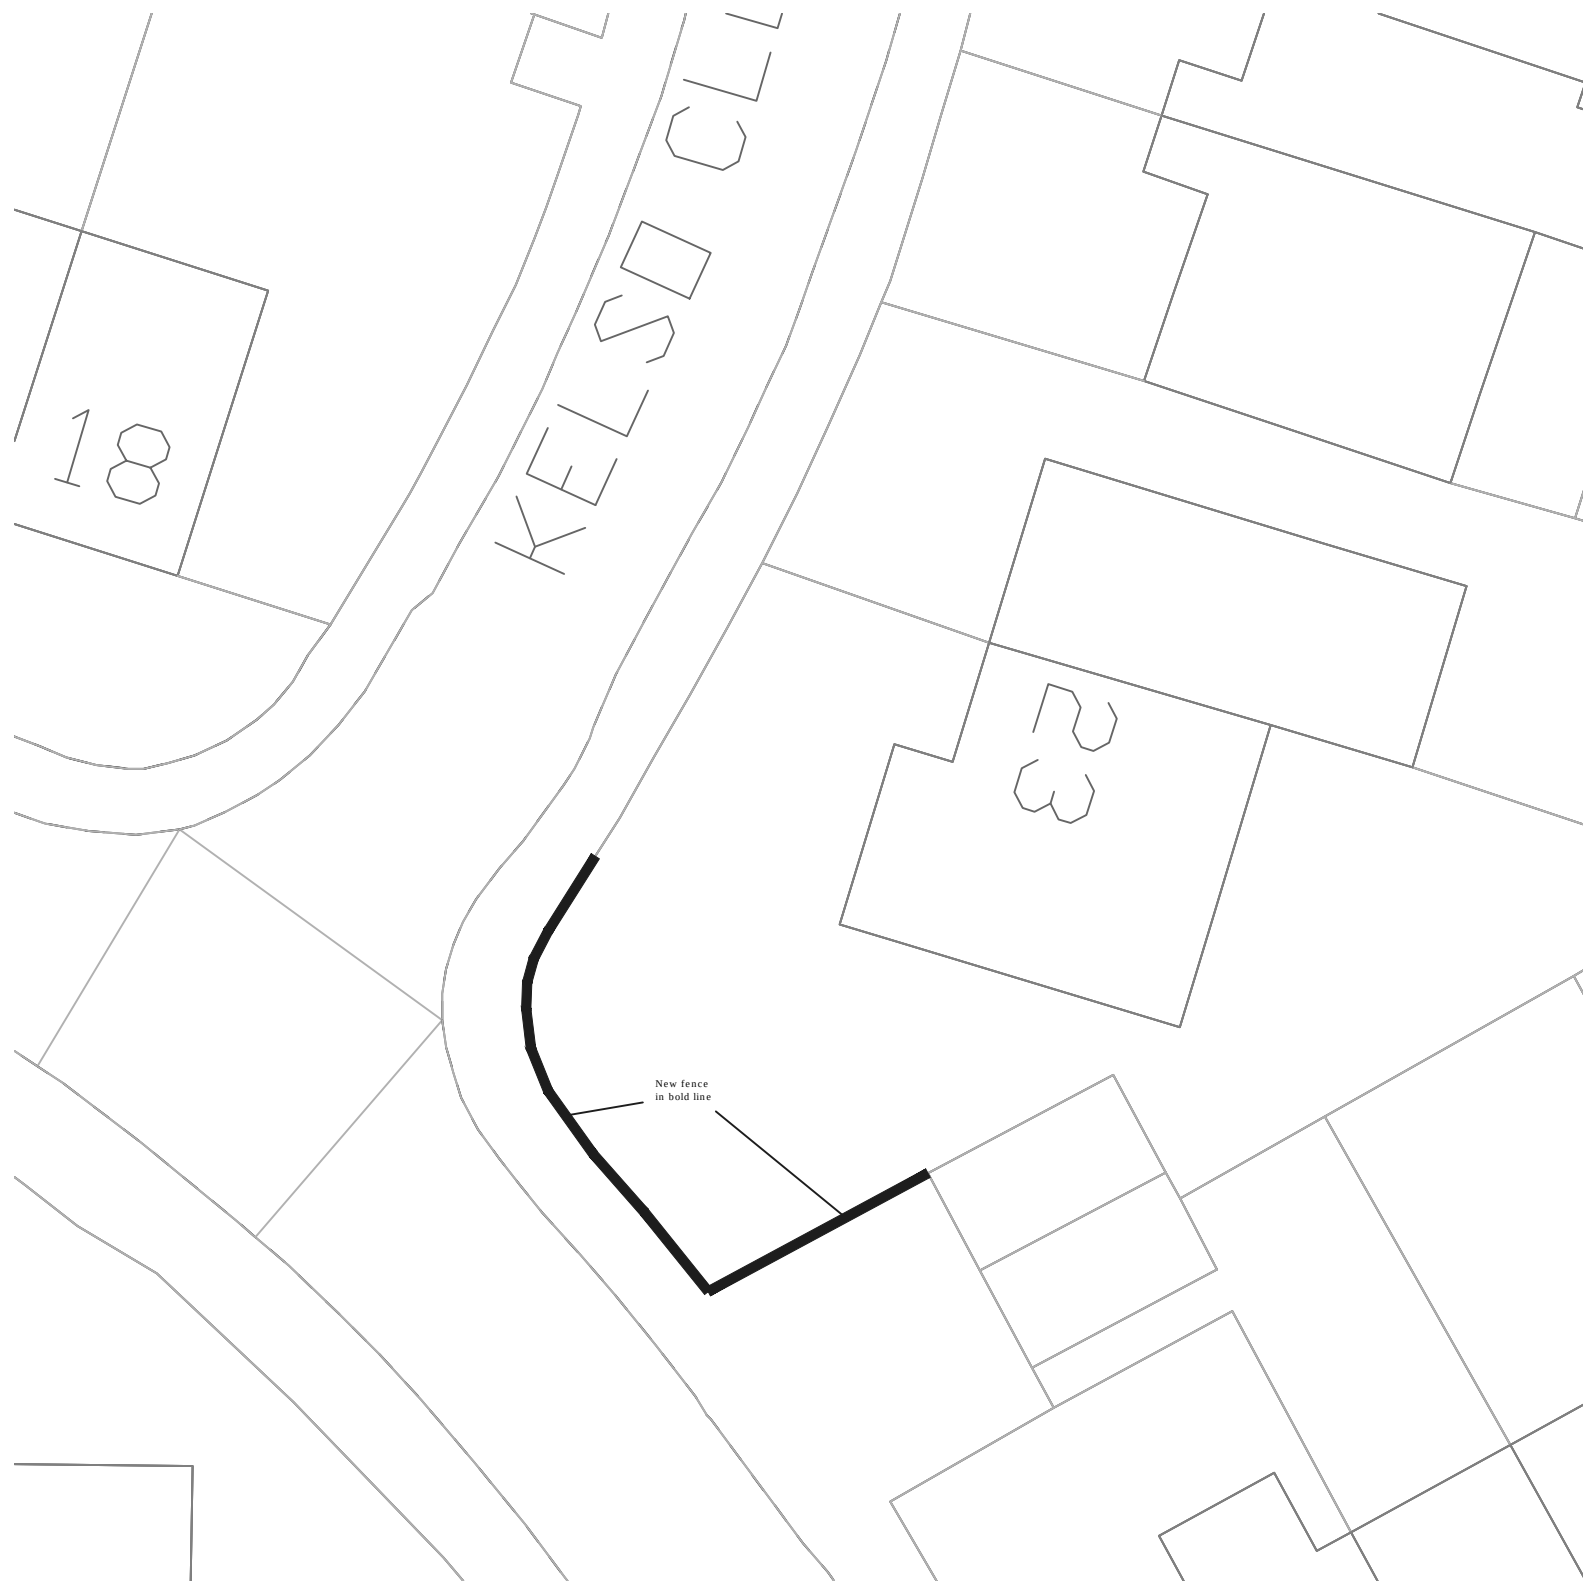


Proposed Site Layout 1:200

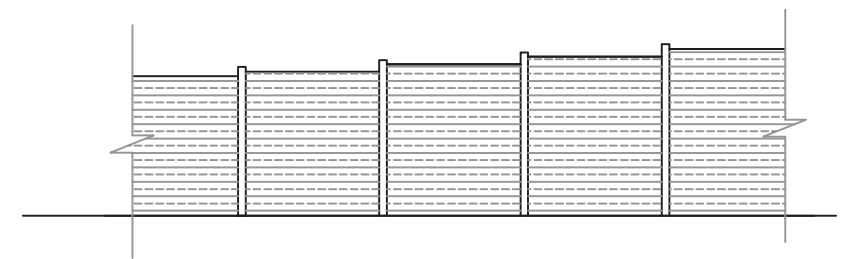

Scale Bar (m)

Proposed Fence Elevation 1:100

Address 23 Kelso Close, L33				
Drawing title New fence layout				
Chkd	Appvd	date	scale 1: 200/1: 100 © A3	drawn
DRAWING No. 004				rev