


ALL BUILDING MATERIALS USED TO
MATCH EXISTING HOUSE AS CLOSELY
AS POSSIBLE.

SEE W05 FOR BUILDING REGULATION NOTES.

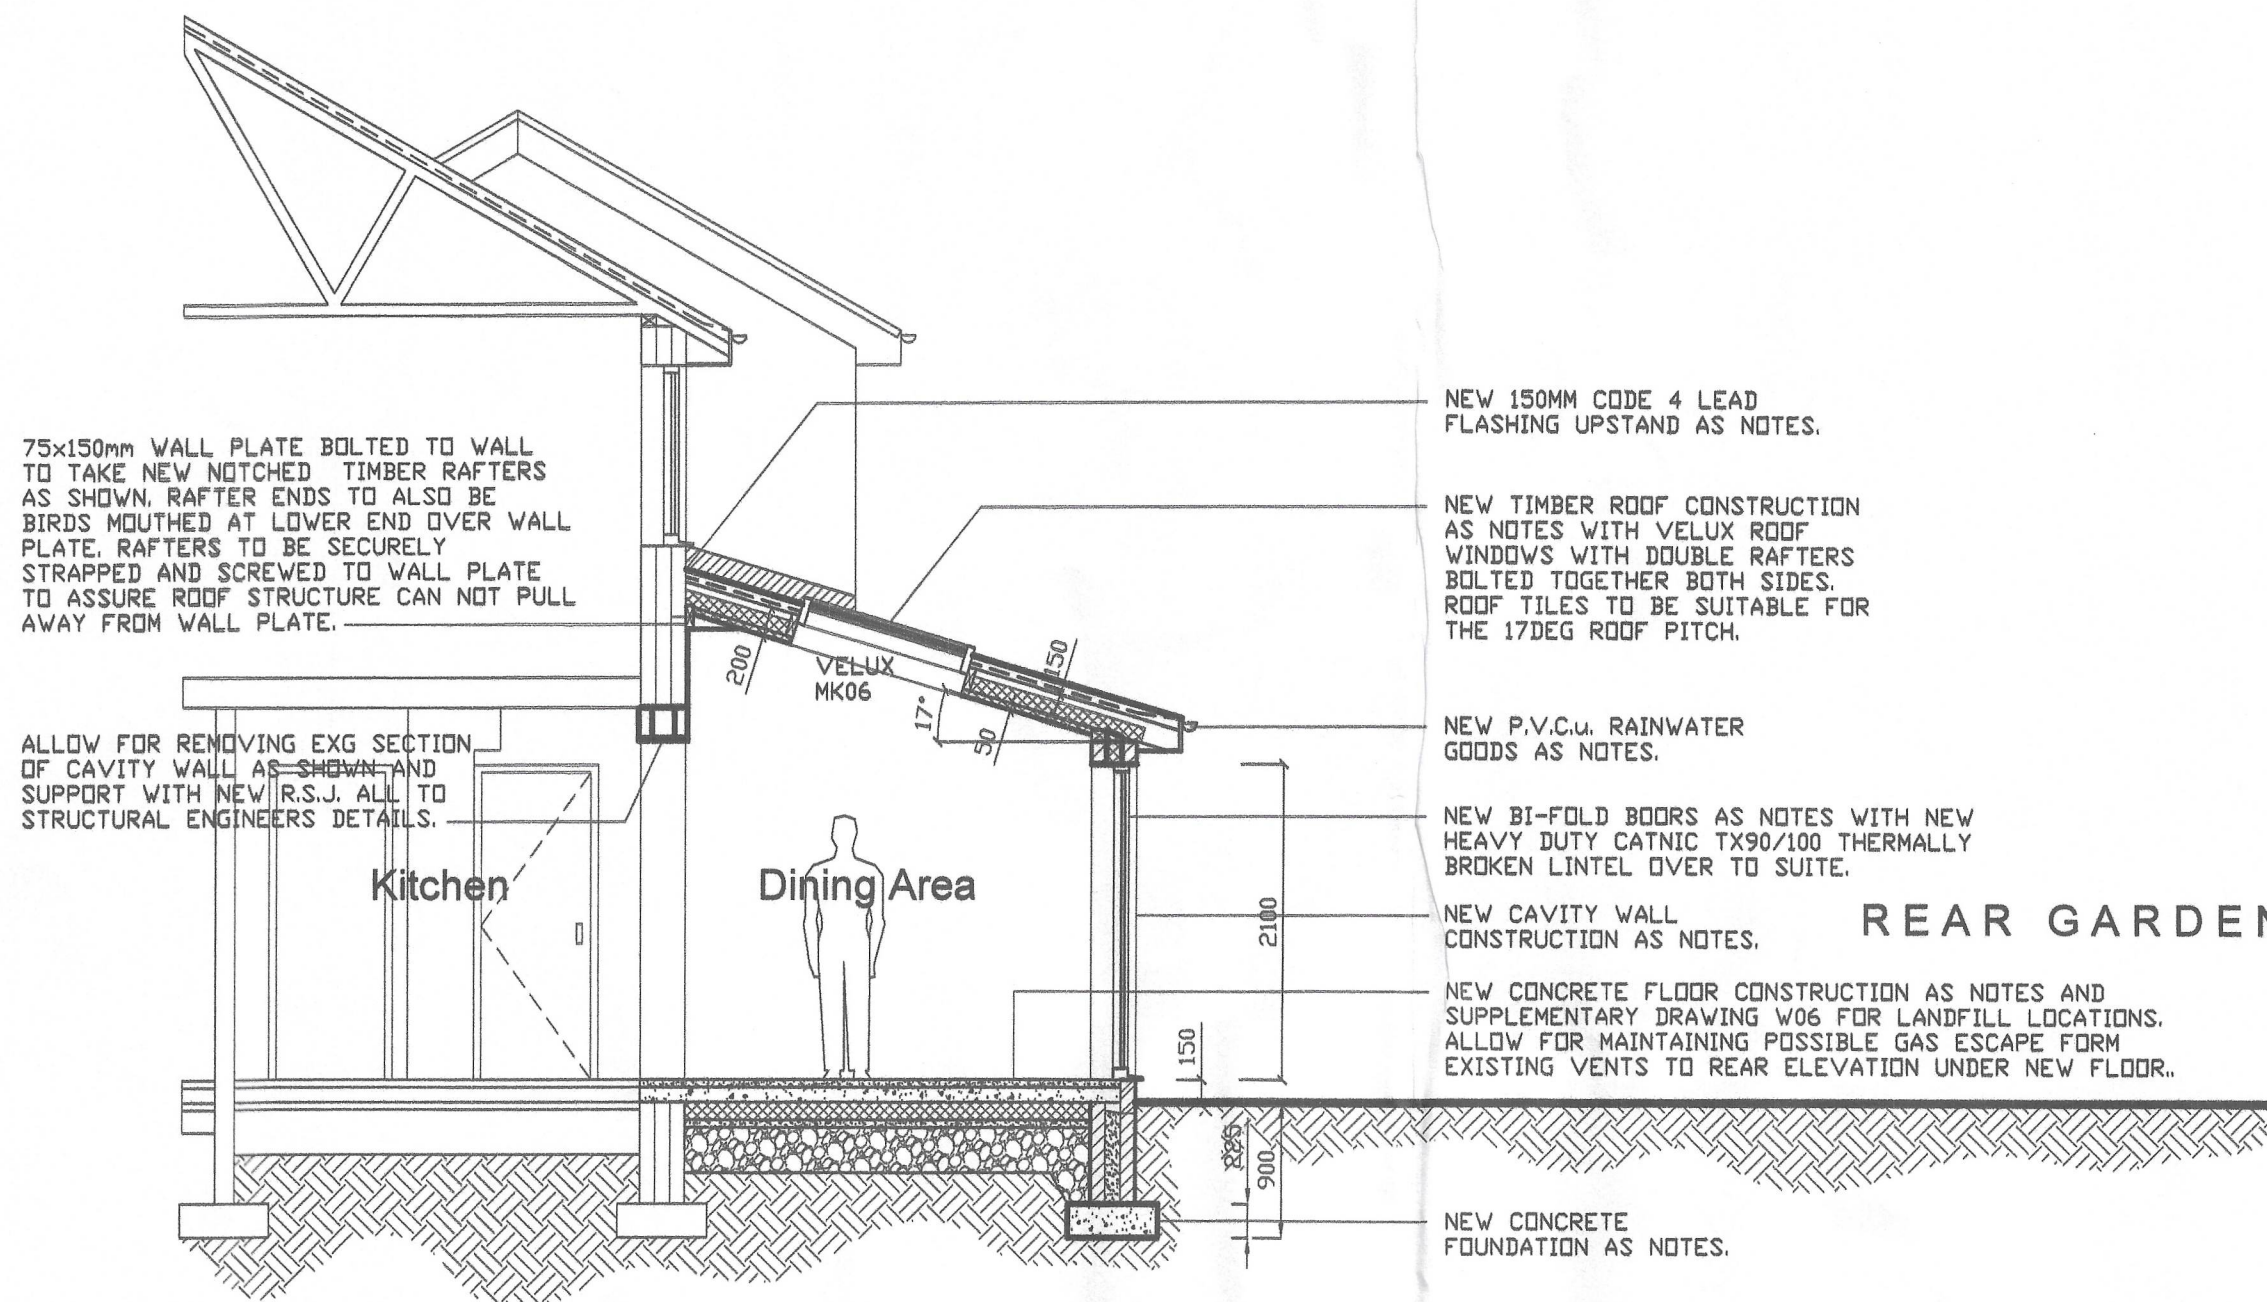

0m 1m 2m 3m 4m 5m

PROPOSED SECTION.

1

This Drawing Is Strictly For Planning And Building Regulation Approval ONLY.

All dimensions must be checked on site by the main contractor before works are undertaken.

All finishes and electrical fittings to be to clients specifications.

Any discrepancies in assumed existing construction, to be reported to Local Authority Building Control immediately.

PLANNING APPROVAL
IT IS THE RESPONSIBILITY OF THE
CLIENT TO CHECK IF THE PROPOSED
WORKS REQUIRE PLANNING APPROVAL.
(Do not start work on site until this has been carried out)

Revision	Amendment	Date

Bathgate Design Solutions



Architectural
Consultant

41 Brancote Gardens Bromborough Wirral CH62 6AH
Tel: 0151 343 1732 - email: mark@bathgateds.co.uk

Job Title

48 Greenbank Drive
Fazakerley
Liverpool
Merseyside
L10 4UE.

Drawing Title

PROPOSED
SECTION.

Date

21/10/2022

Scale

1:50 @ A3

Dwg No.

W03

Rev No.