




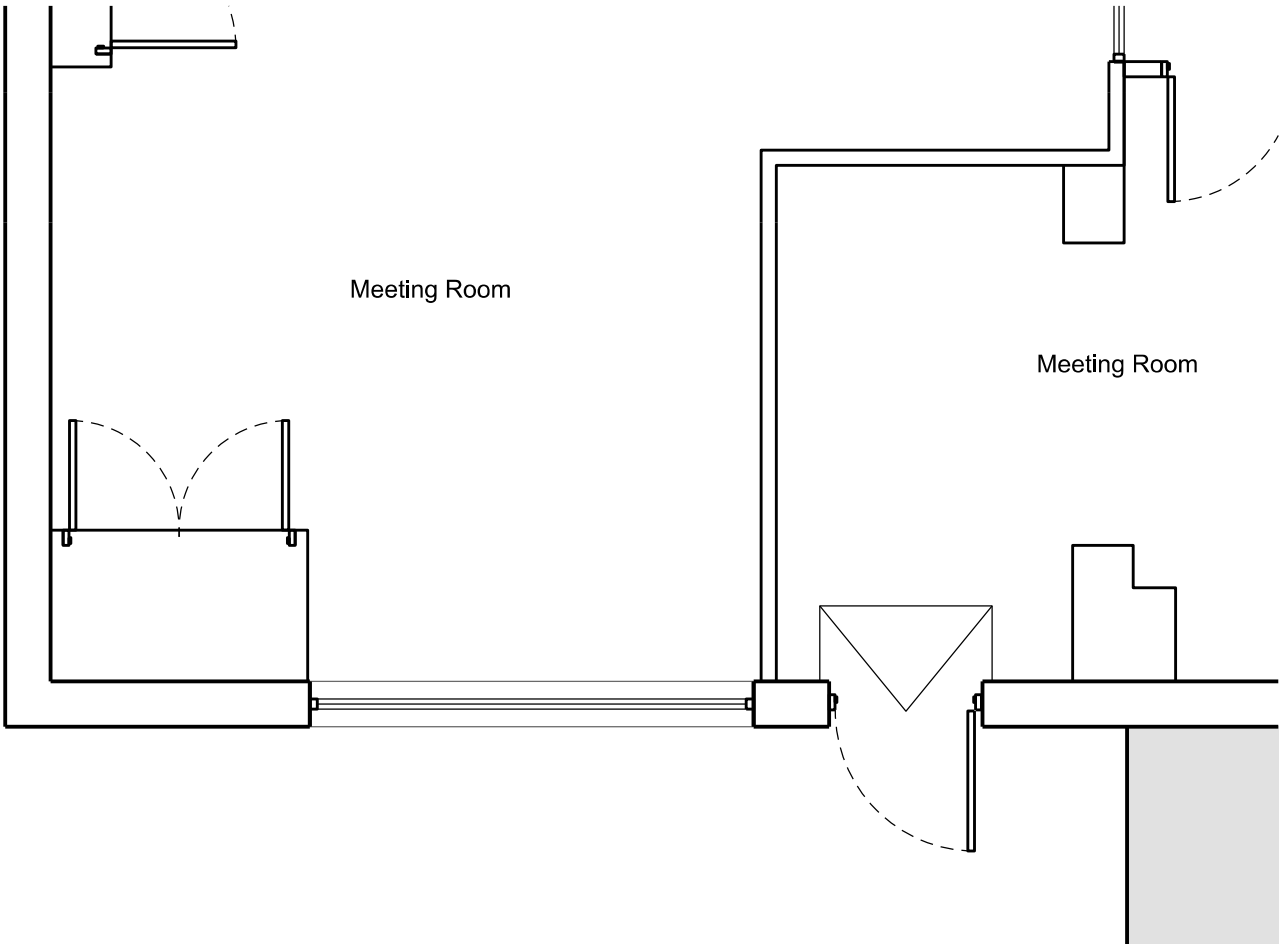


Existing Side Block Plan

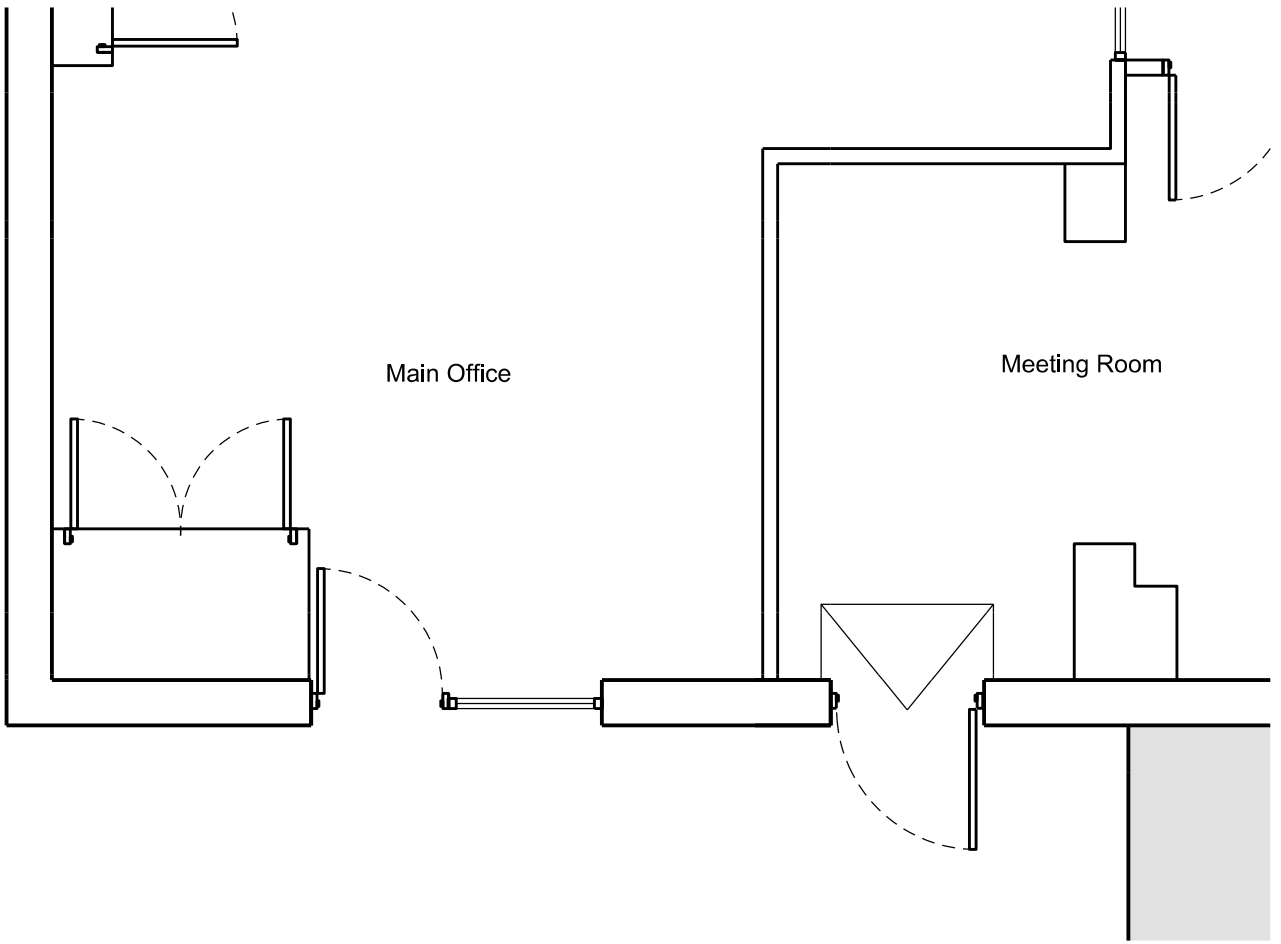


Proposed Side Block Plan

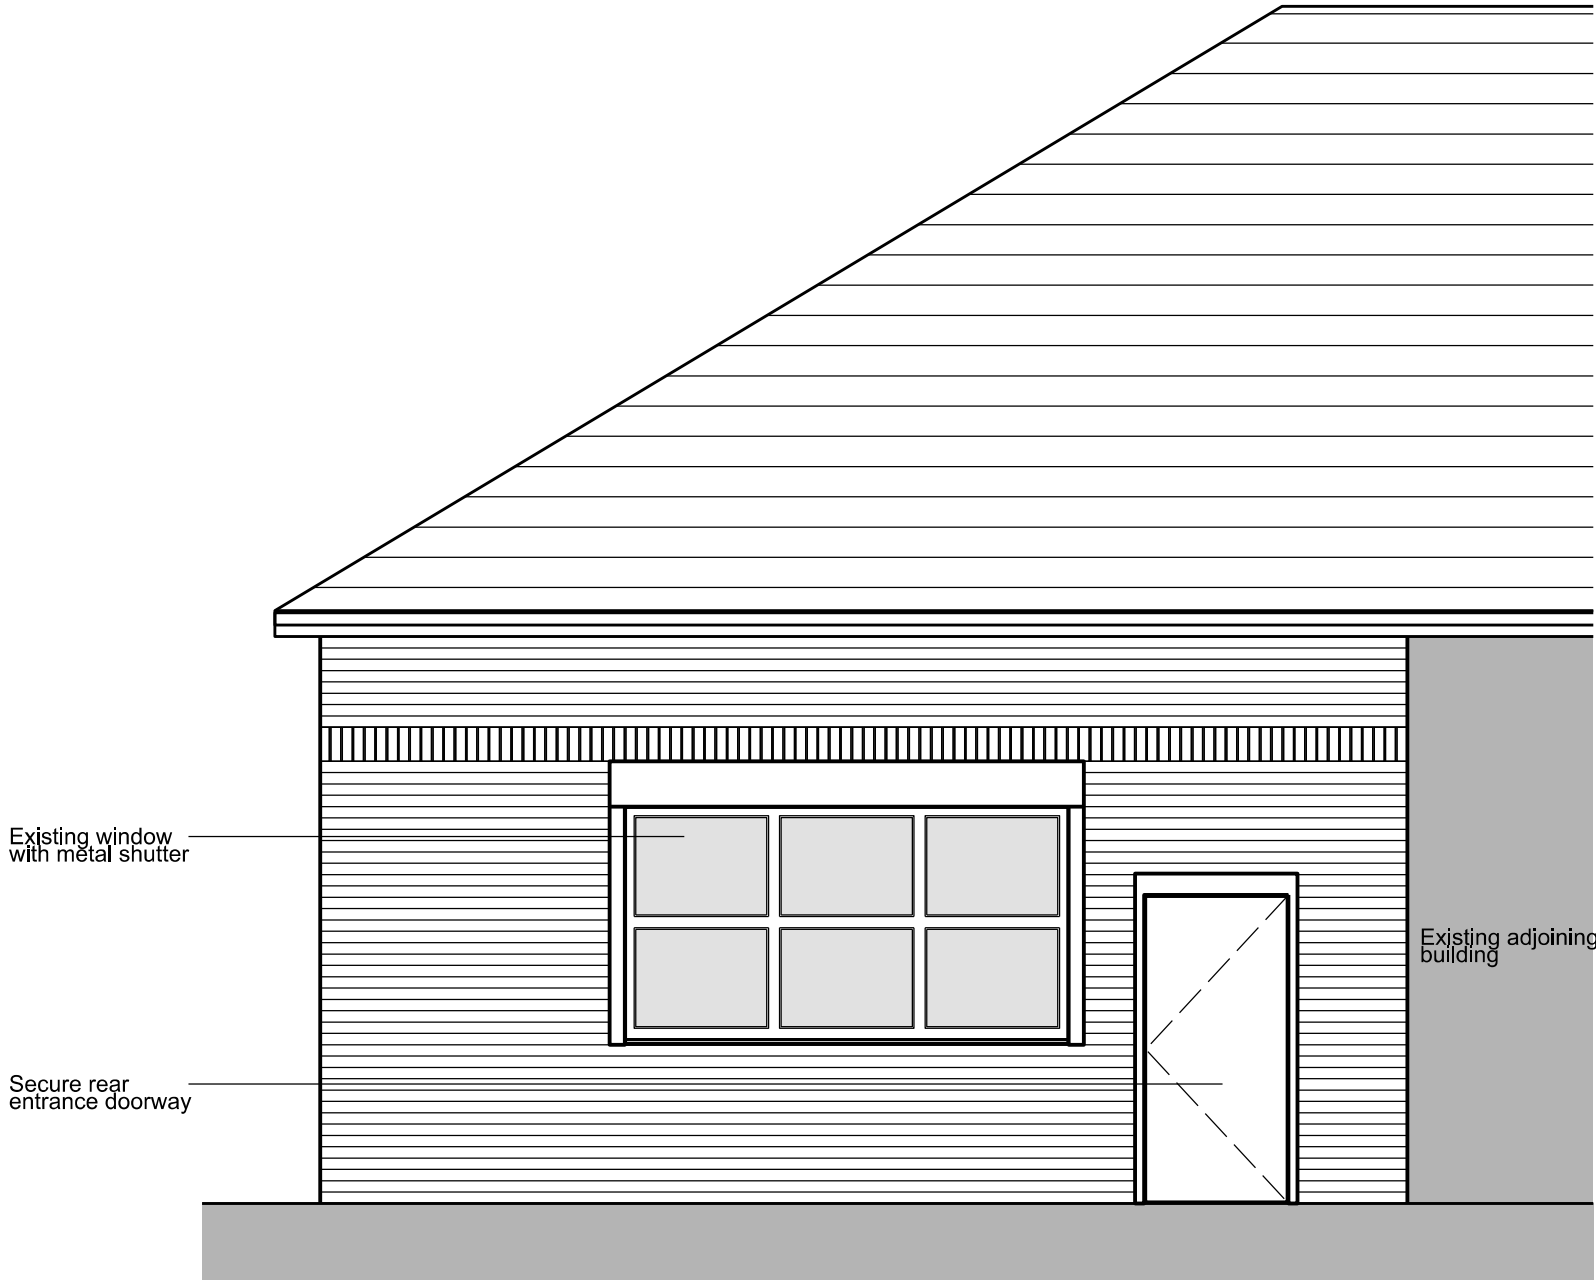

Existing Side Elevation

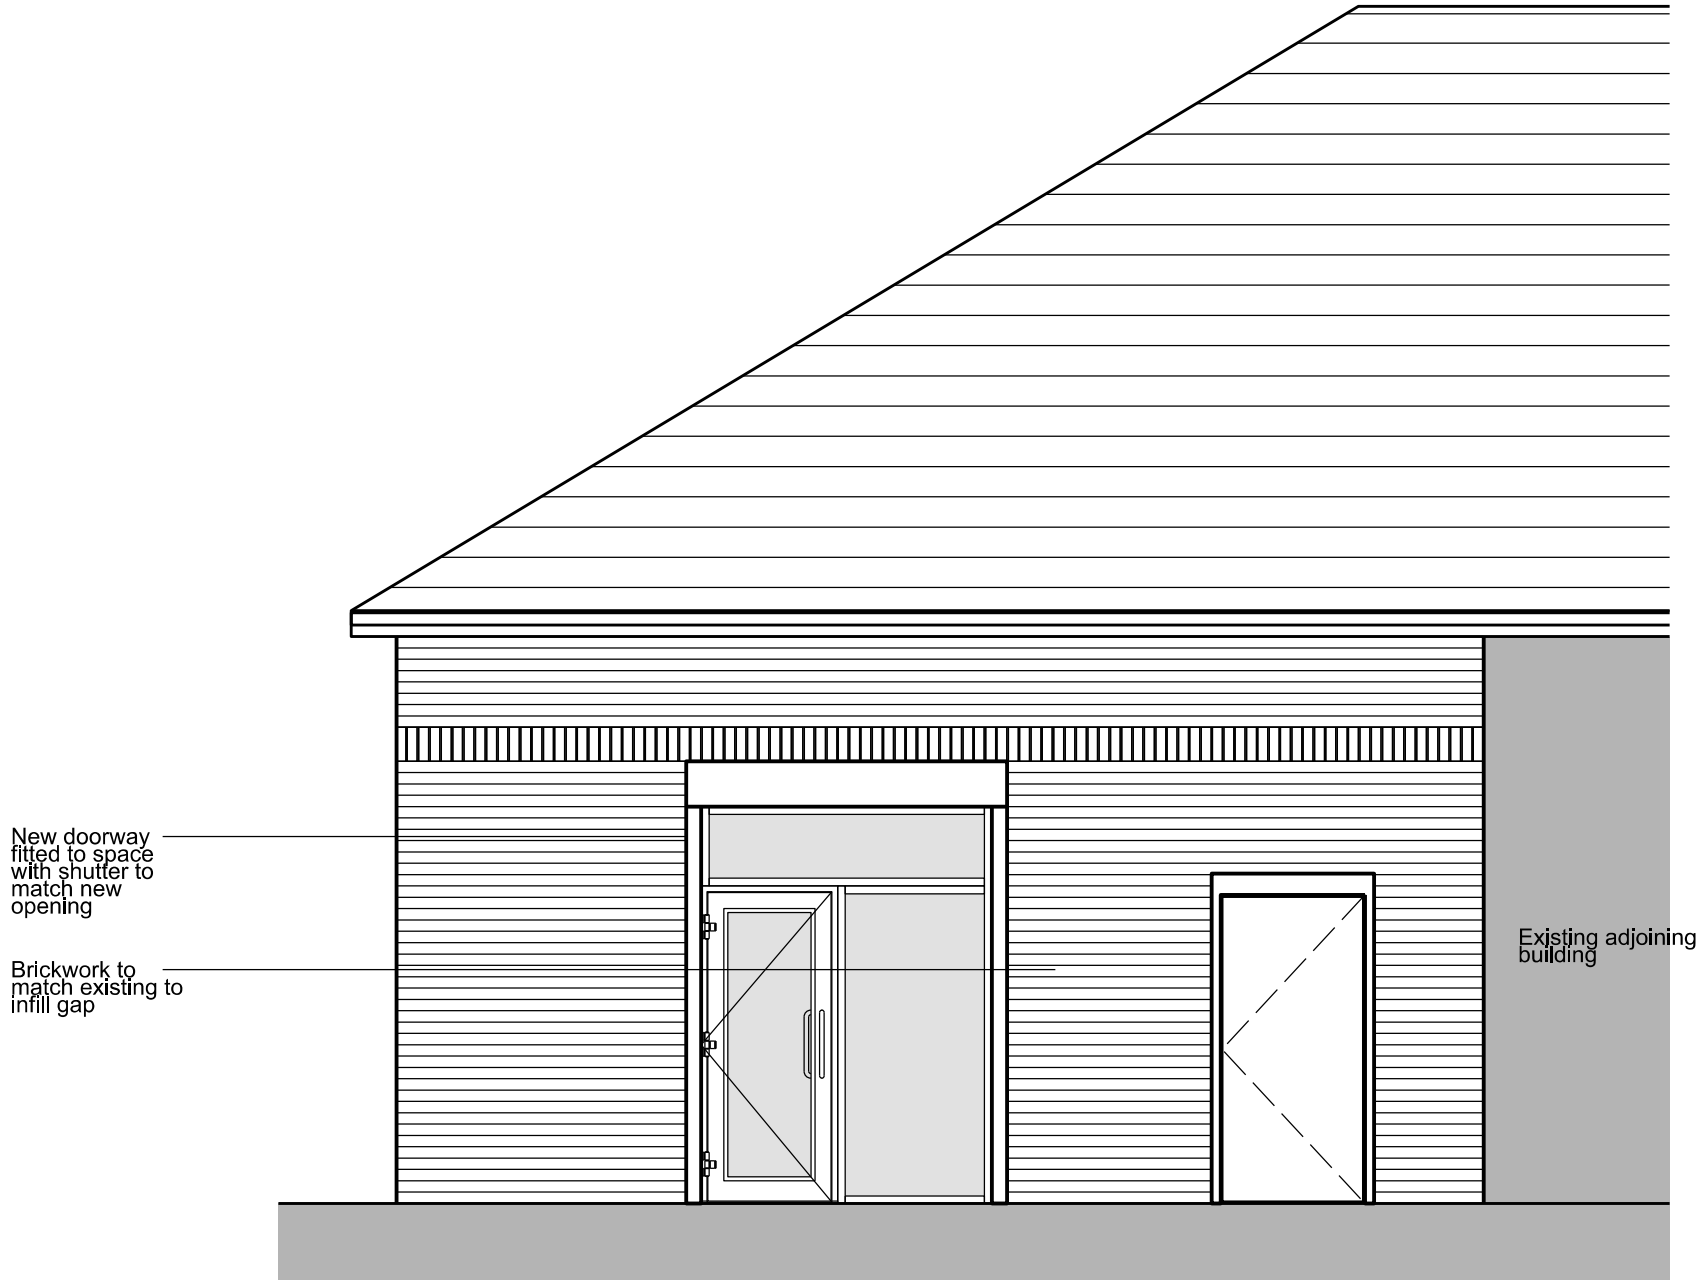

Proposed Side Elevation

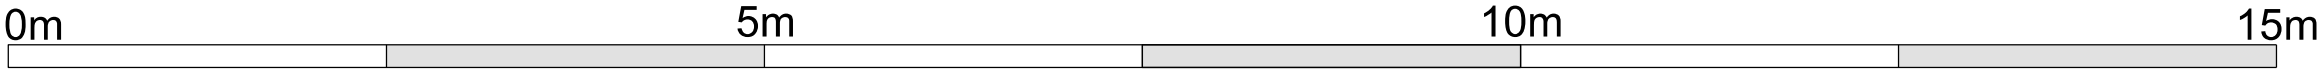

A	Updated elevation labels and scale bar following feedback from Planners	AUG 21	AB
DESIGNATION	DETAILS OF REVISION	DATE	INITIALS
PROJECT	TITLE	SIZE	STATUS
Unit 16 The Croft L28 1NR	Existing & Proposed Elevations ...	A2	PLANNING
PROJECT	TITLE	SIZE	STATUS
JOHN MCCALL ARCHITECTS LTD	Existing & Proposed Elevations	A2	PLANNING
No .1 Arts Village, Henry Street, Liverpool L1 5BS Tel: 0151 707 1818 Fax: 707 1819	...	A2	PLANNING
Old Coop Building, Church Street, Hayfield, SK22 2JE e-mail: admin@johnmccall.co.uk	...	A2	PLANNING
PROJECT No	DRAWING No	DRAWN by	CHECKED
PP21	L03A	AB	JM
DATE	SCALE (1:10)	DATE	SCALE (1:10)
AUG 21	1:50	AUG 21	1:50