


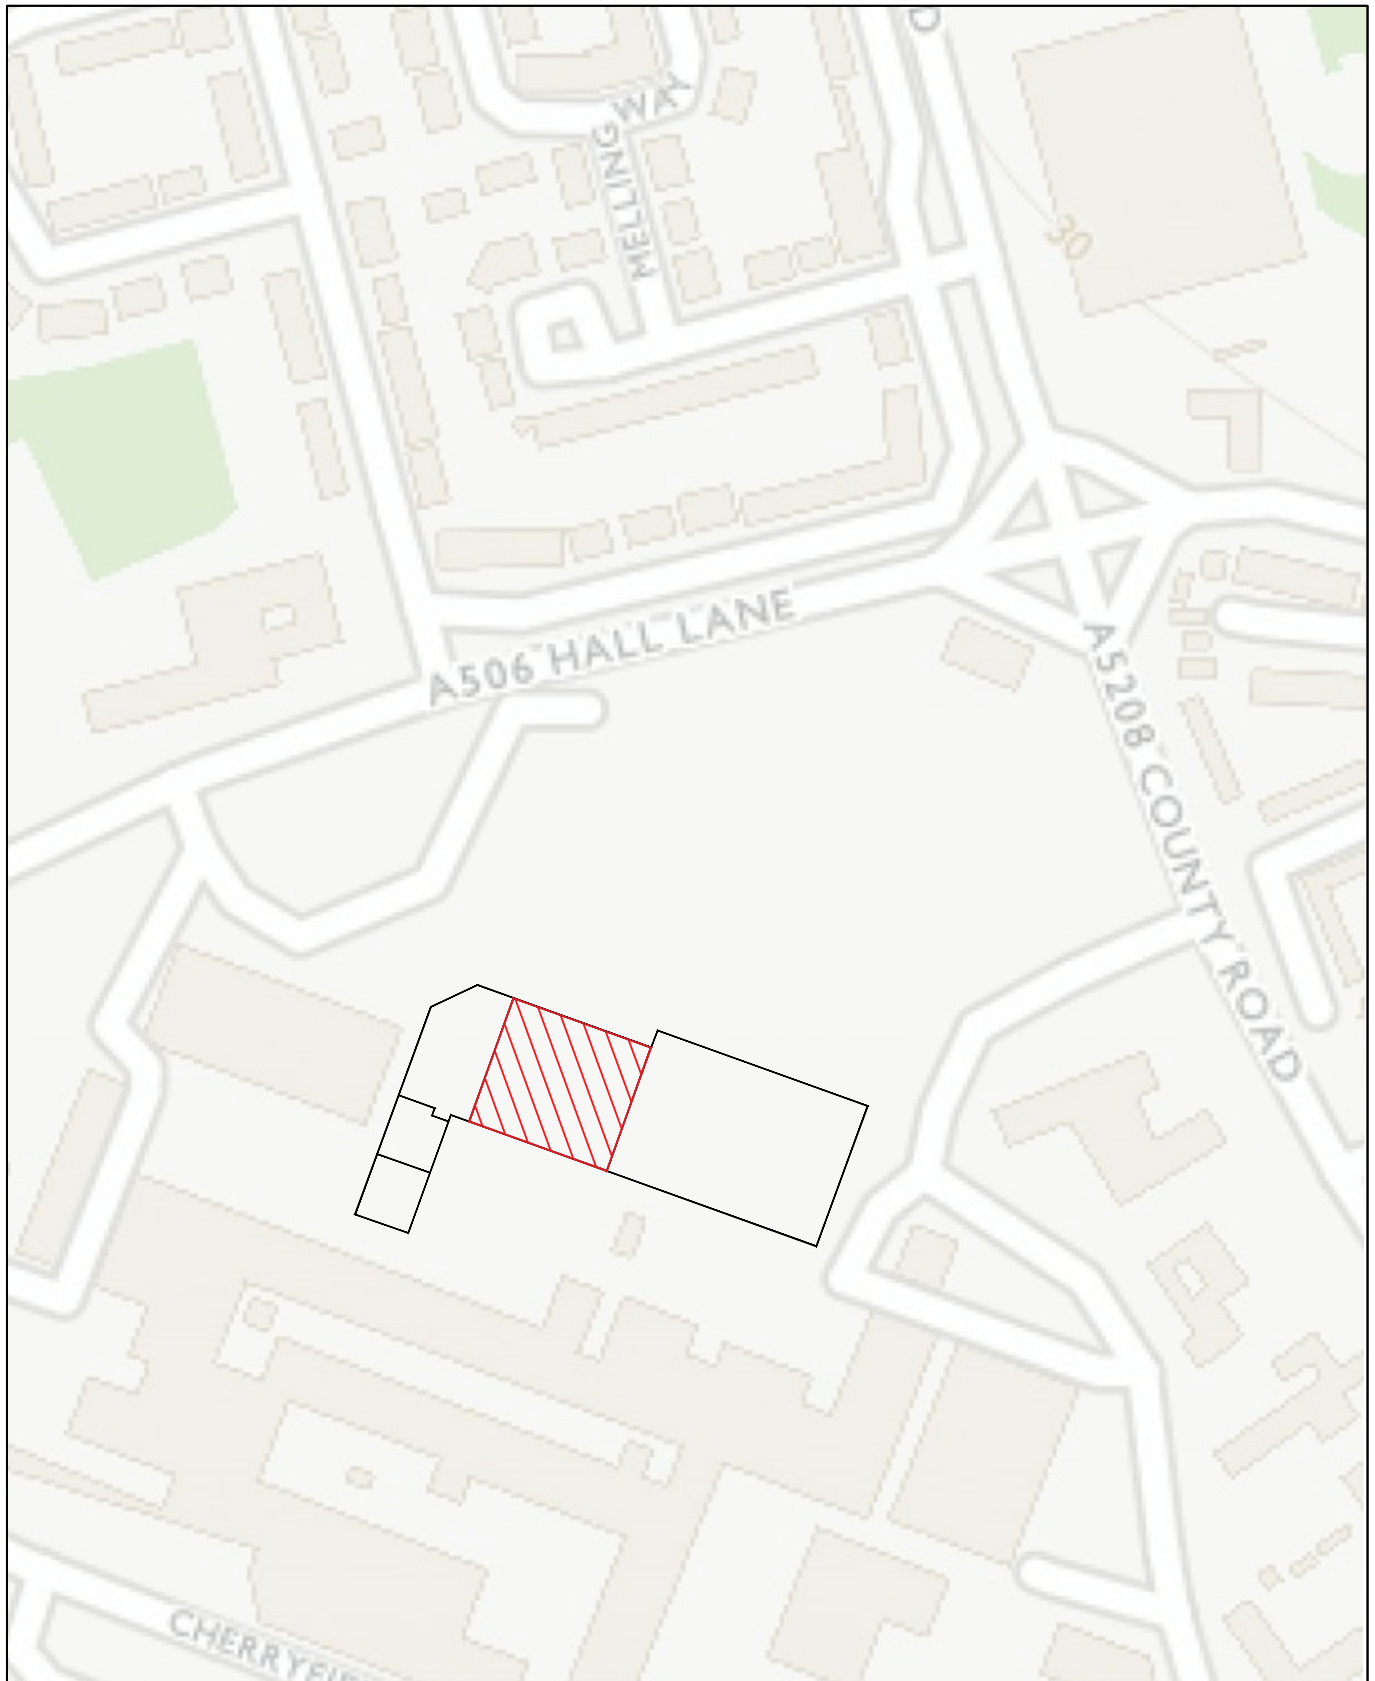

CHARTWELL

Project Management

Chartwell Project Management - Company Reg No. 5286100
Unit 15, Meridian Business Village, Hansby Drive, Hunts cross,
Liverpool, L24 9LG Tel: 0151 728 4200 - Fax: 0151 728 4202
E-mail: all@chartwell-pm.co.uk

**KIRKBY RETAIL,
DEVELOPMENT**

SCALE 1 : 2500