





existing ground floor
1 : 100




existing first floor
1 : 100

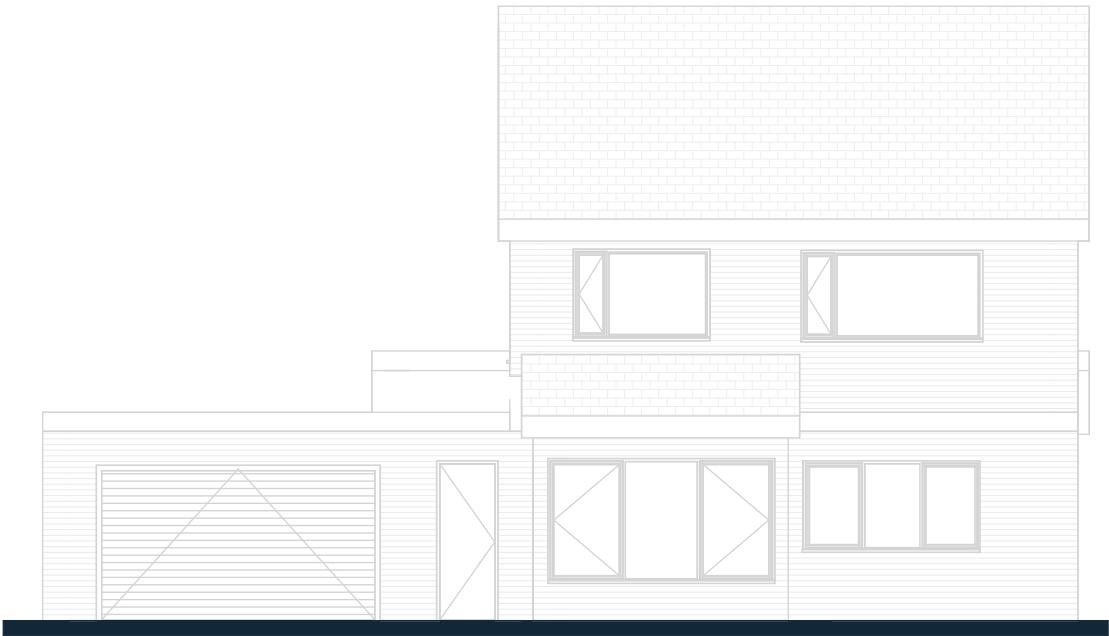


existing front
1 : 100

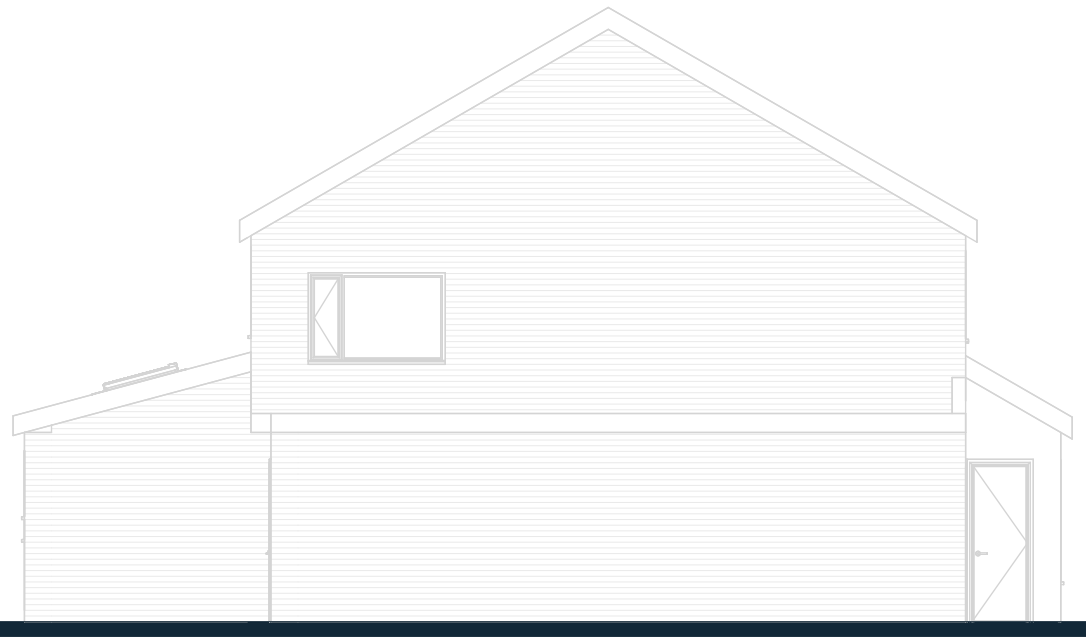

existing west
1 : 100

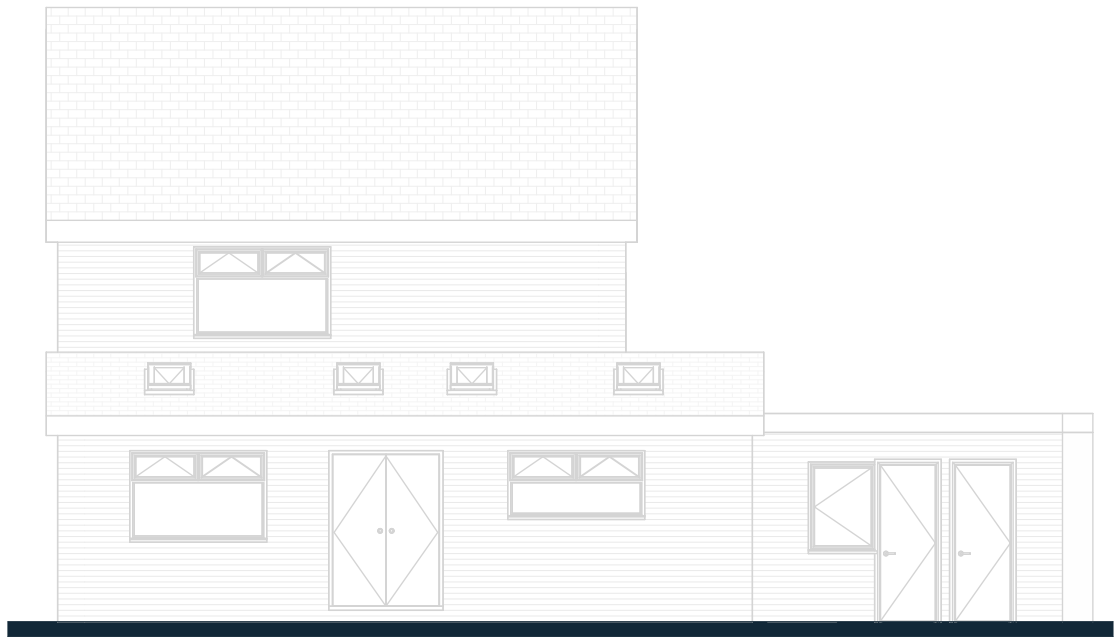


existing rear
1 : 100

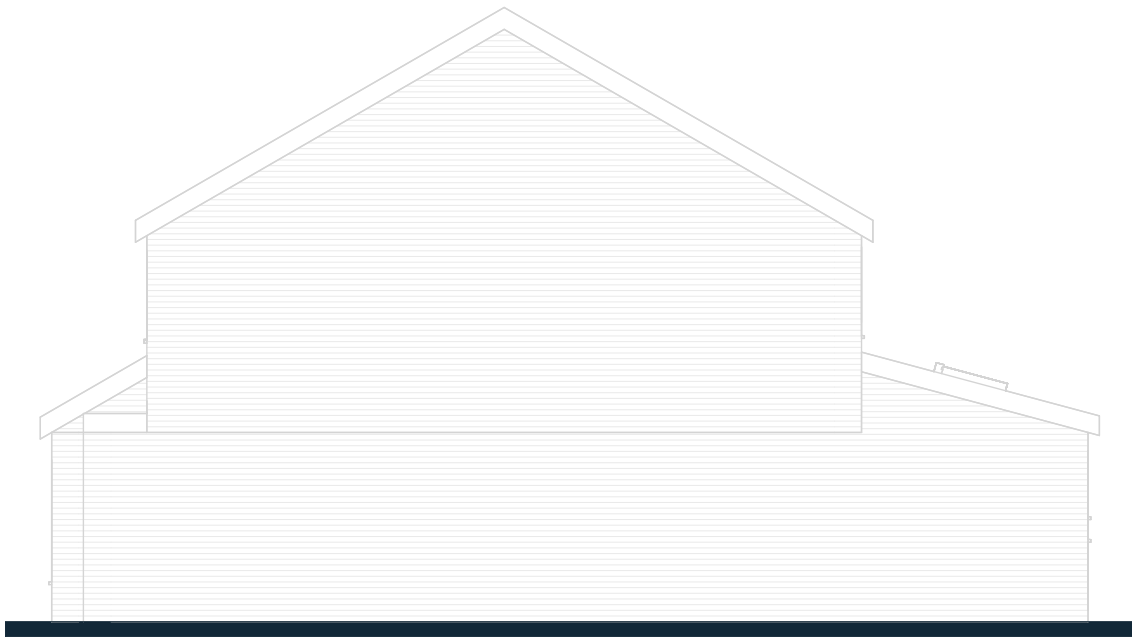

existing east
1 : 100

notes
1. this document and all drawings are copyright of baltik architecture ltd and may not be reproduced without their specific permission.
2. all dimensions to be site verified by contractor before construction.
3. all dimensions are to structure unless noted otherwise.
4. all dimensions are in millimetres unless noted otherwise.
5. baltik architecture ltd shall be notified in writing of any discrepancies.

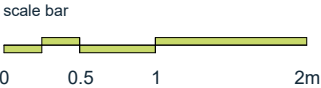

key plan
not to scale

no. A	revision issued for planning	date 13.07.26	drawn gb	project: 39 tithebarn road	title: existing plans and elevations
client: private client	status: planning	job no. bka-476	scale: 1 : 100	sheet: A2	date: 13.07.26
drawing no: A201	rev: A				