


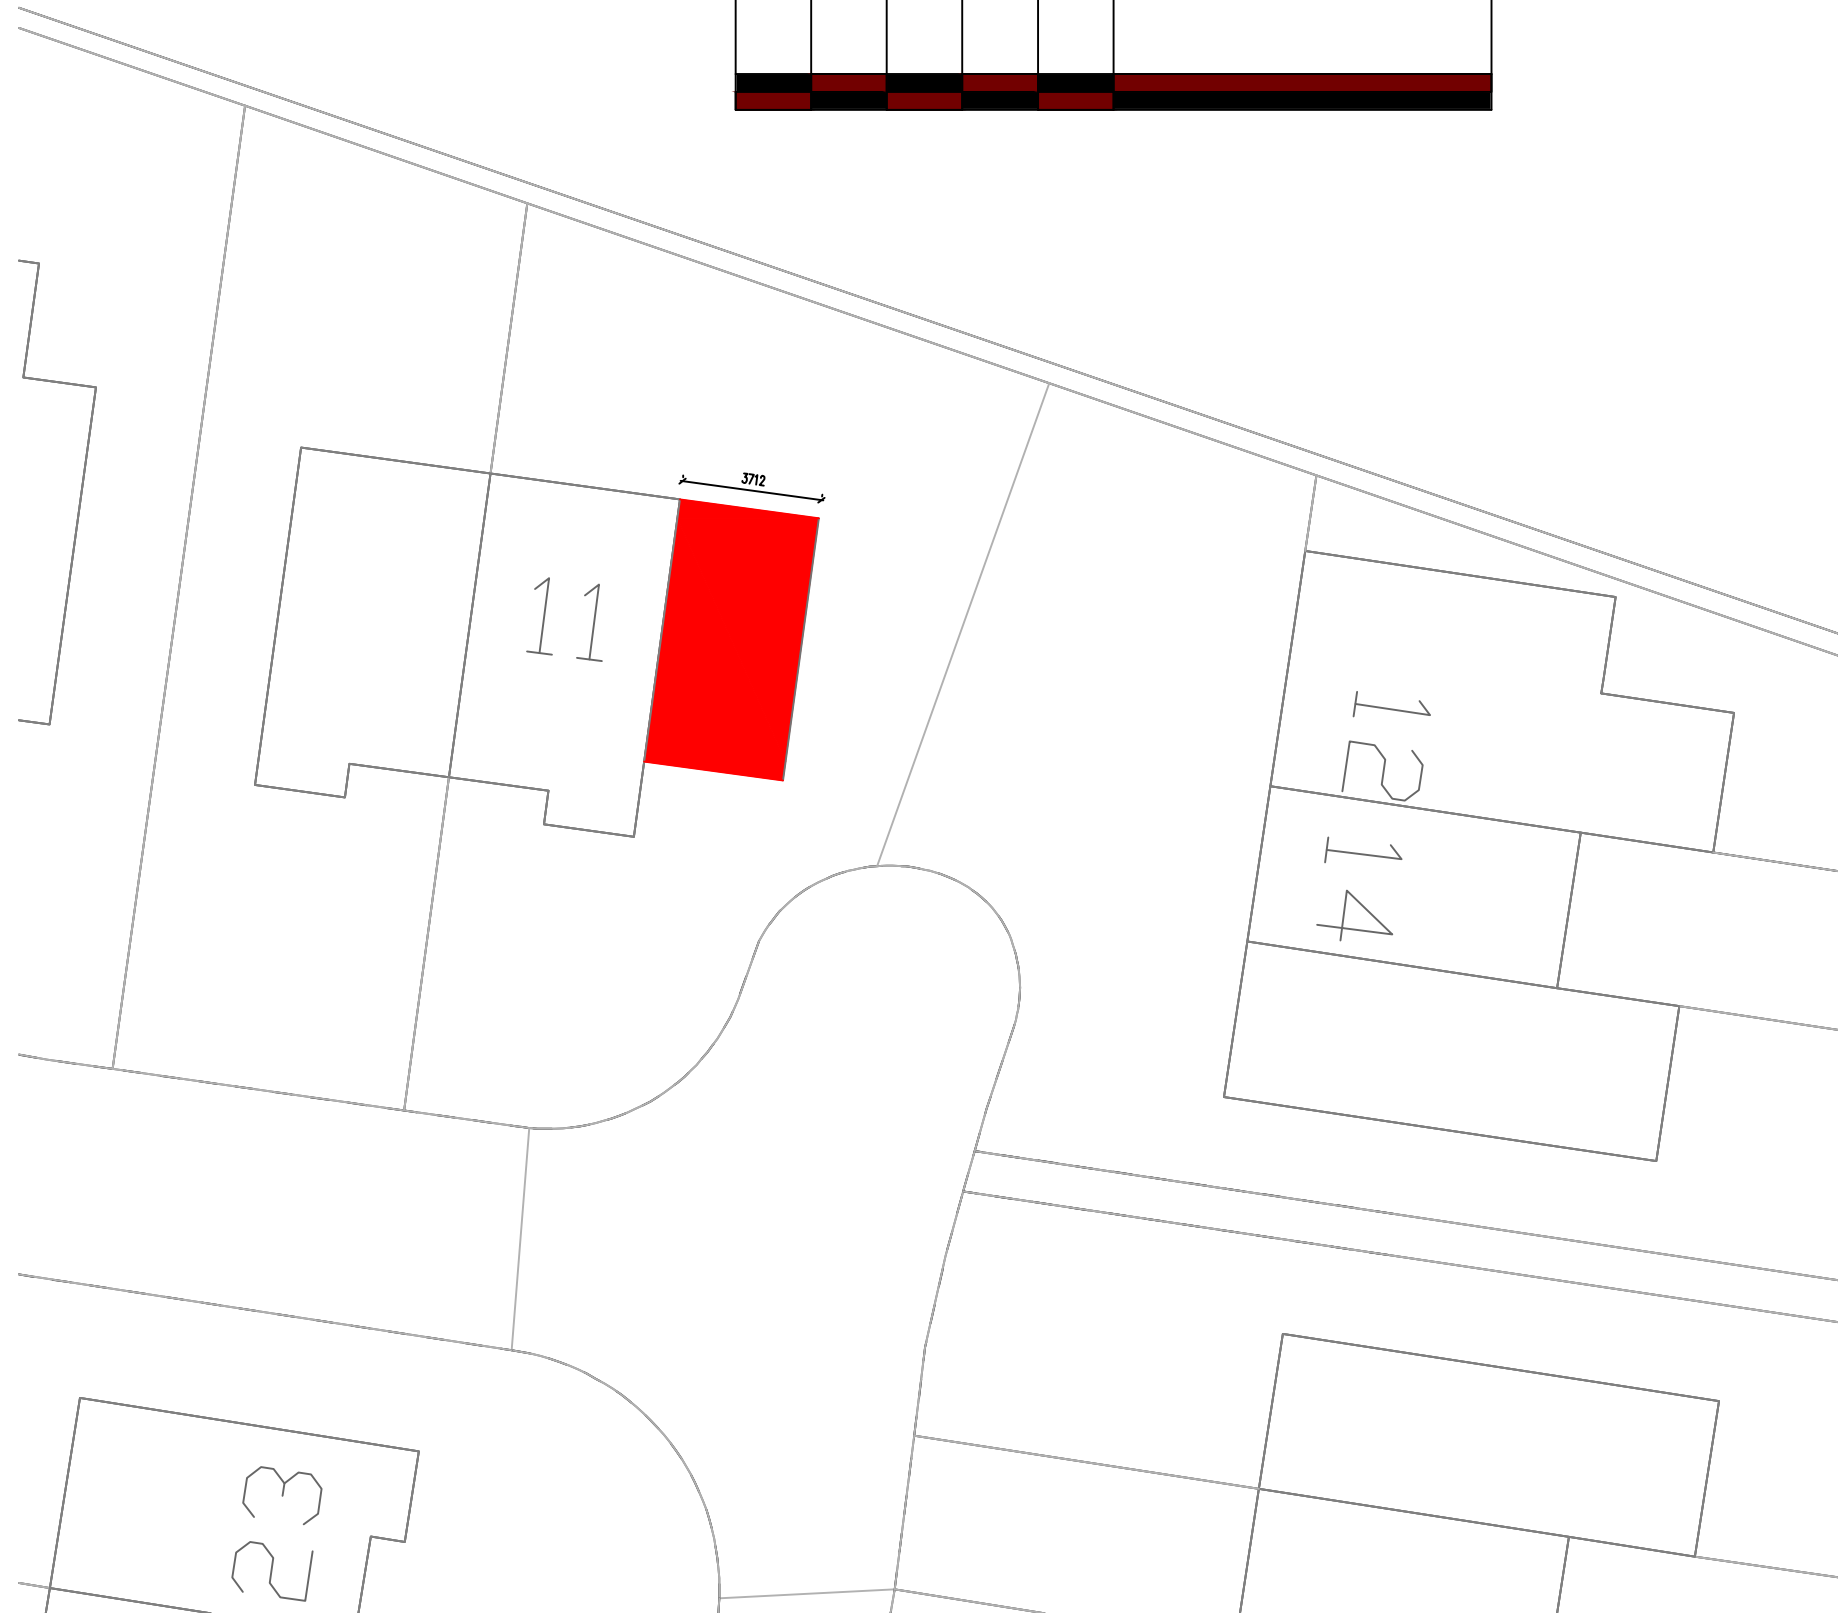


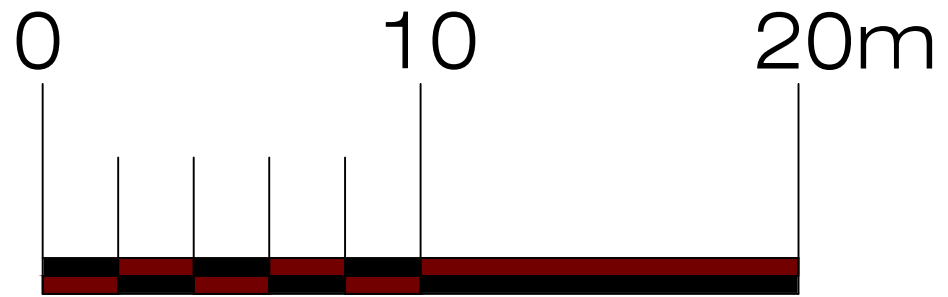

Proposed Block Plan Scale 1:200

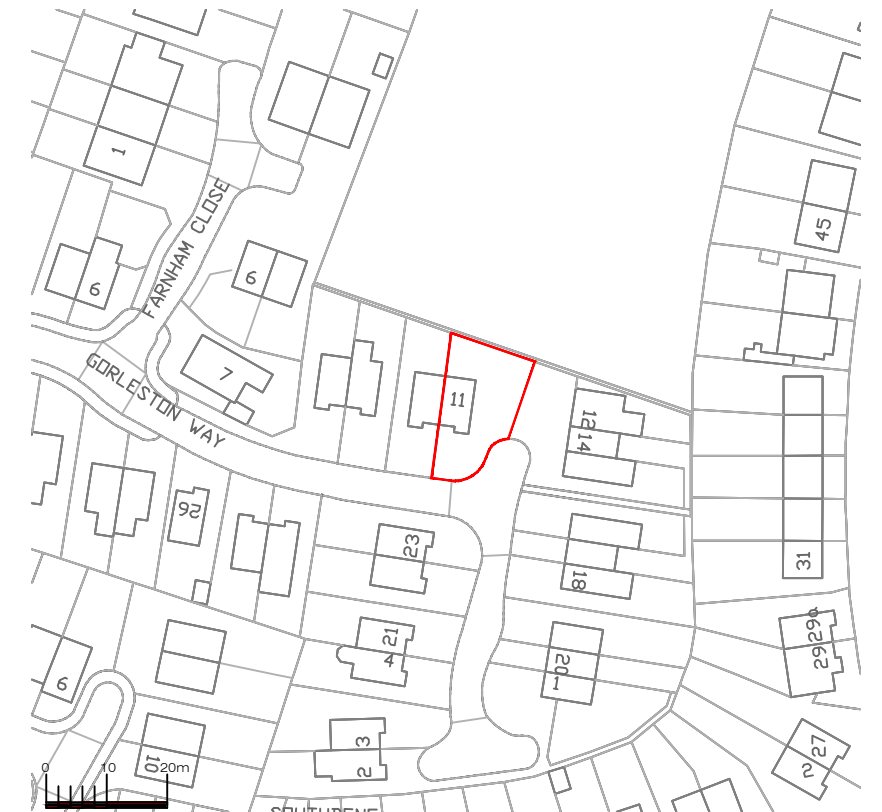

Scale 1:1250

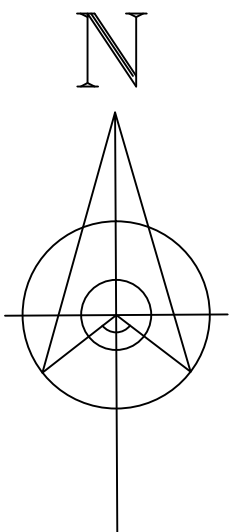

Address			
11 Gorleston Way, L32			
Job Title			
Two Storey Extension to Side			
Drawing title			
Site Location Plans			
Chkd	Appvd	date	scale
		June '22	1:1250/1: 200 @ A3
DRAWING No		005	