


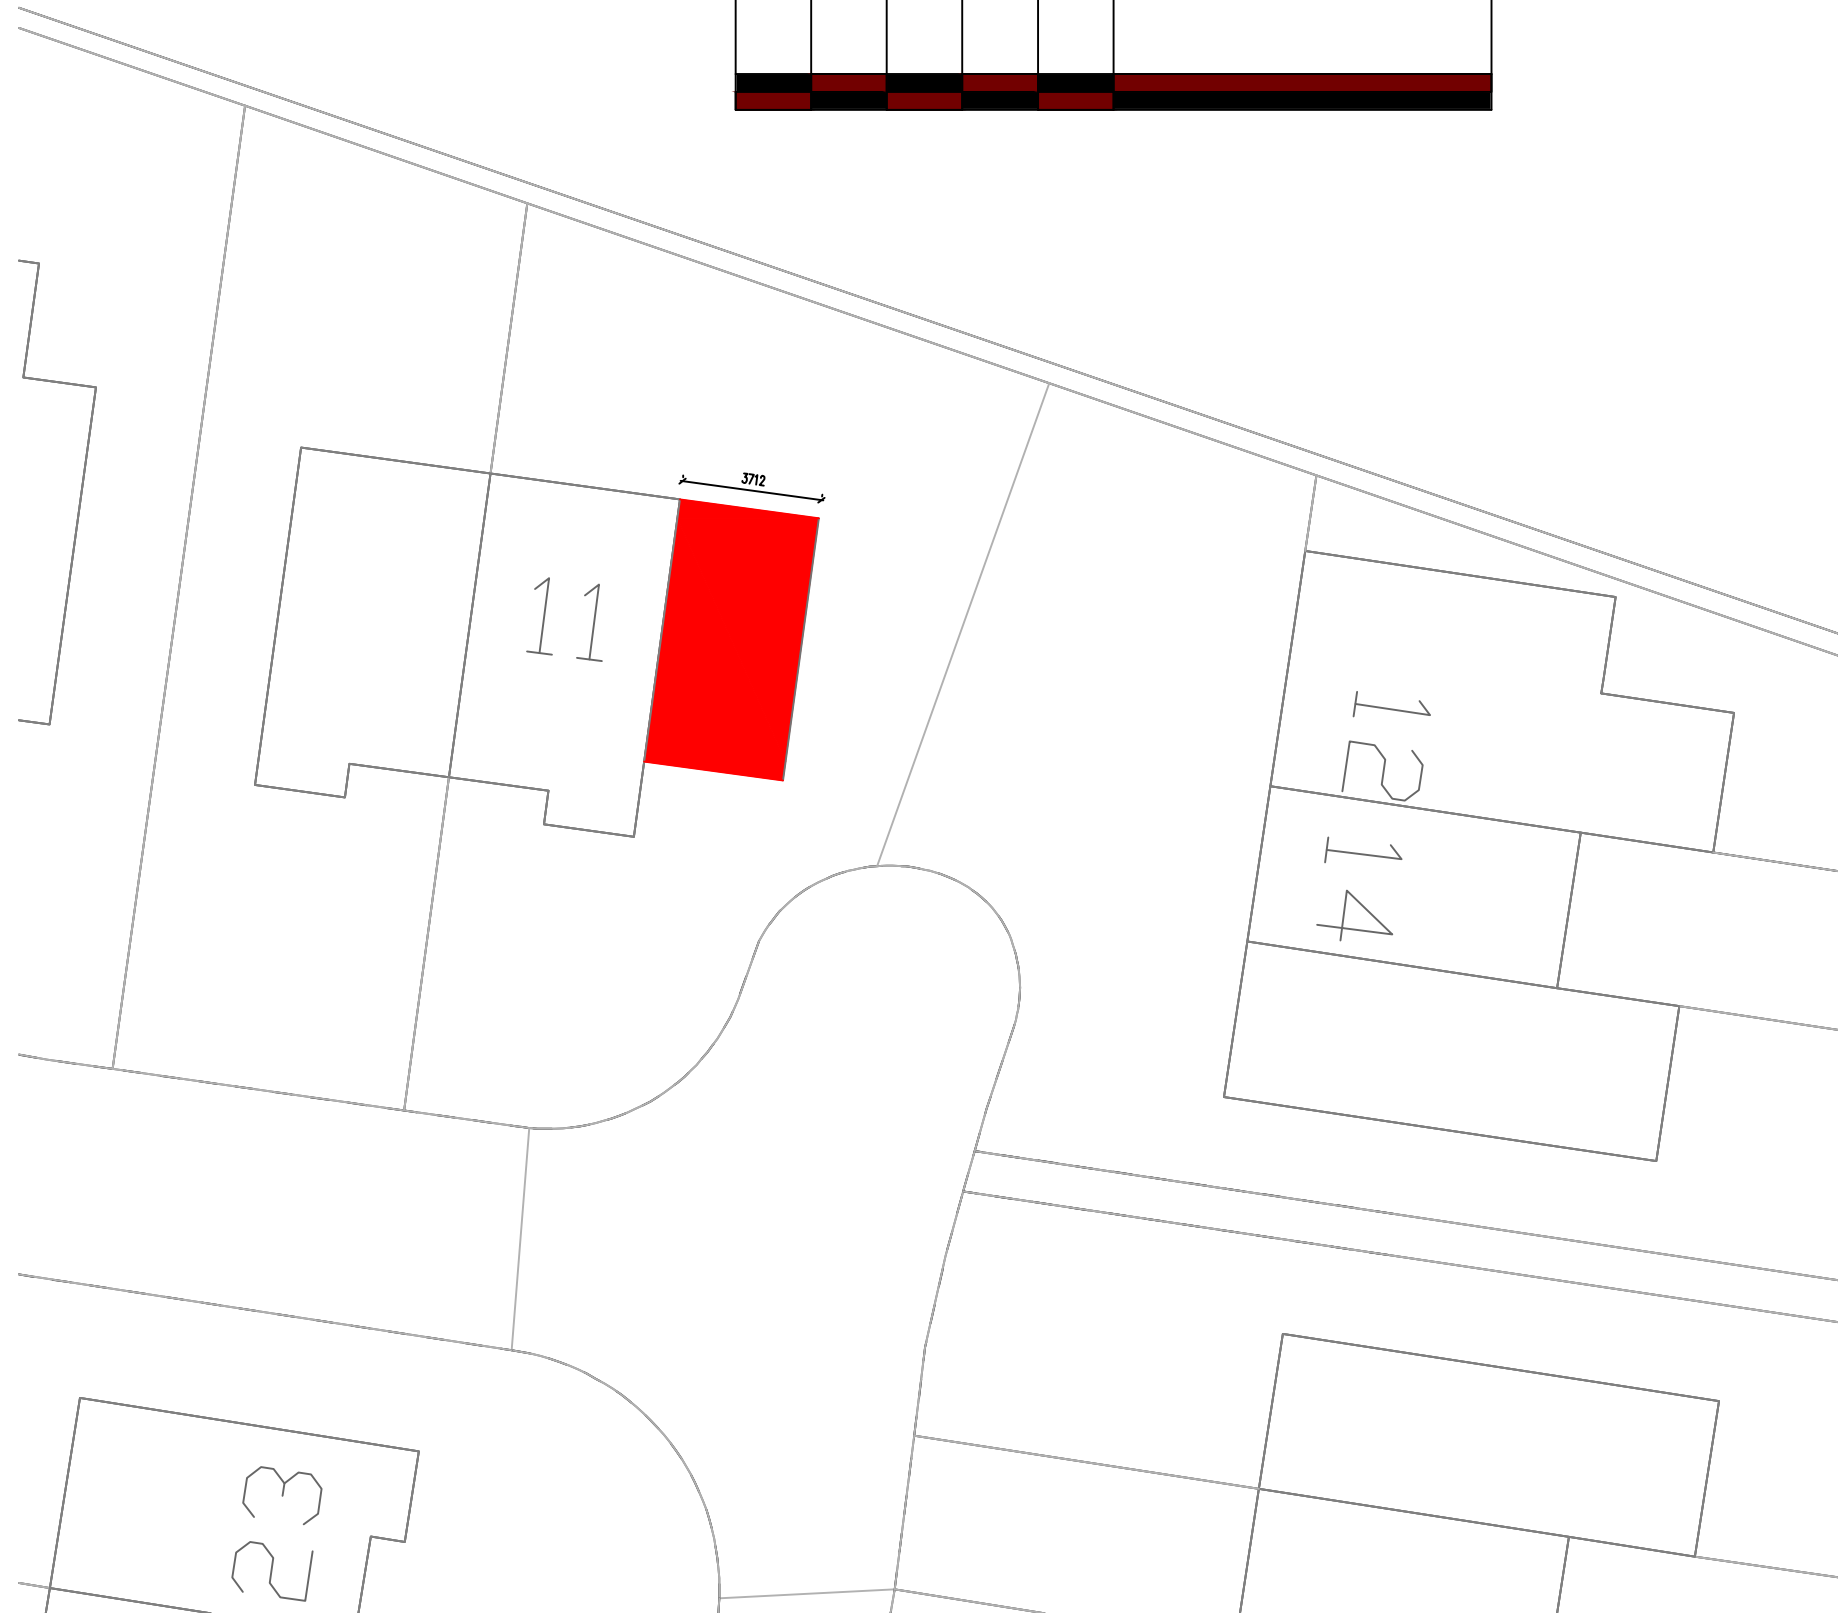


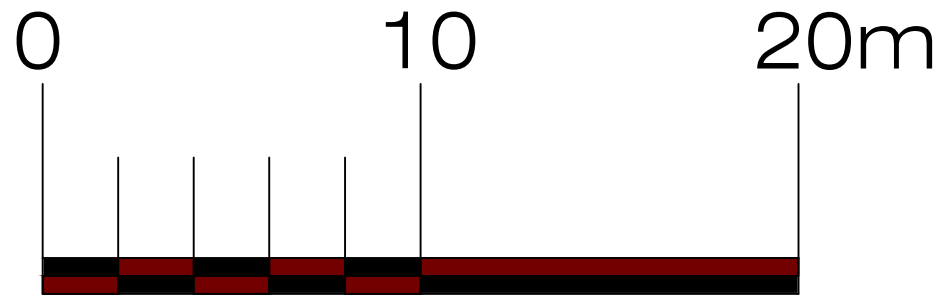

Proposed Block Plan Scale 1:200

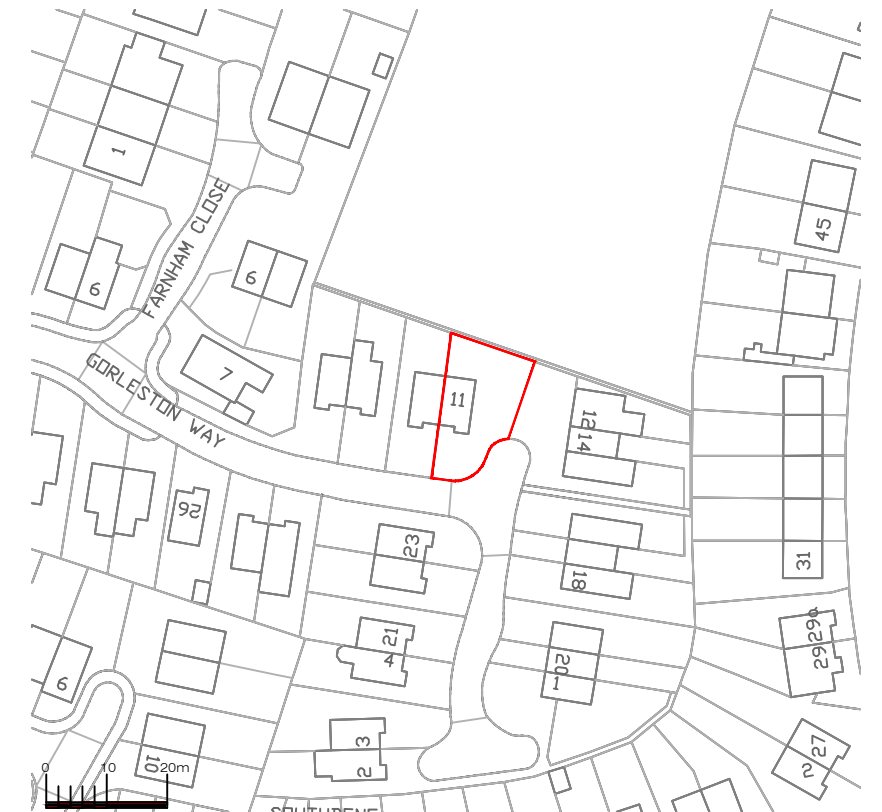

Scale 1:1250

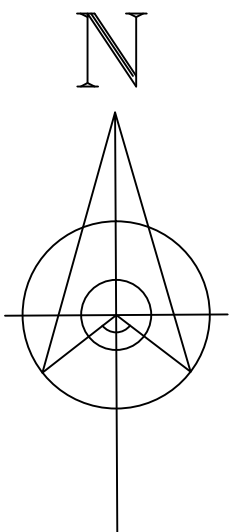

Address 11 Gorleston Way, L32			
Job Title Two Storey Extension to Side			
Drawing title Site Location Plans			
Chkd	Appvd	date June '22	scale 1:1250/1: 200 @ A3
DRAWING No		005	