



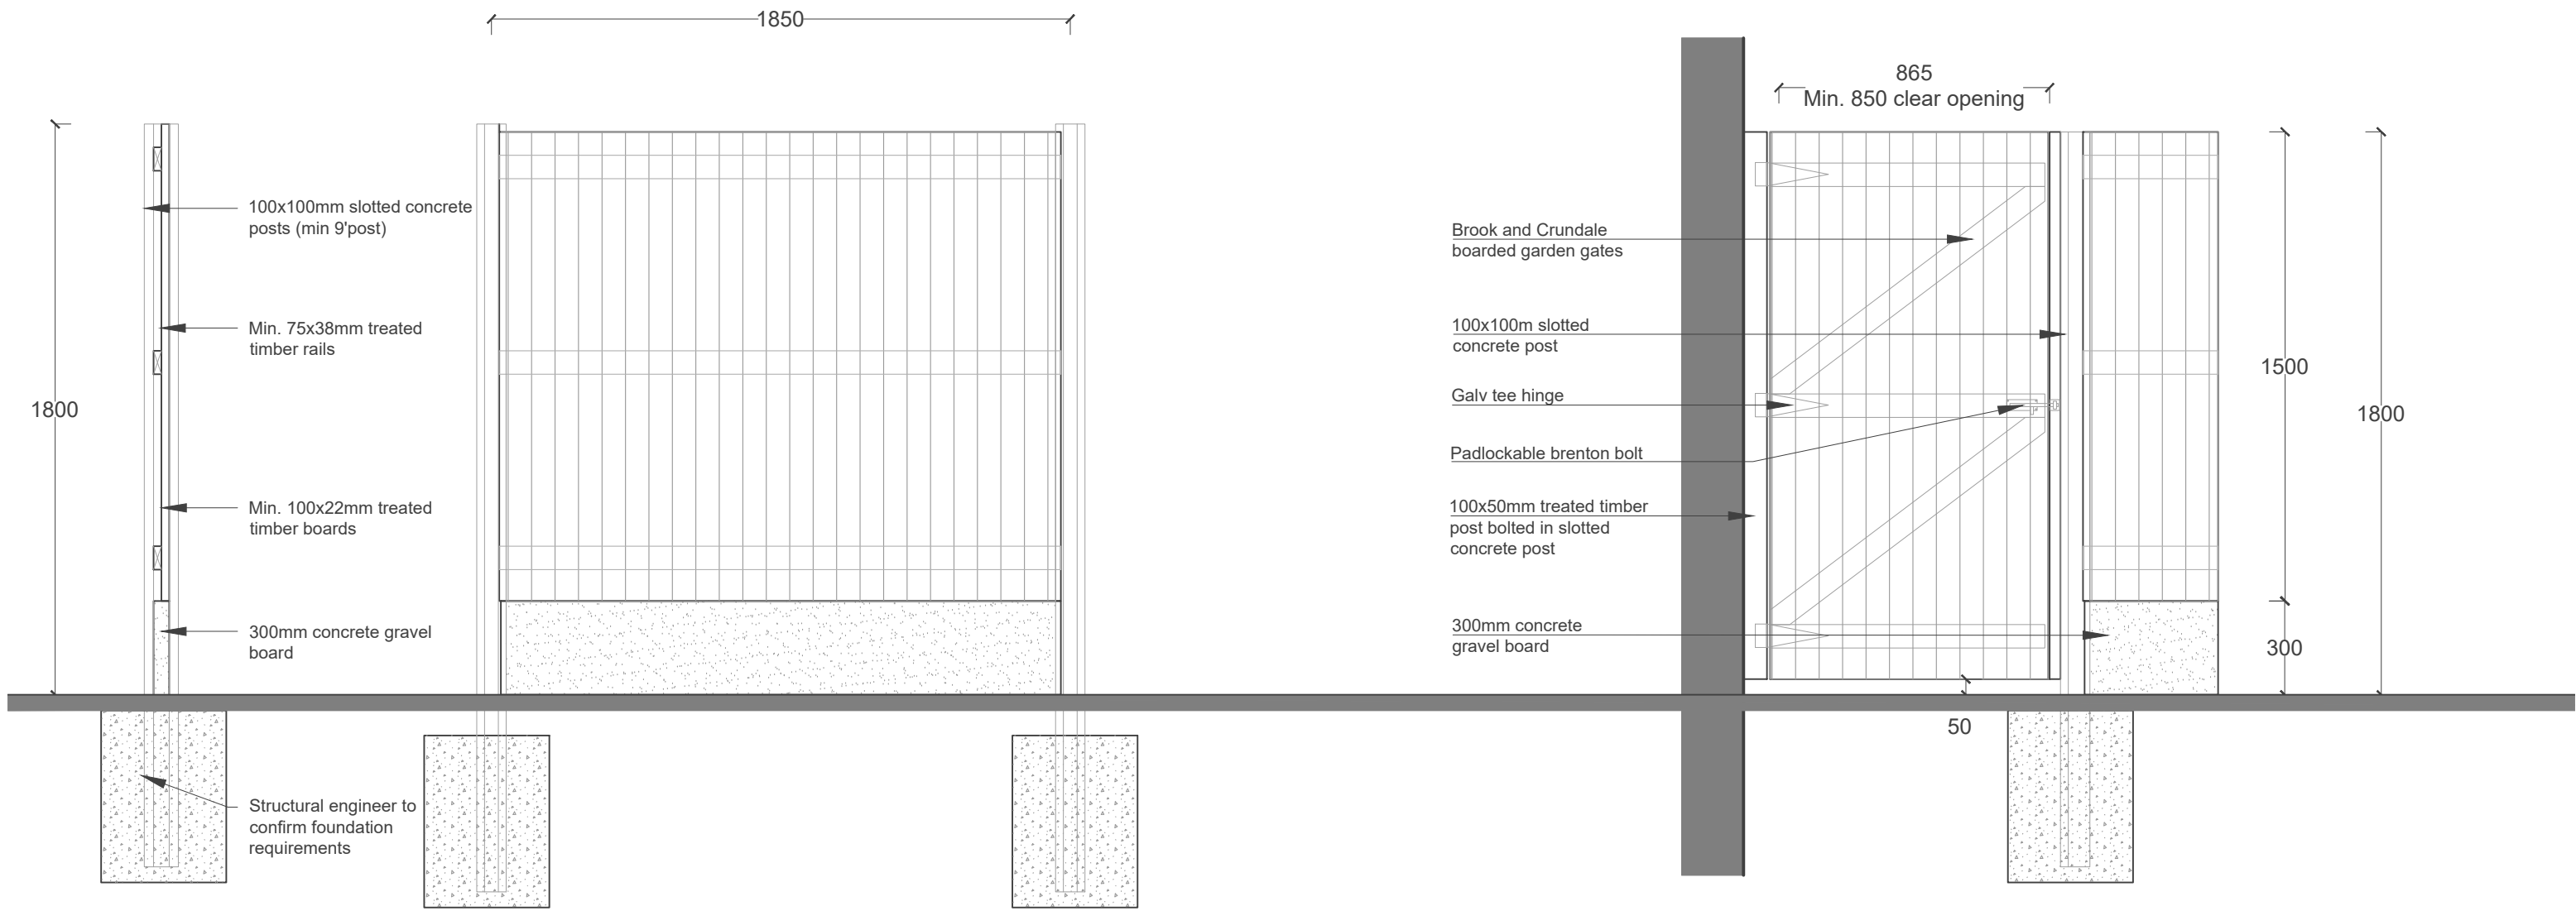

TYPE A - 2100mm Timber Fence and Gravel Board

Garden Gate

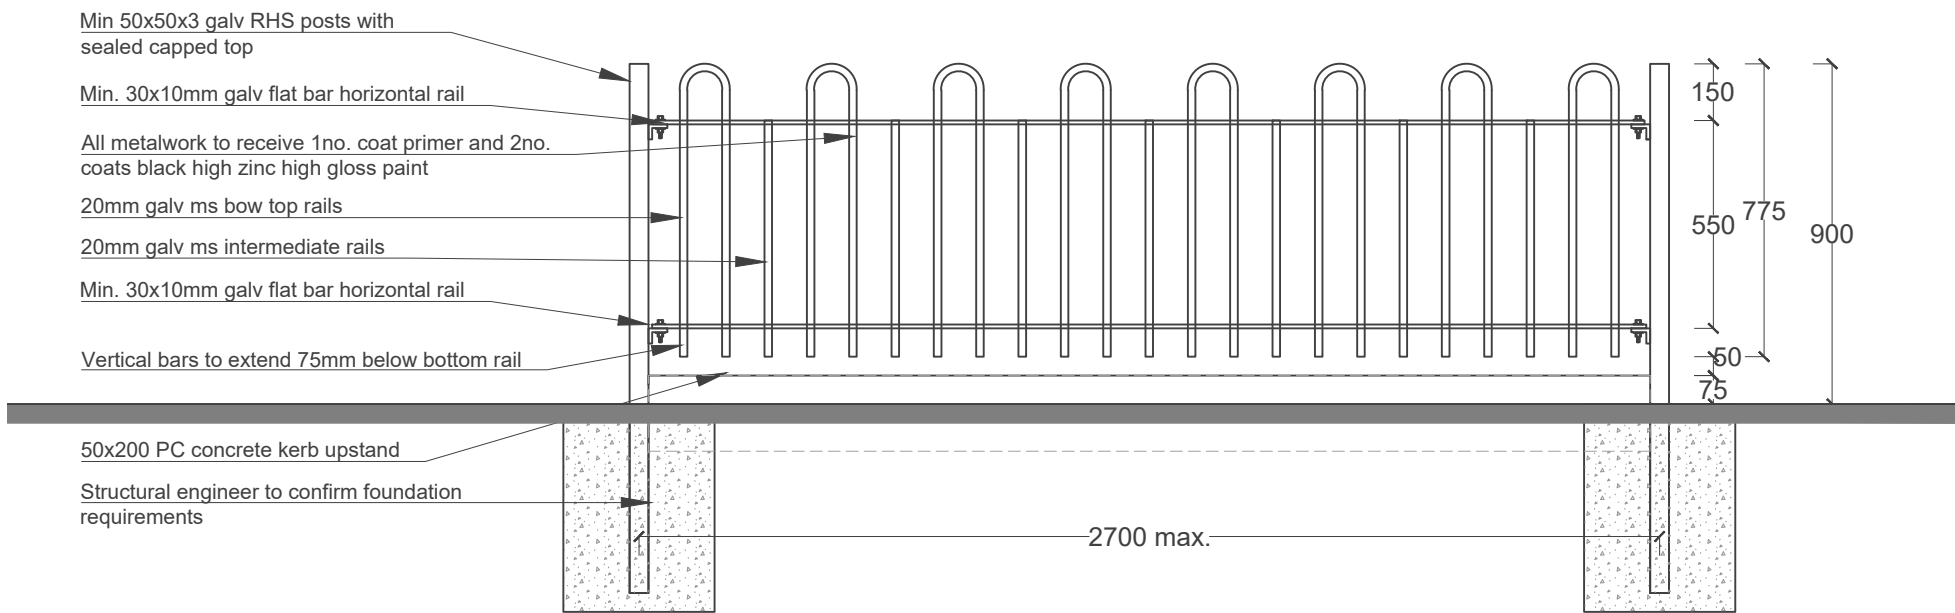

TYPE B - 900mm High Bow Top Railings

TIMBER FENCING

All timber to be pressure treated.

Where timber is cut, notched, drilled etc exposed surfaces shall be liberally coated in preservative.

All nails, screws, bolts, locks, hinges, etc shall be galvanised finish

All timbers shall be chamfered / weathered to allow water run off

Provide 5mm gaps between boards to allow for expansion/ movement.

P01	Initial Issue	-	-	-
Rev	Description	Date	By	Chk



jda architects

info@jda-architects.com
www.jda-architects.com

manchester: 0161 336 5011
liverpool: 0151 665 0112

Project Details:				0934 - Marled Hay, Stockbridge Village			
Client:				ForViva			
RIBA Workstage:		Stage 3 Planning		Status/Sustainability Code:		S0	
Scale:	@ Original Size	Date:	23.04.25	Drawn By:	LF	Checked By:	TK

Project Code	Originator	Vol/Sys	Level	Type	Role	Number
0934-JDA-ZZ-XX-DR-A-0101						
Description						Rev
Boundary Details.						P01

