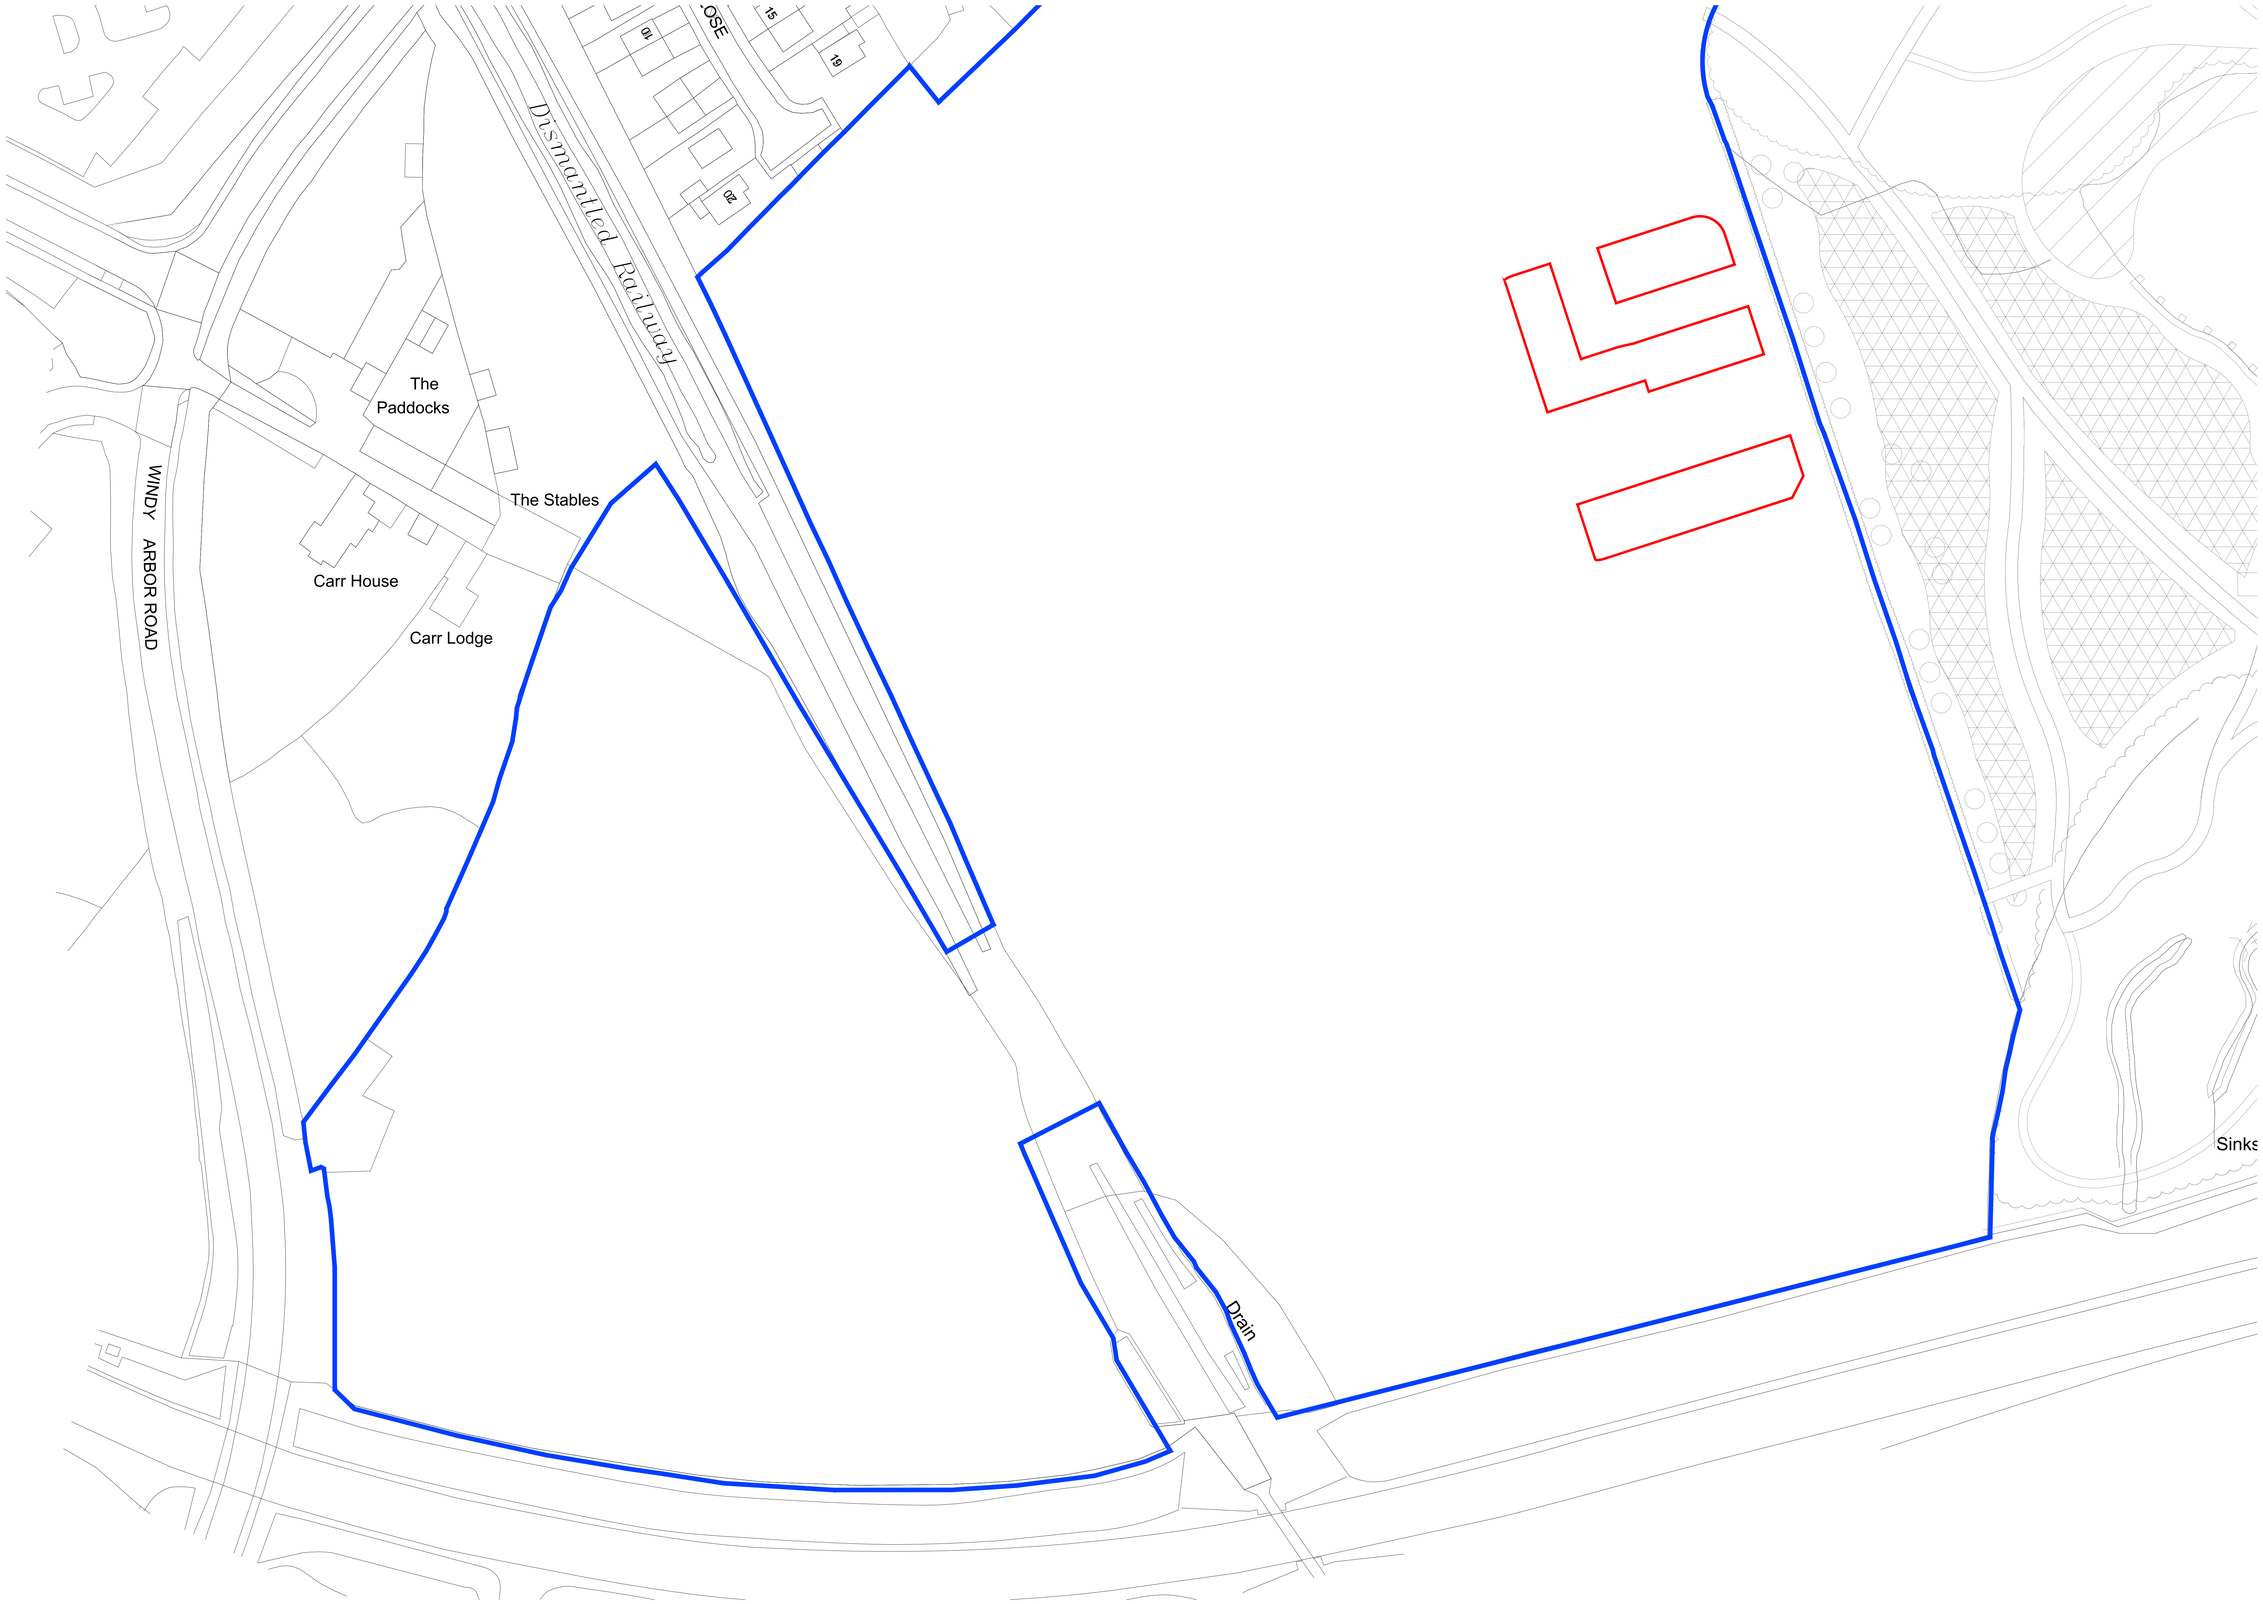


# Windy Arbor Road, Whiston - PH1

J S BLOOR (SERVICES) LIMITED
ABBEY ROAD, MEASHAM, SWADLINCOTE,
DERBYSHIRE DE12 7JP
TELEPHONE 01530 270100 FACSIMILE 01530 272006

THIS DRAWING AND THE BUILDING WORKS DEPICTED ARE THE COPYRIGHT OF J.S.BLOOR (SERVICES) LIMITED AND MAY NOT BE REPRODUCED OR AMENDED EXCEPT BY WRITTEN PERMISSION. NO LIABILITY WILL BE ACCEPTED FOR AMENDMENTS MADE BY OTHER PERSONS.
DO NOT SCALE THIS DRAWING. USE FIGURED DIMENSIONS ONLY. IF IN DOUBT ASK.

THIS DRAWING IS TO BE READ IN CONJUNCTION WITH SEPARATE GROUP / SITE SPECIFIC CONSTRUCTION NOTES AND MATERIALS SPECIFICATION.

DENOTES APPLICATION BOUNDARY

DENOTES SITE BOUNDARY

Revision.

WHISTON
Windy Arbor Road
Phase 1

**Location Plan**

DATE: **08.07.2025**
SCALE: **1:500 @ A0**
DRAWN: **AF**
CHECKED: **RTD**

BLOOR HOMES

Drawing No. NW056-PD-1002

0m 10m 20m 30m 40m 50m
1:500