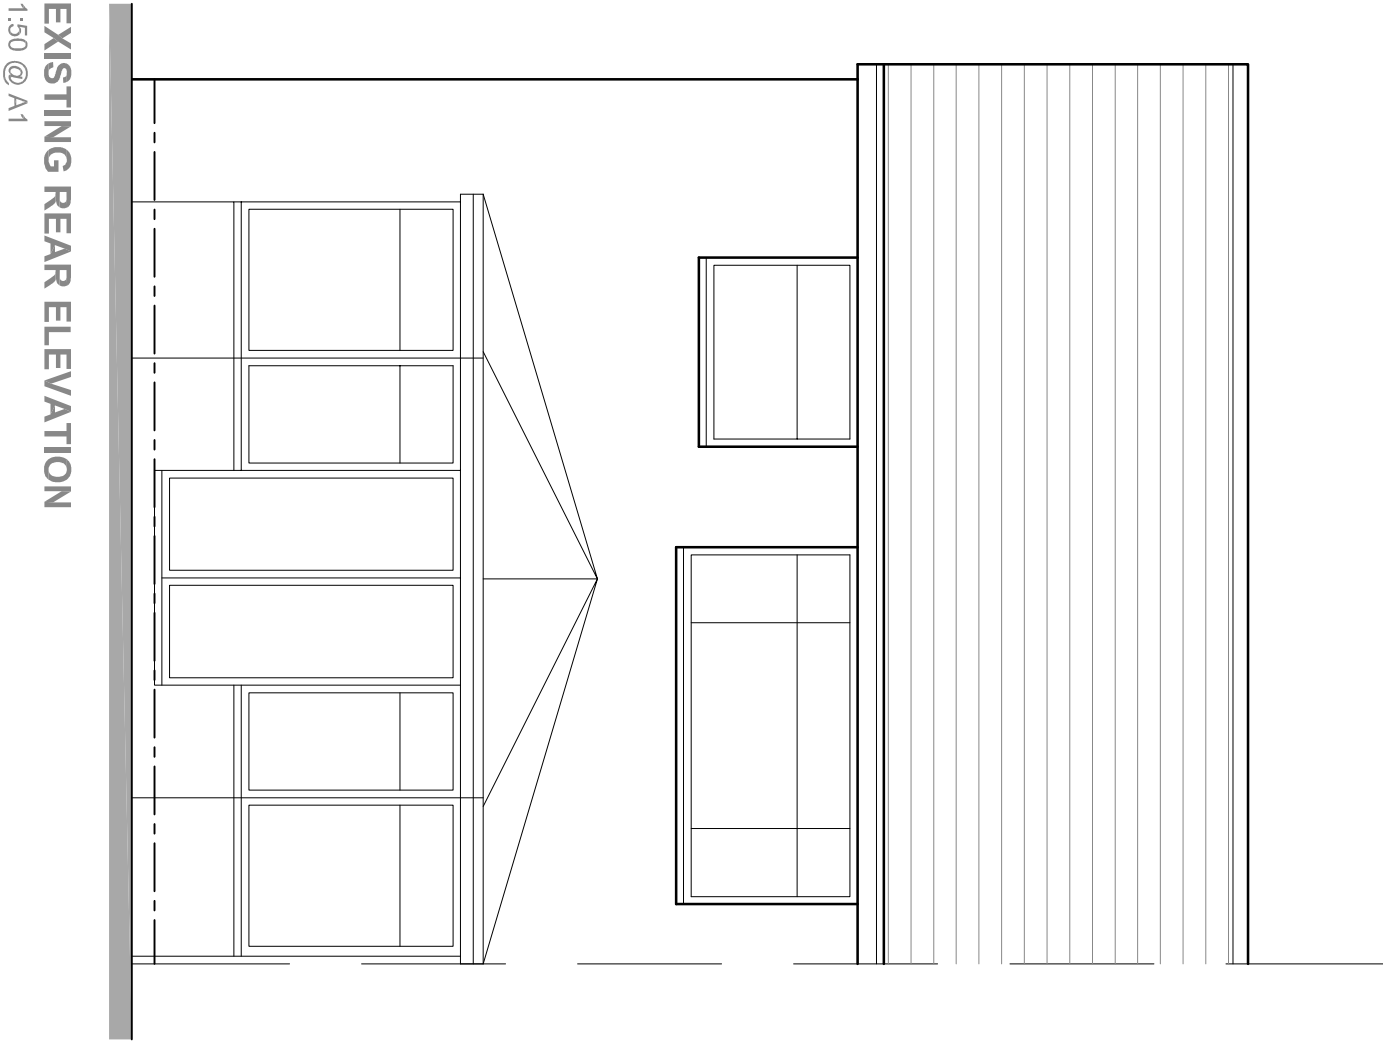
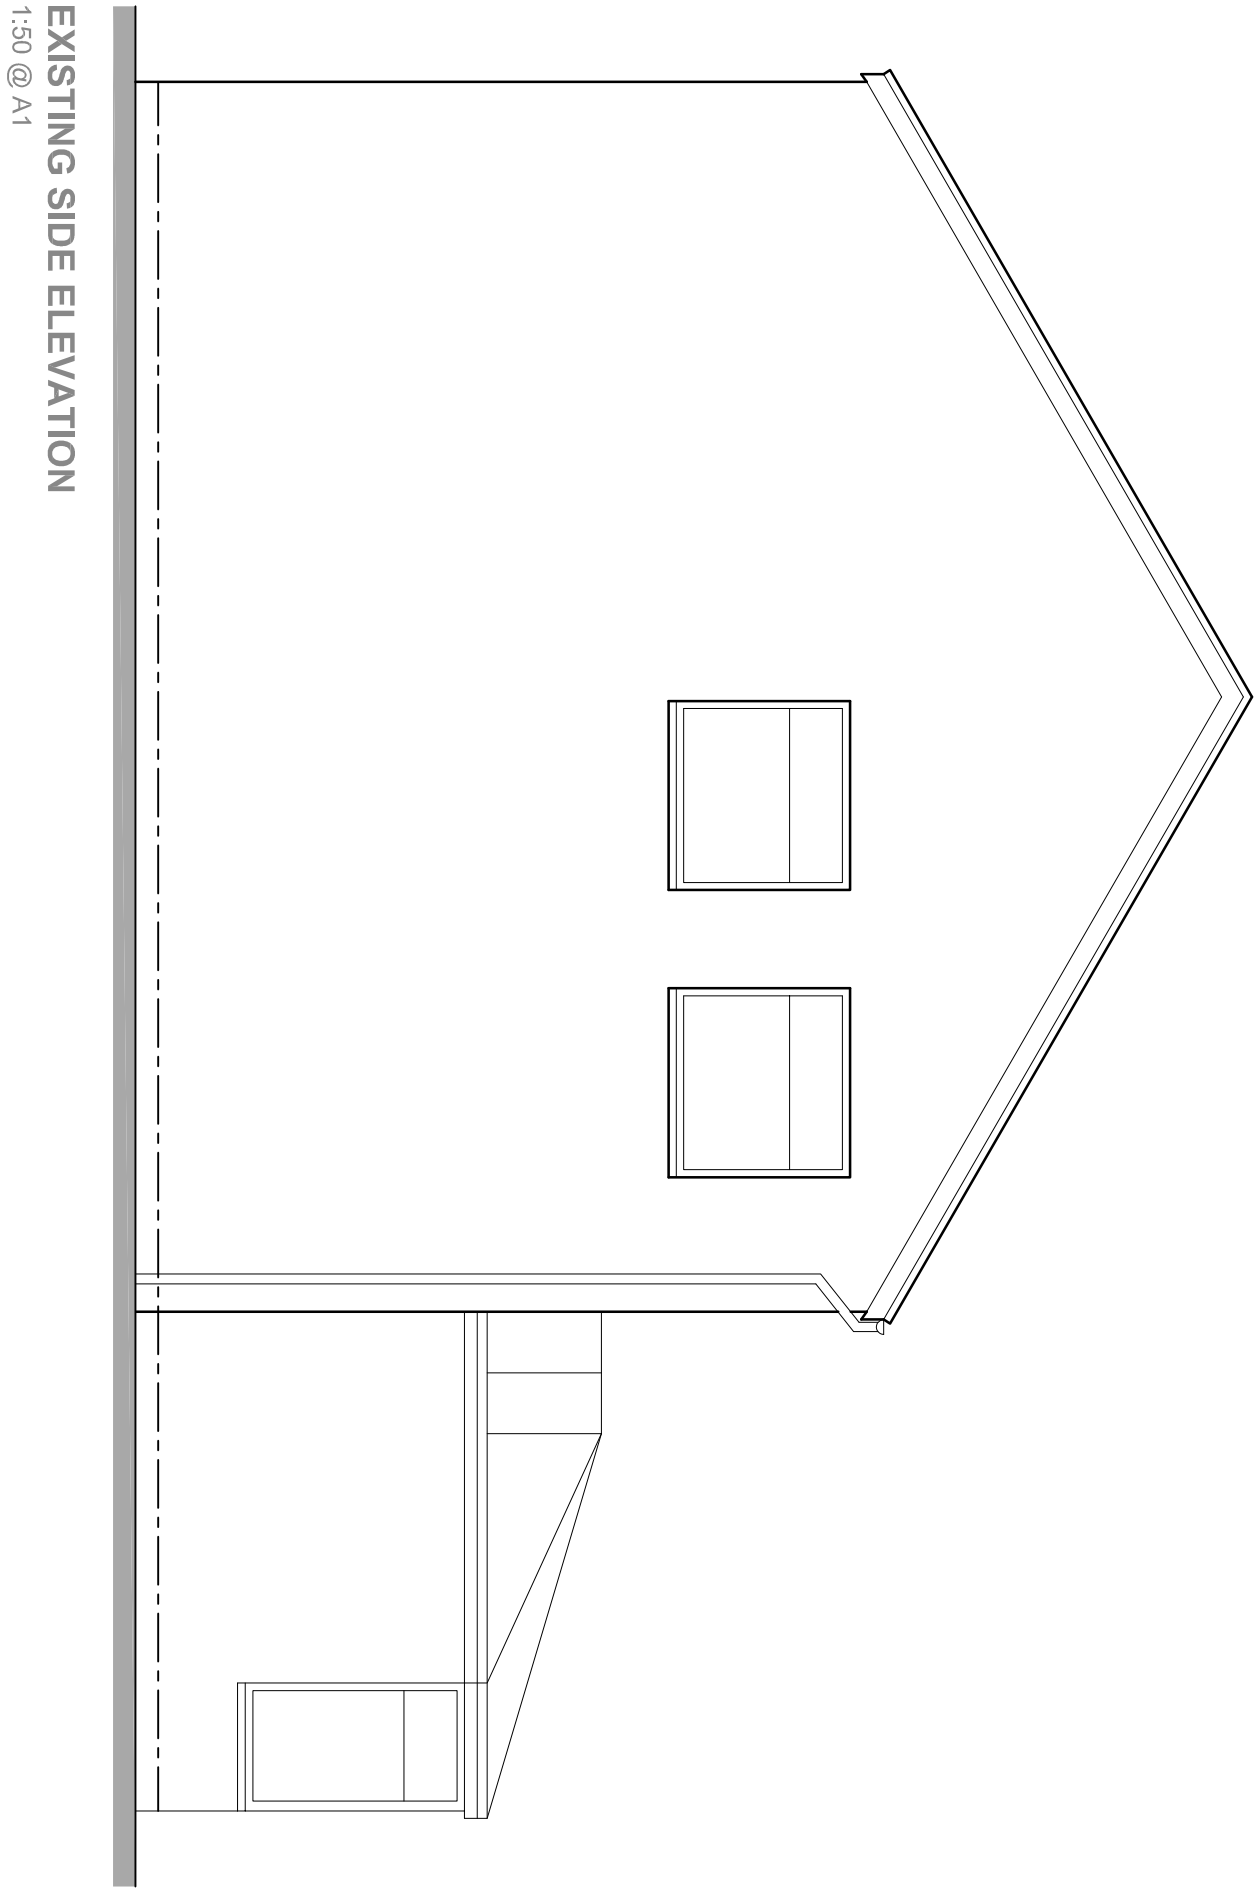
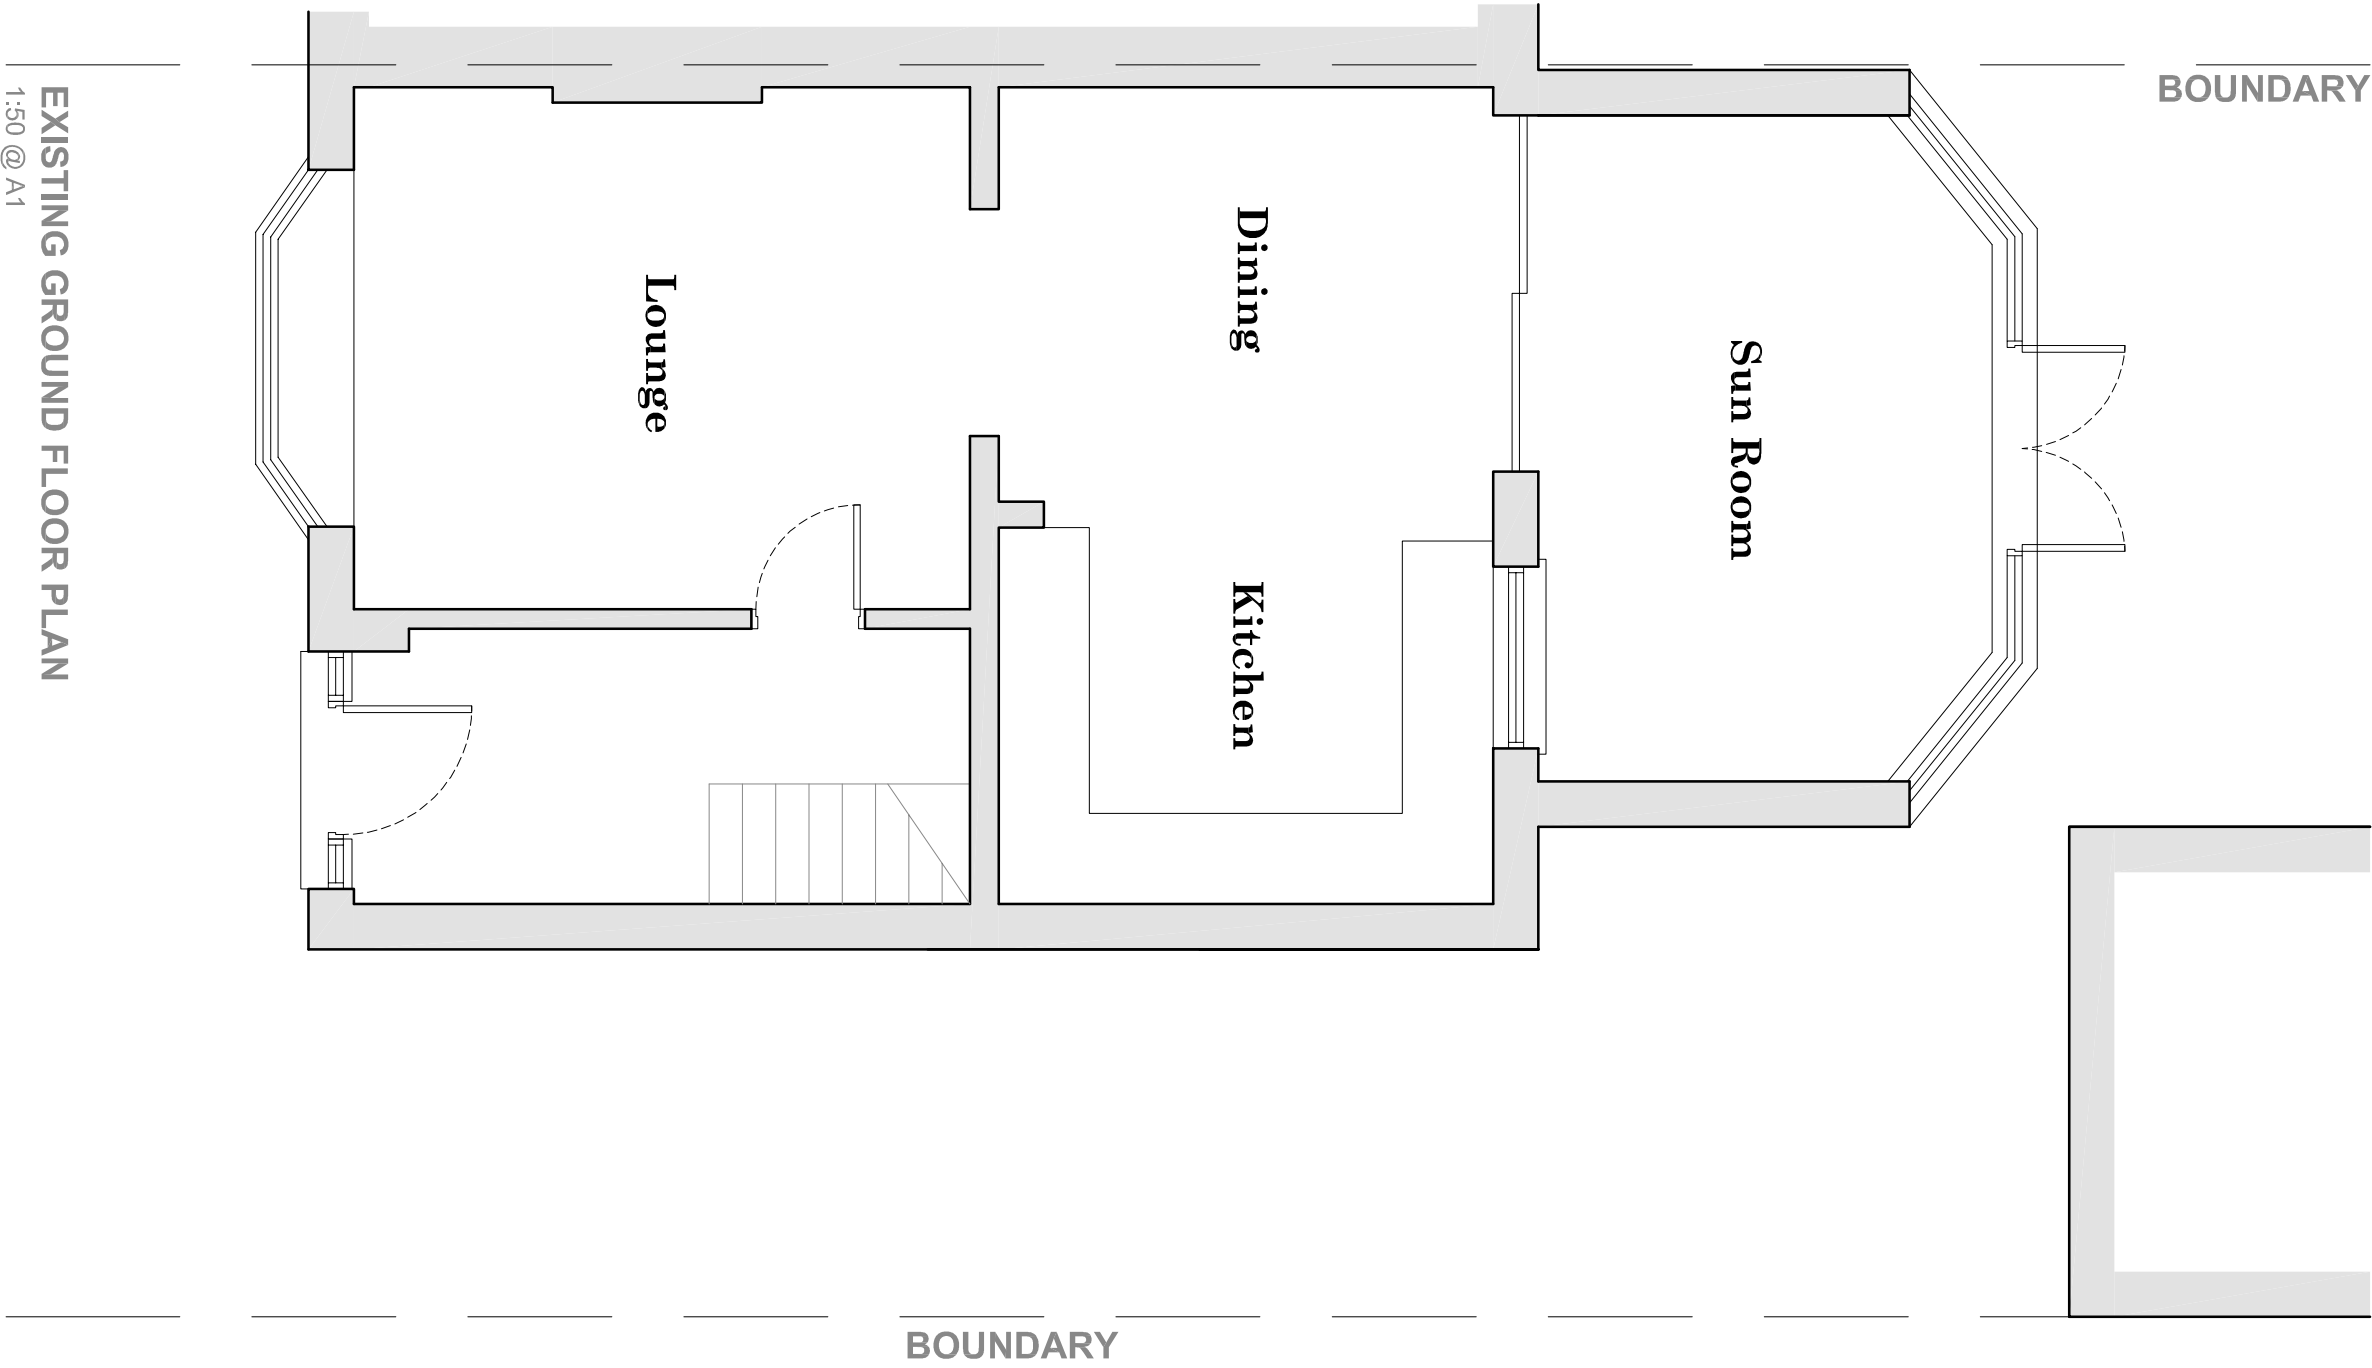


DMC ARCHITECTURE & DESIGN		Rev	Comments	Date
PROJECT info@dmcdesign.co				
Proposed Single Storey Side Extension No.78 Hall Lane Kirkby				
L33 4YT				
CLIENT Mr M. Connell				
DRAWING TITLE Existing Plans & Elevations / Location Plan				
STATUS PLANNING				
DRAWN	CHECKED	DRAWING NO.	REV	
DMC	*	233_P-01		
SCALE @ 1:500/1250				
DATE				
JAN/25				