
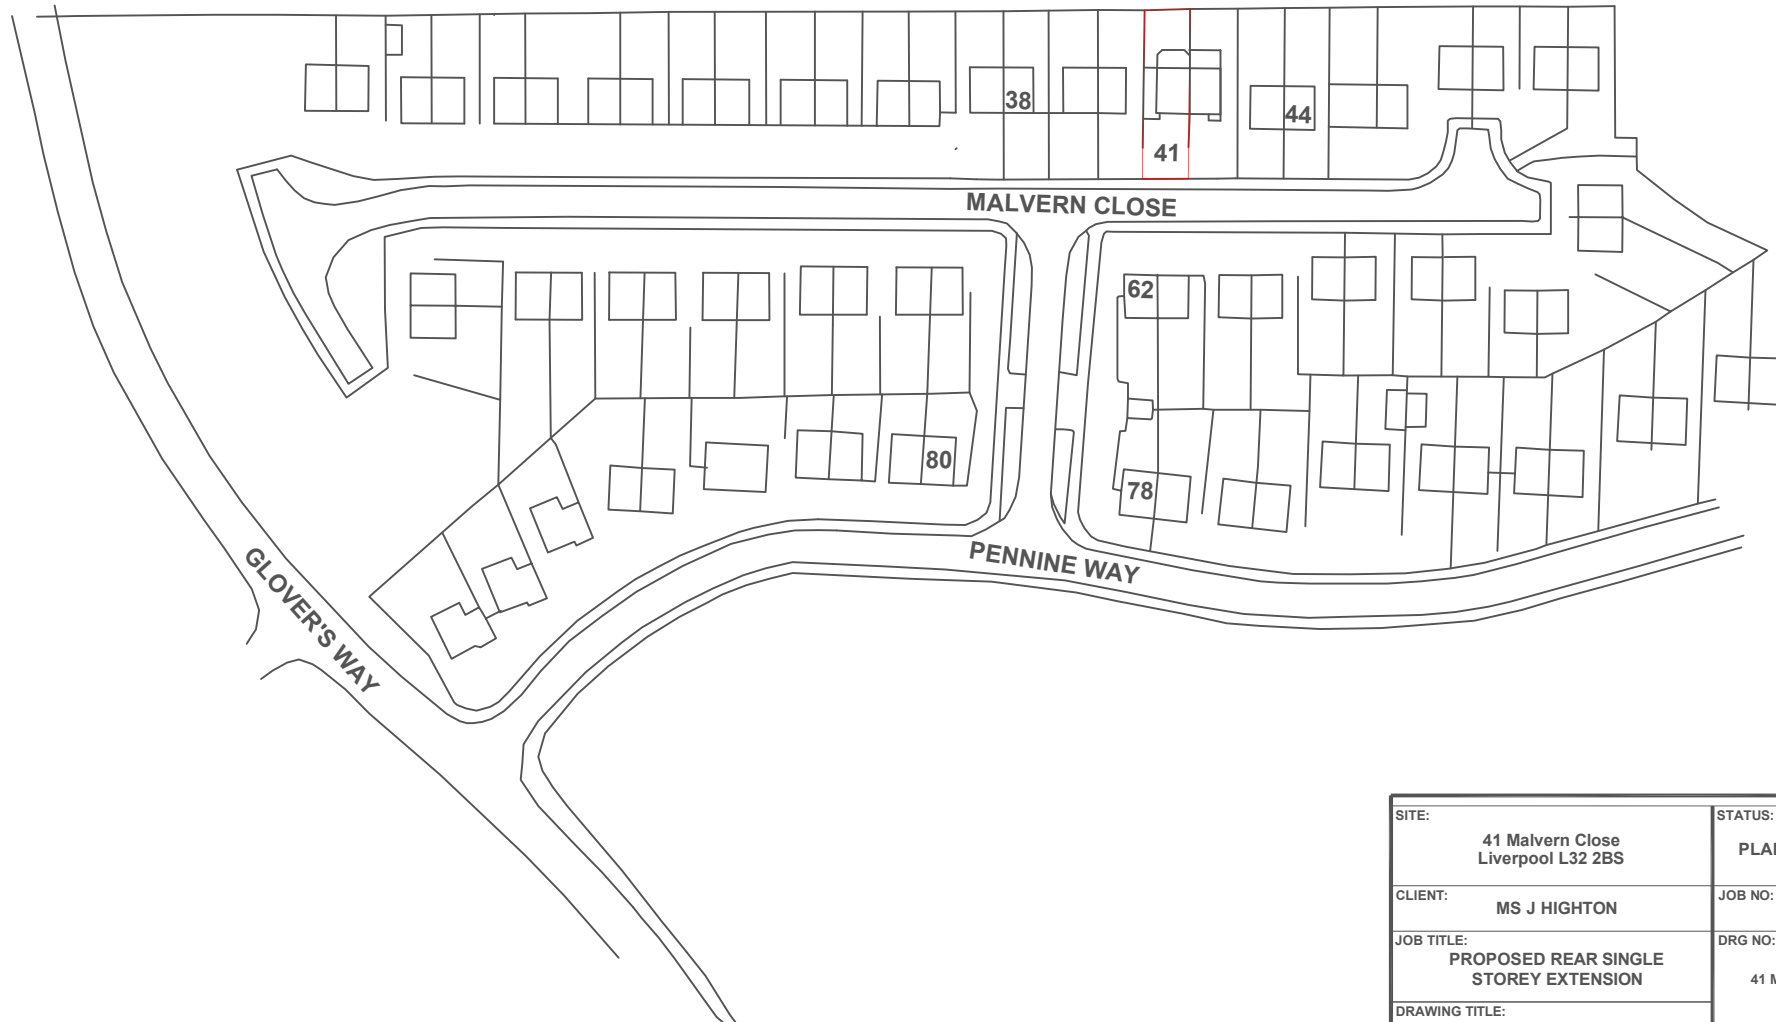


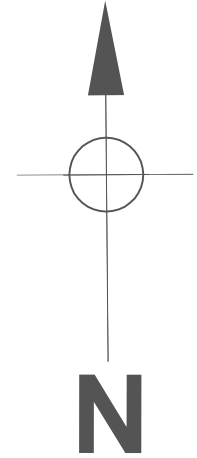

SITE: 41 Malvern Close Liverpool L32 2BS		STATUS: PLANNING APPLICATION	
CLIENT: MS J HIGHTON	JOB NO:	REVISION: A	
JOB TITLE: PROPOSED REAR SINGLE STOREY EXTENSION	DRG NO: 41 MELVIN -001		
DRAWING TITLE: LOCATION PLAN	SCALE: 1:1250 - A4	DRAWN: GF	DATE: 17/06/2024