


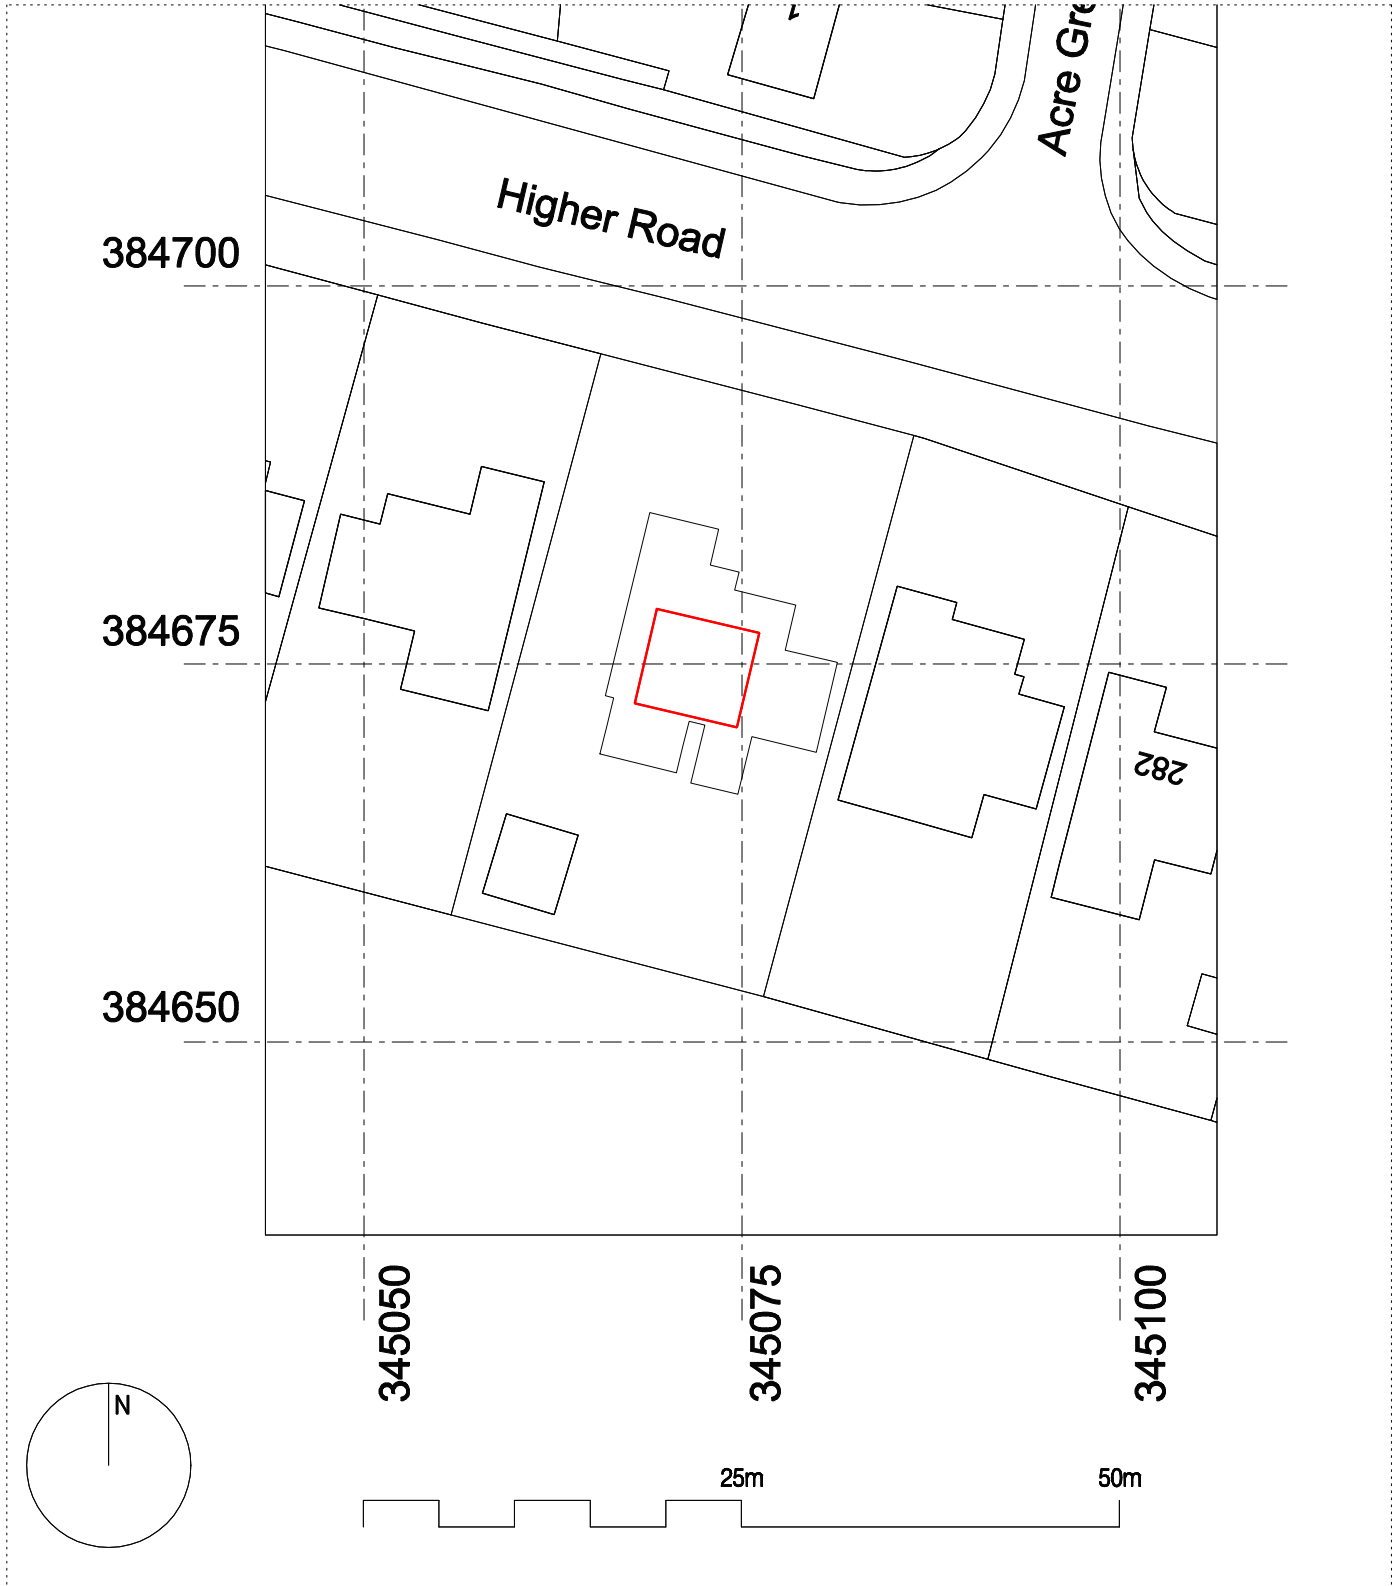

Work to annotated dimensions only.

Read drawing in conjunction with relevant specification, Structural Engineers' and Services Engineers' drawings.

Confirm all dimensions before commencement of any work on site or fabrication.

Status

INFORMATION

Scale

1:500@A4

Job number

24/23

Drawn by

NJD

Drg. number

(90)AX202

Date

June 24

Revision

*

Project

Rear Dormer Extension to 278 Higher Road, Halewood.

Red Line Block Plan

Rev	Date	Description
*	24/06/24	First Issue for Information

daccus

architects & construction managers ltd.