

Northpoint:

Rev	Date	Amendment	By	Chk
A	01.03.2024	Shed wall & additional AOV added.	MR	ST
B	05.04.2024	Scale bar added.	MR	ST

Notes:

Materials Key


- 1 Light coloured render to match existing.
- 2 Glazed door to match existing.
- 3 New AOV Window / Roof window (Velux or similar approved).
- 4 New AOV door to match existing.
- 5 New window to match existing.
- 6 Infill wall to match existing adjacent.
- 7 New mild steel balustrade.
- 8 Stone parapet capping.
- 9 Photovoltaic Panels (potential zone indicated).
- 10 Look-a-like Lead (single ply membrane) with standing seams.

NB: Existing windows to be retained & repaired / replaced as existing where required.

SG - Safety Glazing

Obscured Glazing

Potential Photovoltaic Panel Zone

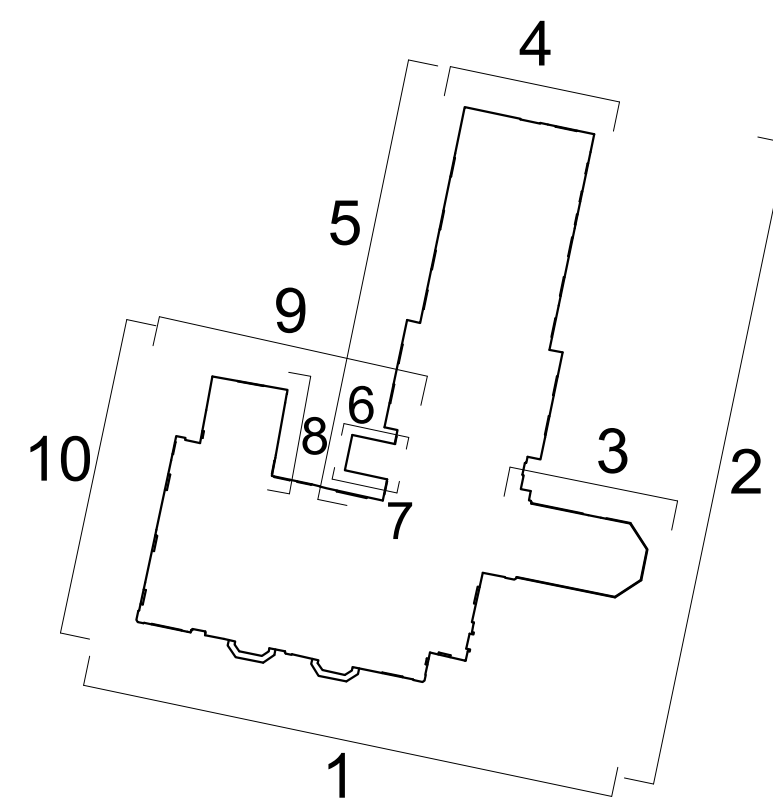


Elevation Key - NTS




ELEVATION 1




ELEVATION 2

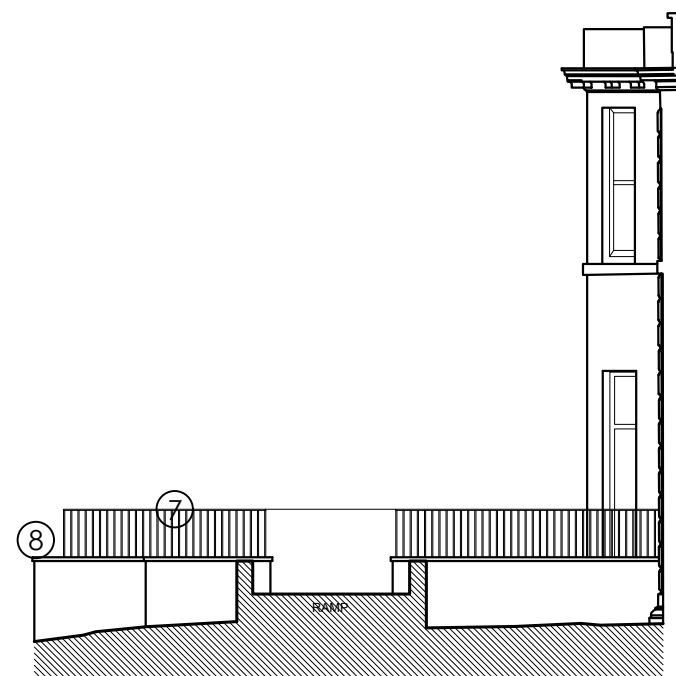


ELEVATION 3

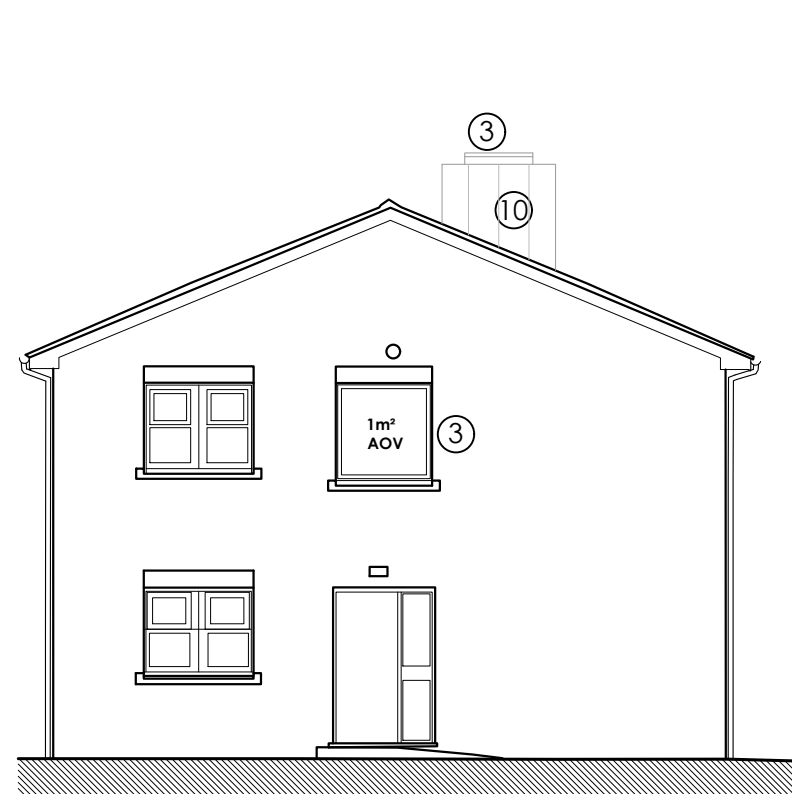


ELEVATION 4

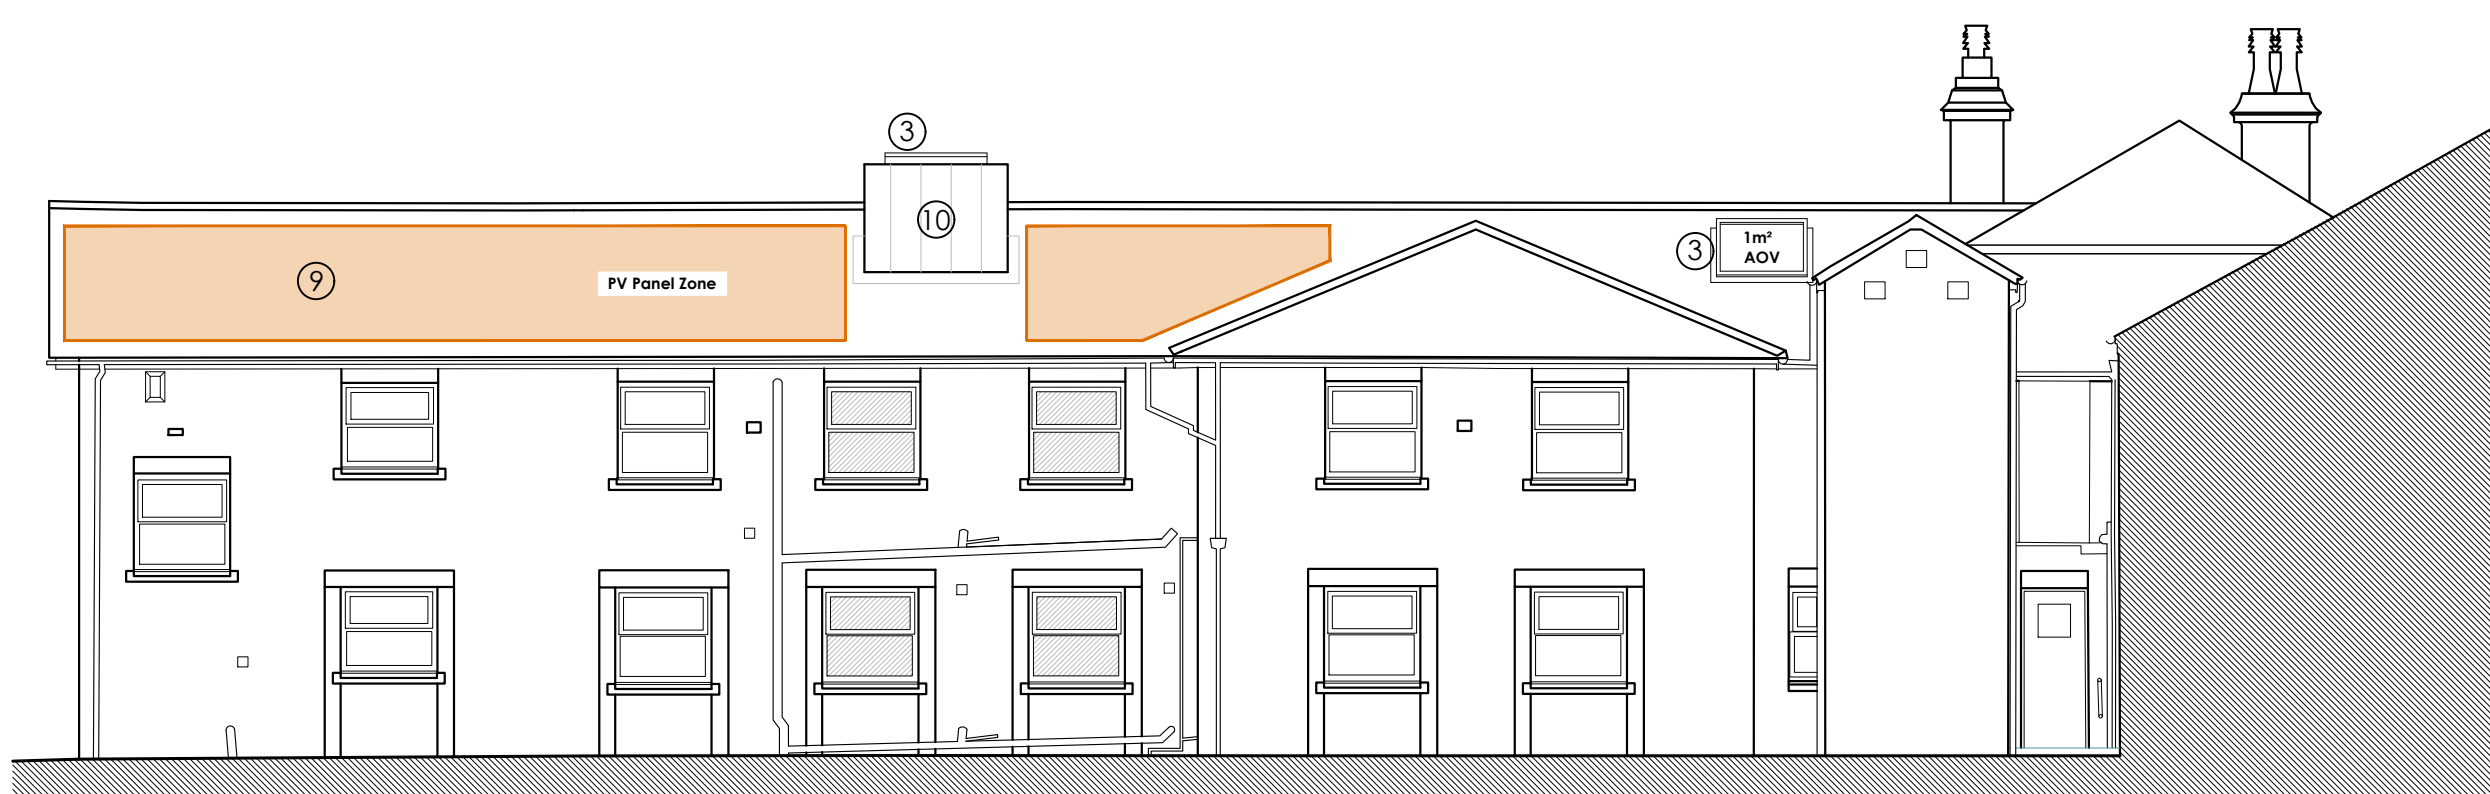


ELEVATION 5

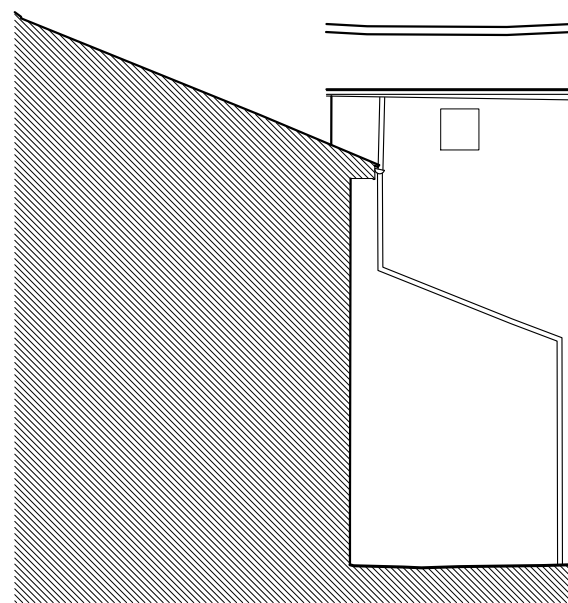

ELEVATION 6

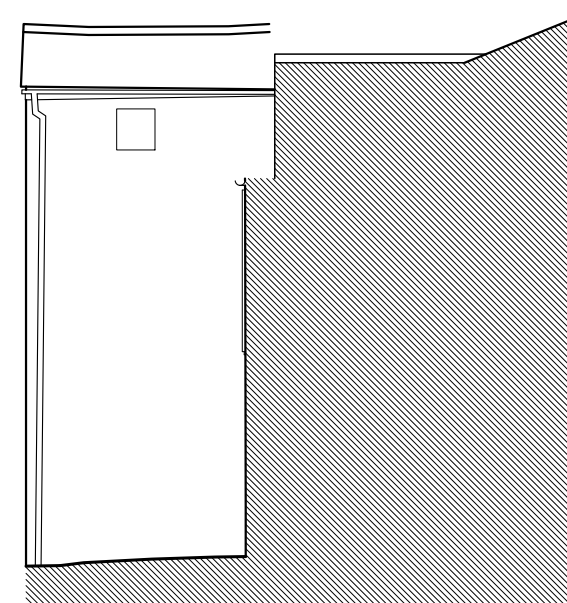

ELEVATION 7

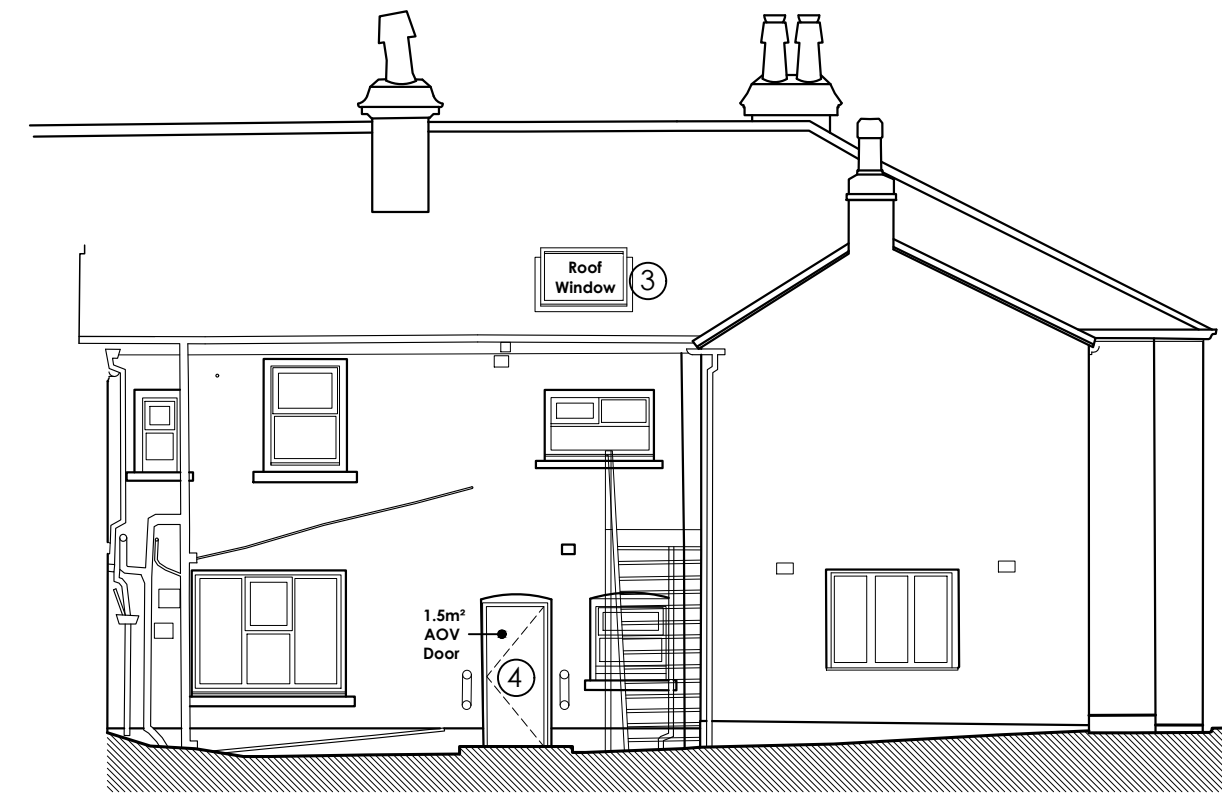

ELEVATION 8



ELEVATION 9



ELEVATION 10




den
architecture

8 Wharf Street, Leeds, LS2 7EQ
23 Hanover Square, London, W1S 1JB

T: 0844 844 0070
F: 0844 844 0071

info@den.uk.com
www.den.uk.com

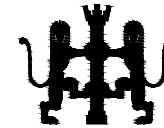

Project:
St. Helena's Residential Care Home,
Roby Road, Huyton, Liverpool, L36 4HE

Client:
Jagger, Jones & Muzzlewhite LLP

Title:

Proposed Elevations

Date	Scale	Size	Drawn	Checked
February 2024	1/100	A0	MR	ST
Project No	Drawn No	Rev	Status	
3423	4000	8	Planning	

Den Architecture Ltd, 2016. All rights reserved.