




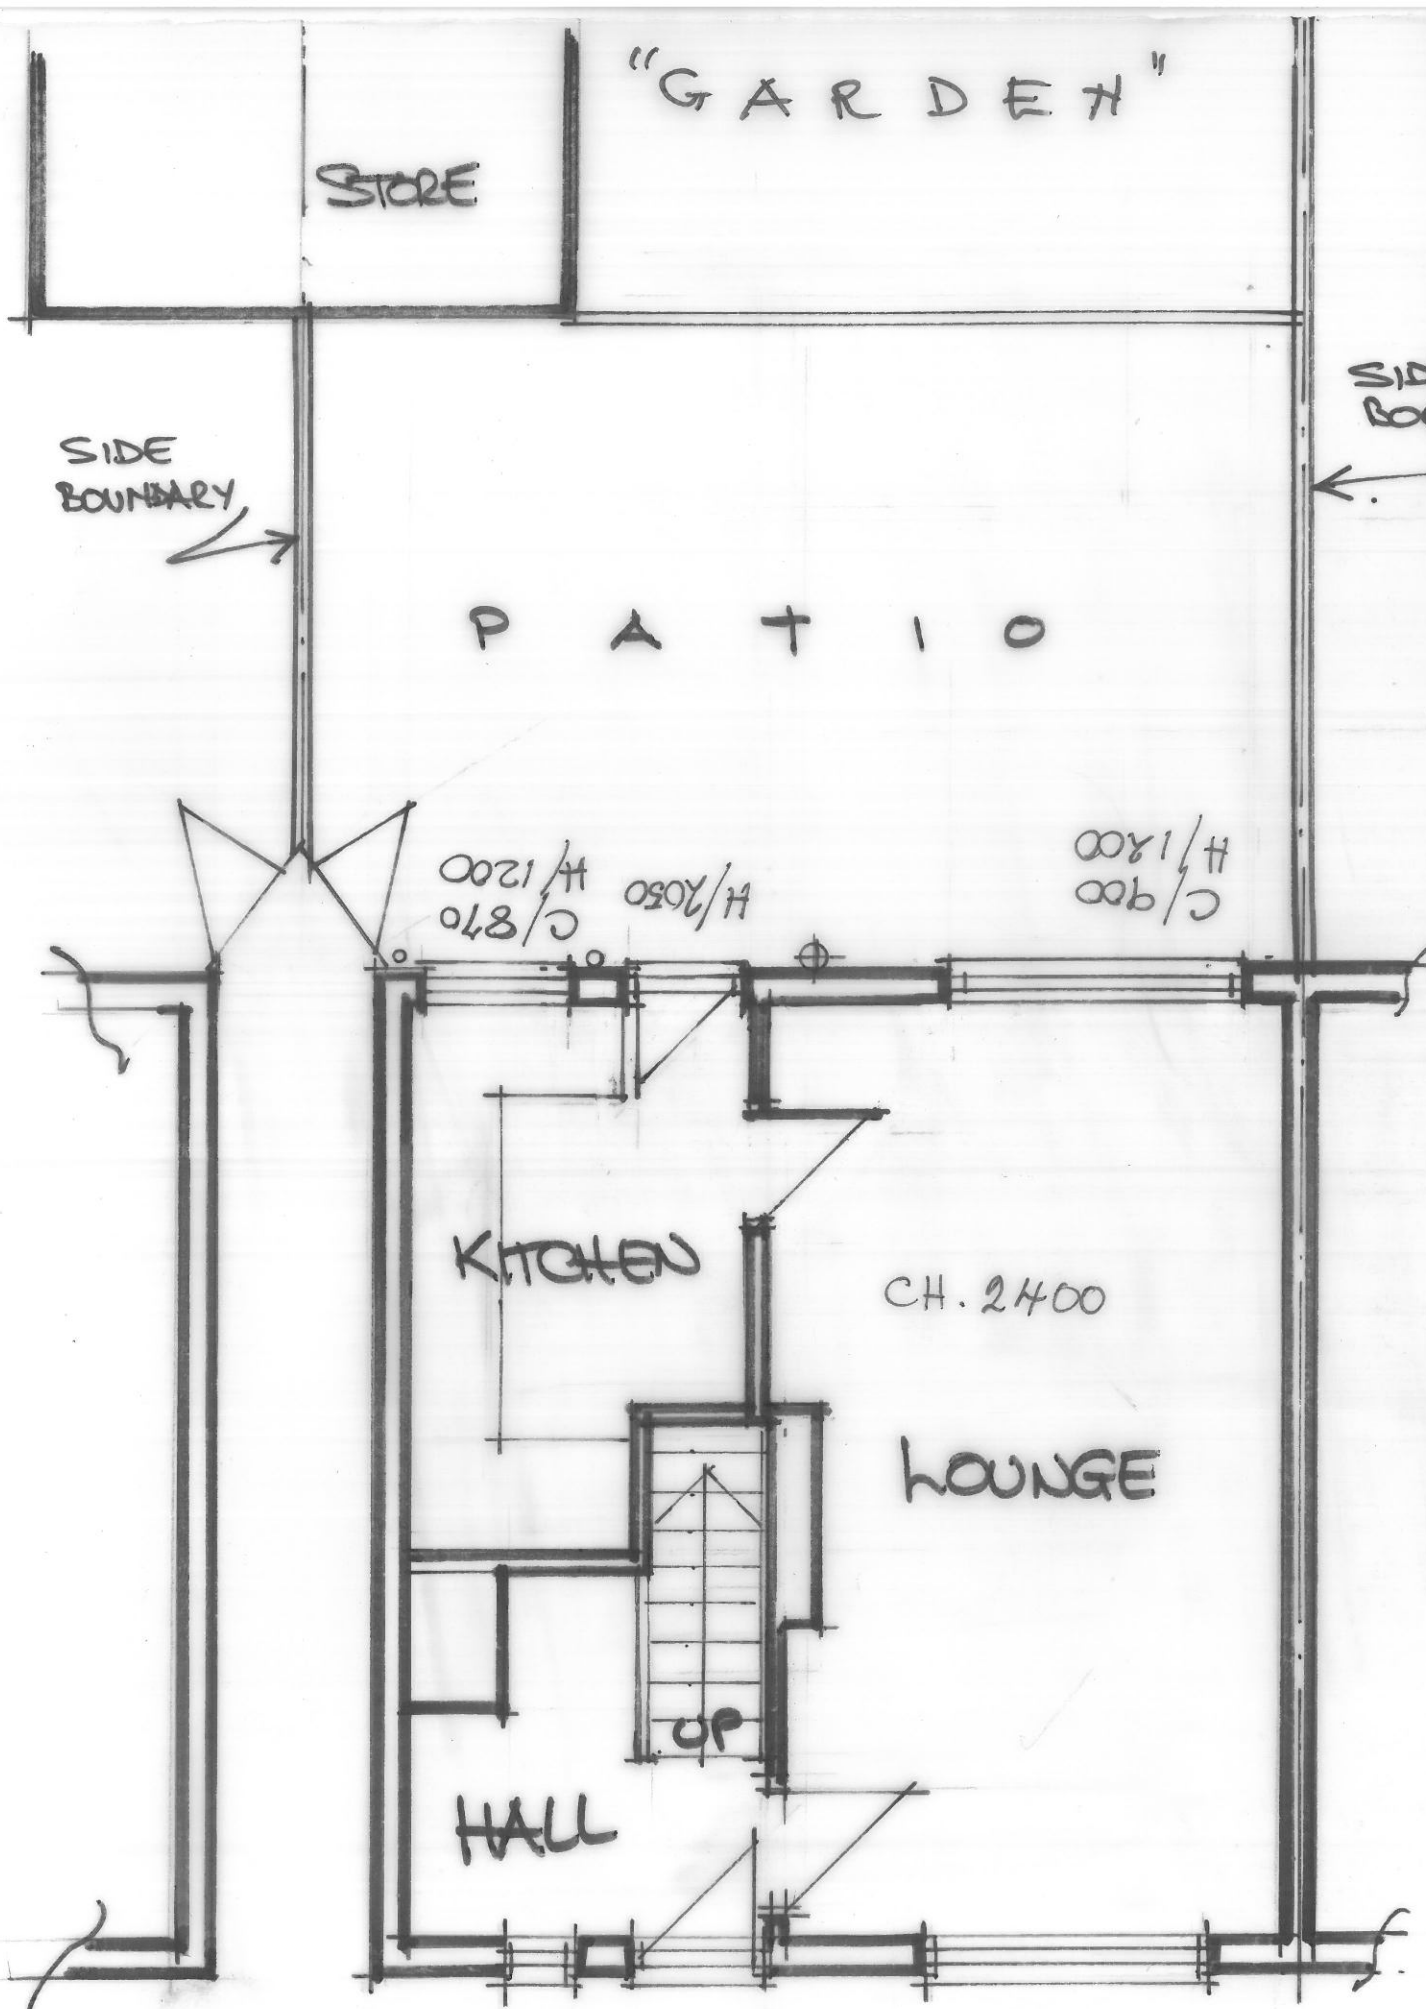

EXISTING. GROUND FLOOR:

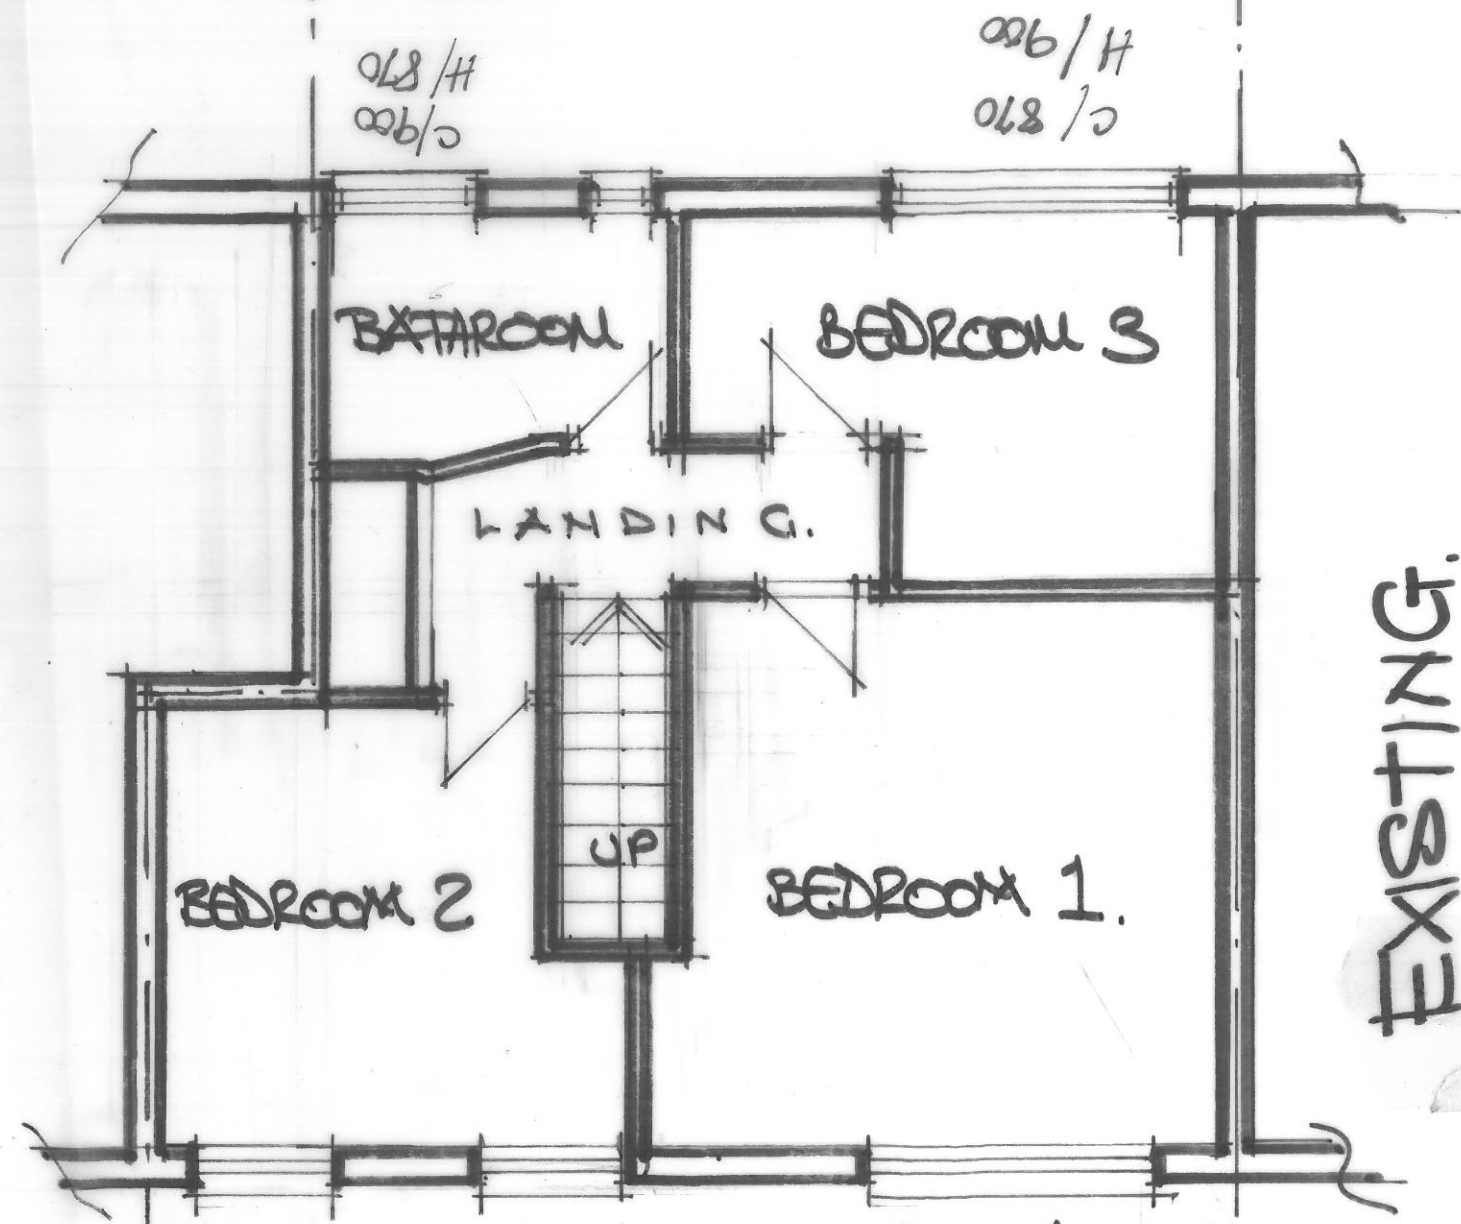

EXISTING 1st FLOOR

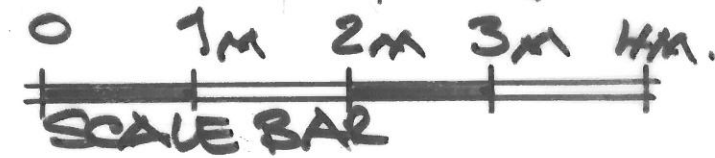

PDP PETER DARLINGTON ARCHITECTS INTERIOR DESIGNERS 334, PRESCOT ROAD, ST. HELENS, WA10 3AG Tel : 01744 752049 Mobile : 07855 355910 e-mail : design@peterdarlingtonarchitects.co.uk	Project 85, CORONATION DRIVE PRESCOT. L35 5ET	
	Dwg Title EXISTING PLANS	
1. Figure dimensions to be followed in preference to scale. 2. All dimensions to be checked on site. 3. This drawing remains the copyright of the architect and may not be copied without prior consent.	Dwg No 3150 / EX1	Rev
	Drawn by 1-500EA3 1-1000EA4	Date 20/4/21

EXISTING.