



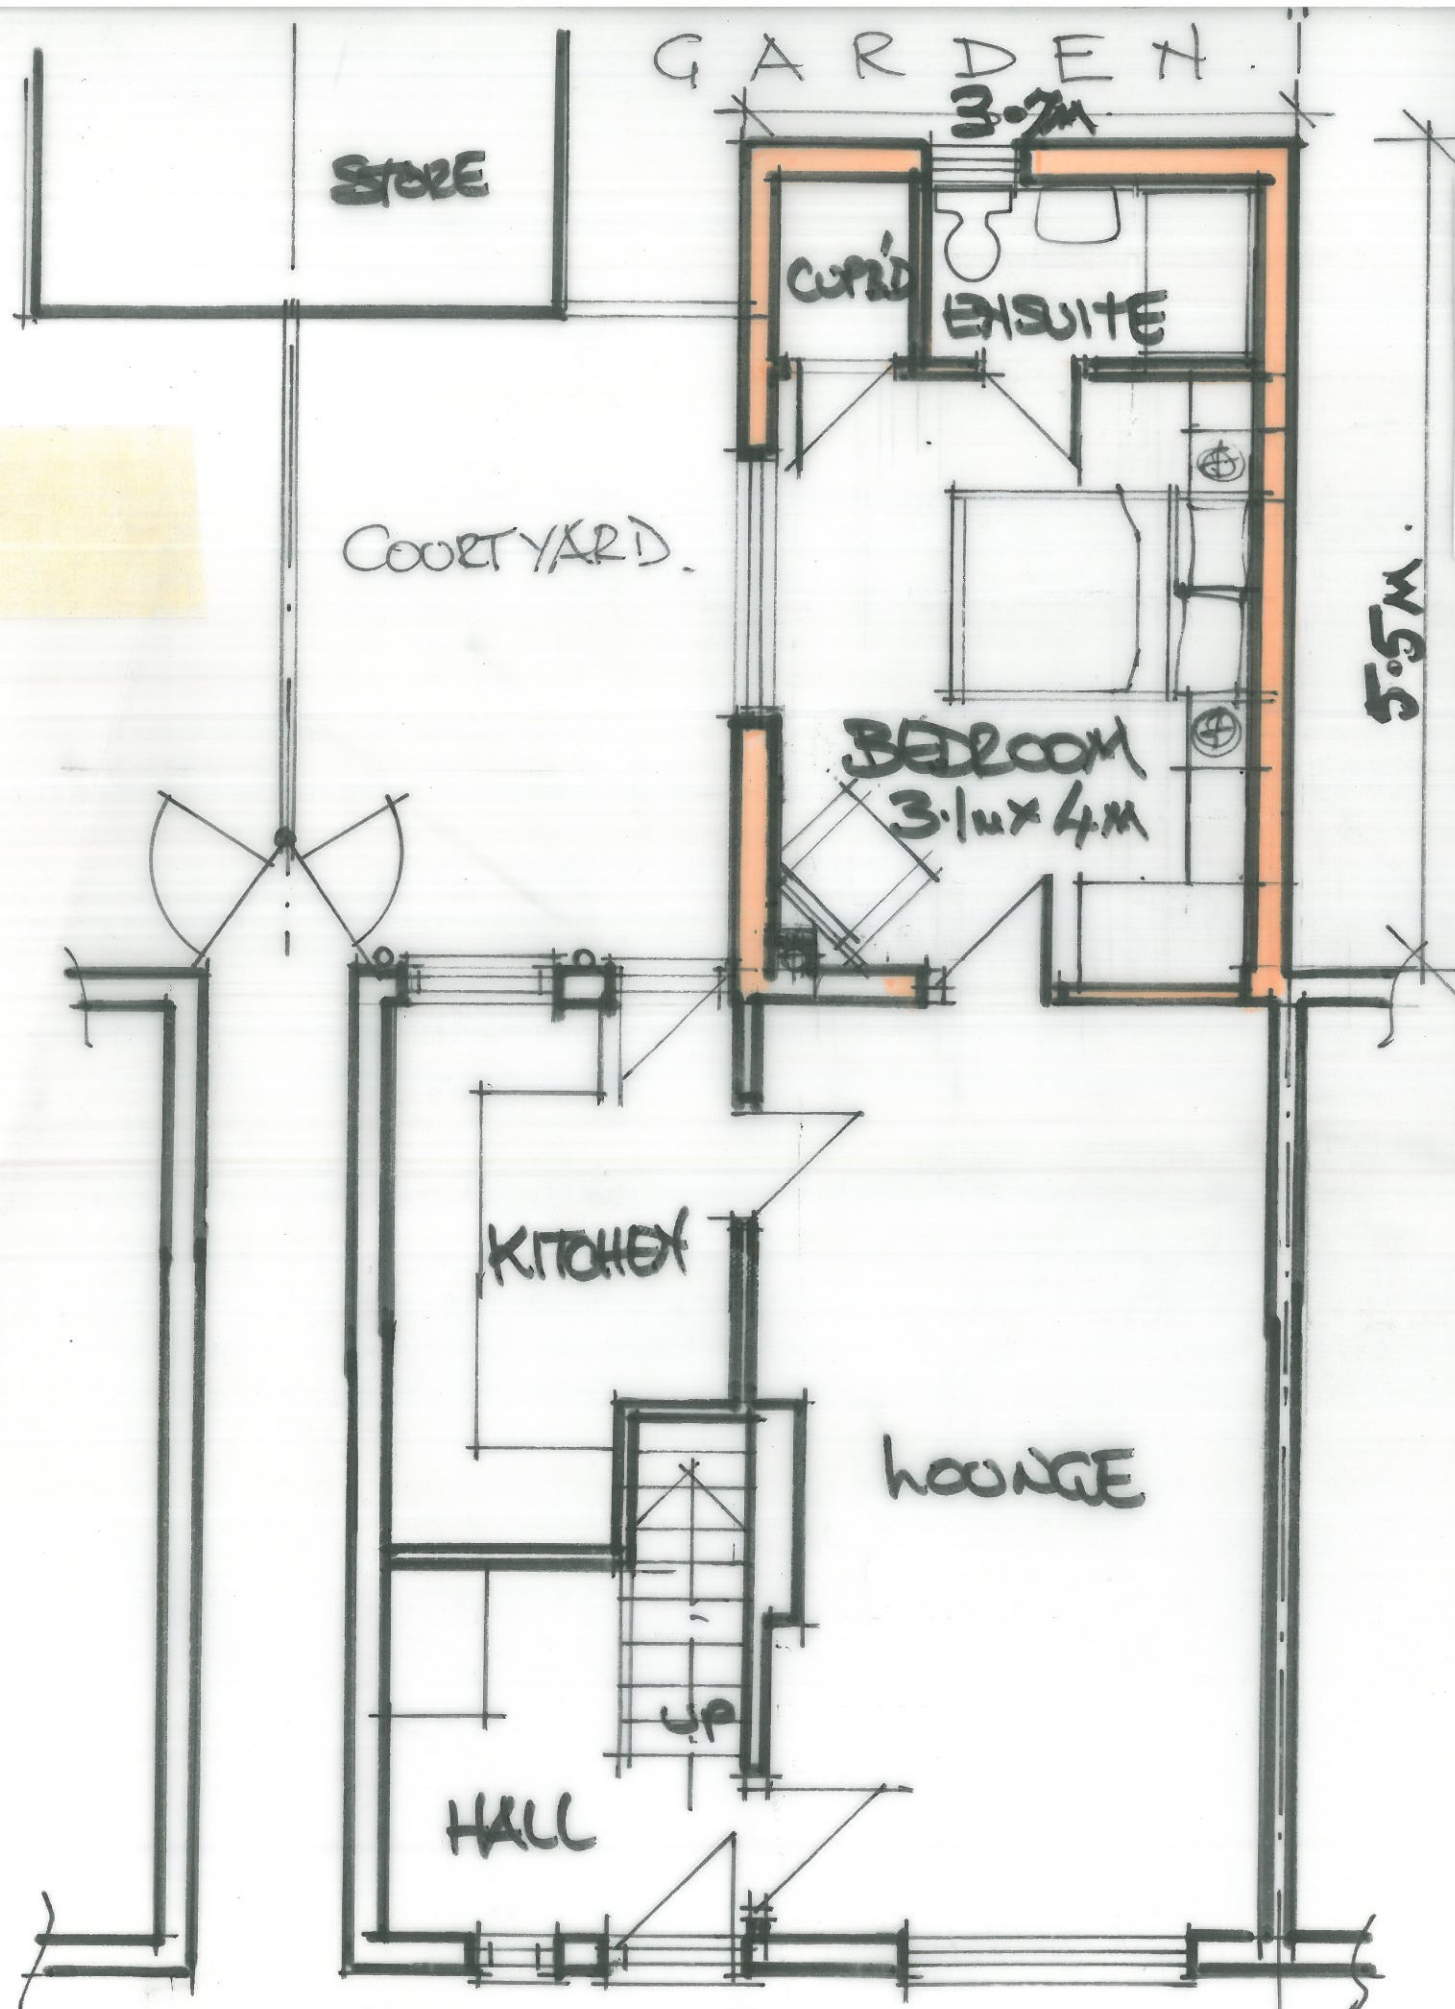


PROPOSED GROUND FLOOR:

PDP PETER DARLINGTON ARCHITECTS INTERIOR DESIGNERS 334, PRESCOT ROAD, ST. HELENS, WA10 3AG Tel : 01744 752049 Mobile : 07855 355910 e-mail : design@petardarlingtonarchitects.co.uk	Project 85, COLONATION DRIVE PRESCOT L35 5ET	
	Dwg Title PROPOSED PLANS	
Dwg No 3150/SK 1	Rev	
Drawn by 1-50 DEAS 1-100 PA4	Date 20/4/21	

1. Figured dimensions to be followed in preference to scale.
 2. All dimensions to be checked on site.
 3. This drawing remains the copyright of the architect and may not be copied without prior consent.

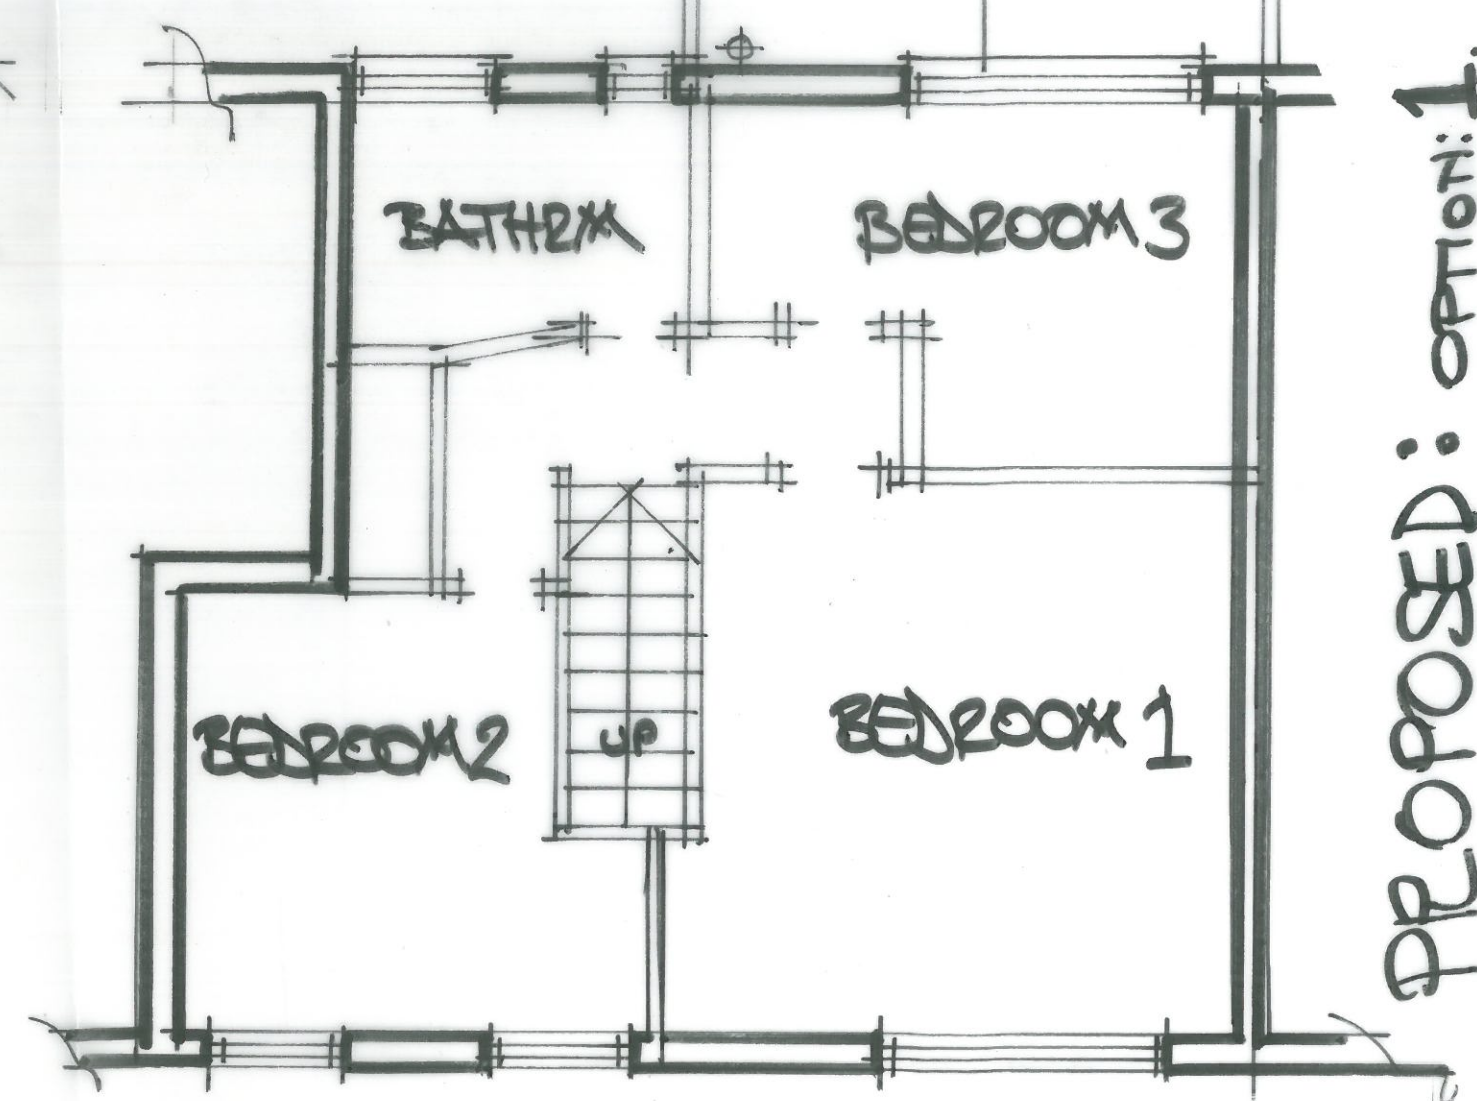

PROPOSED 1st FLOOR.

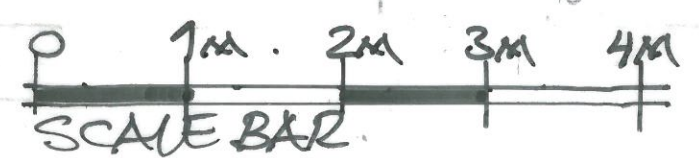

PROPOSED: OPTION: 1.