




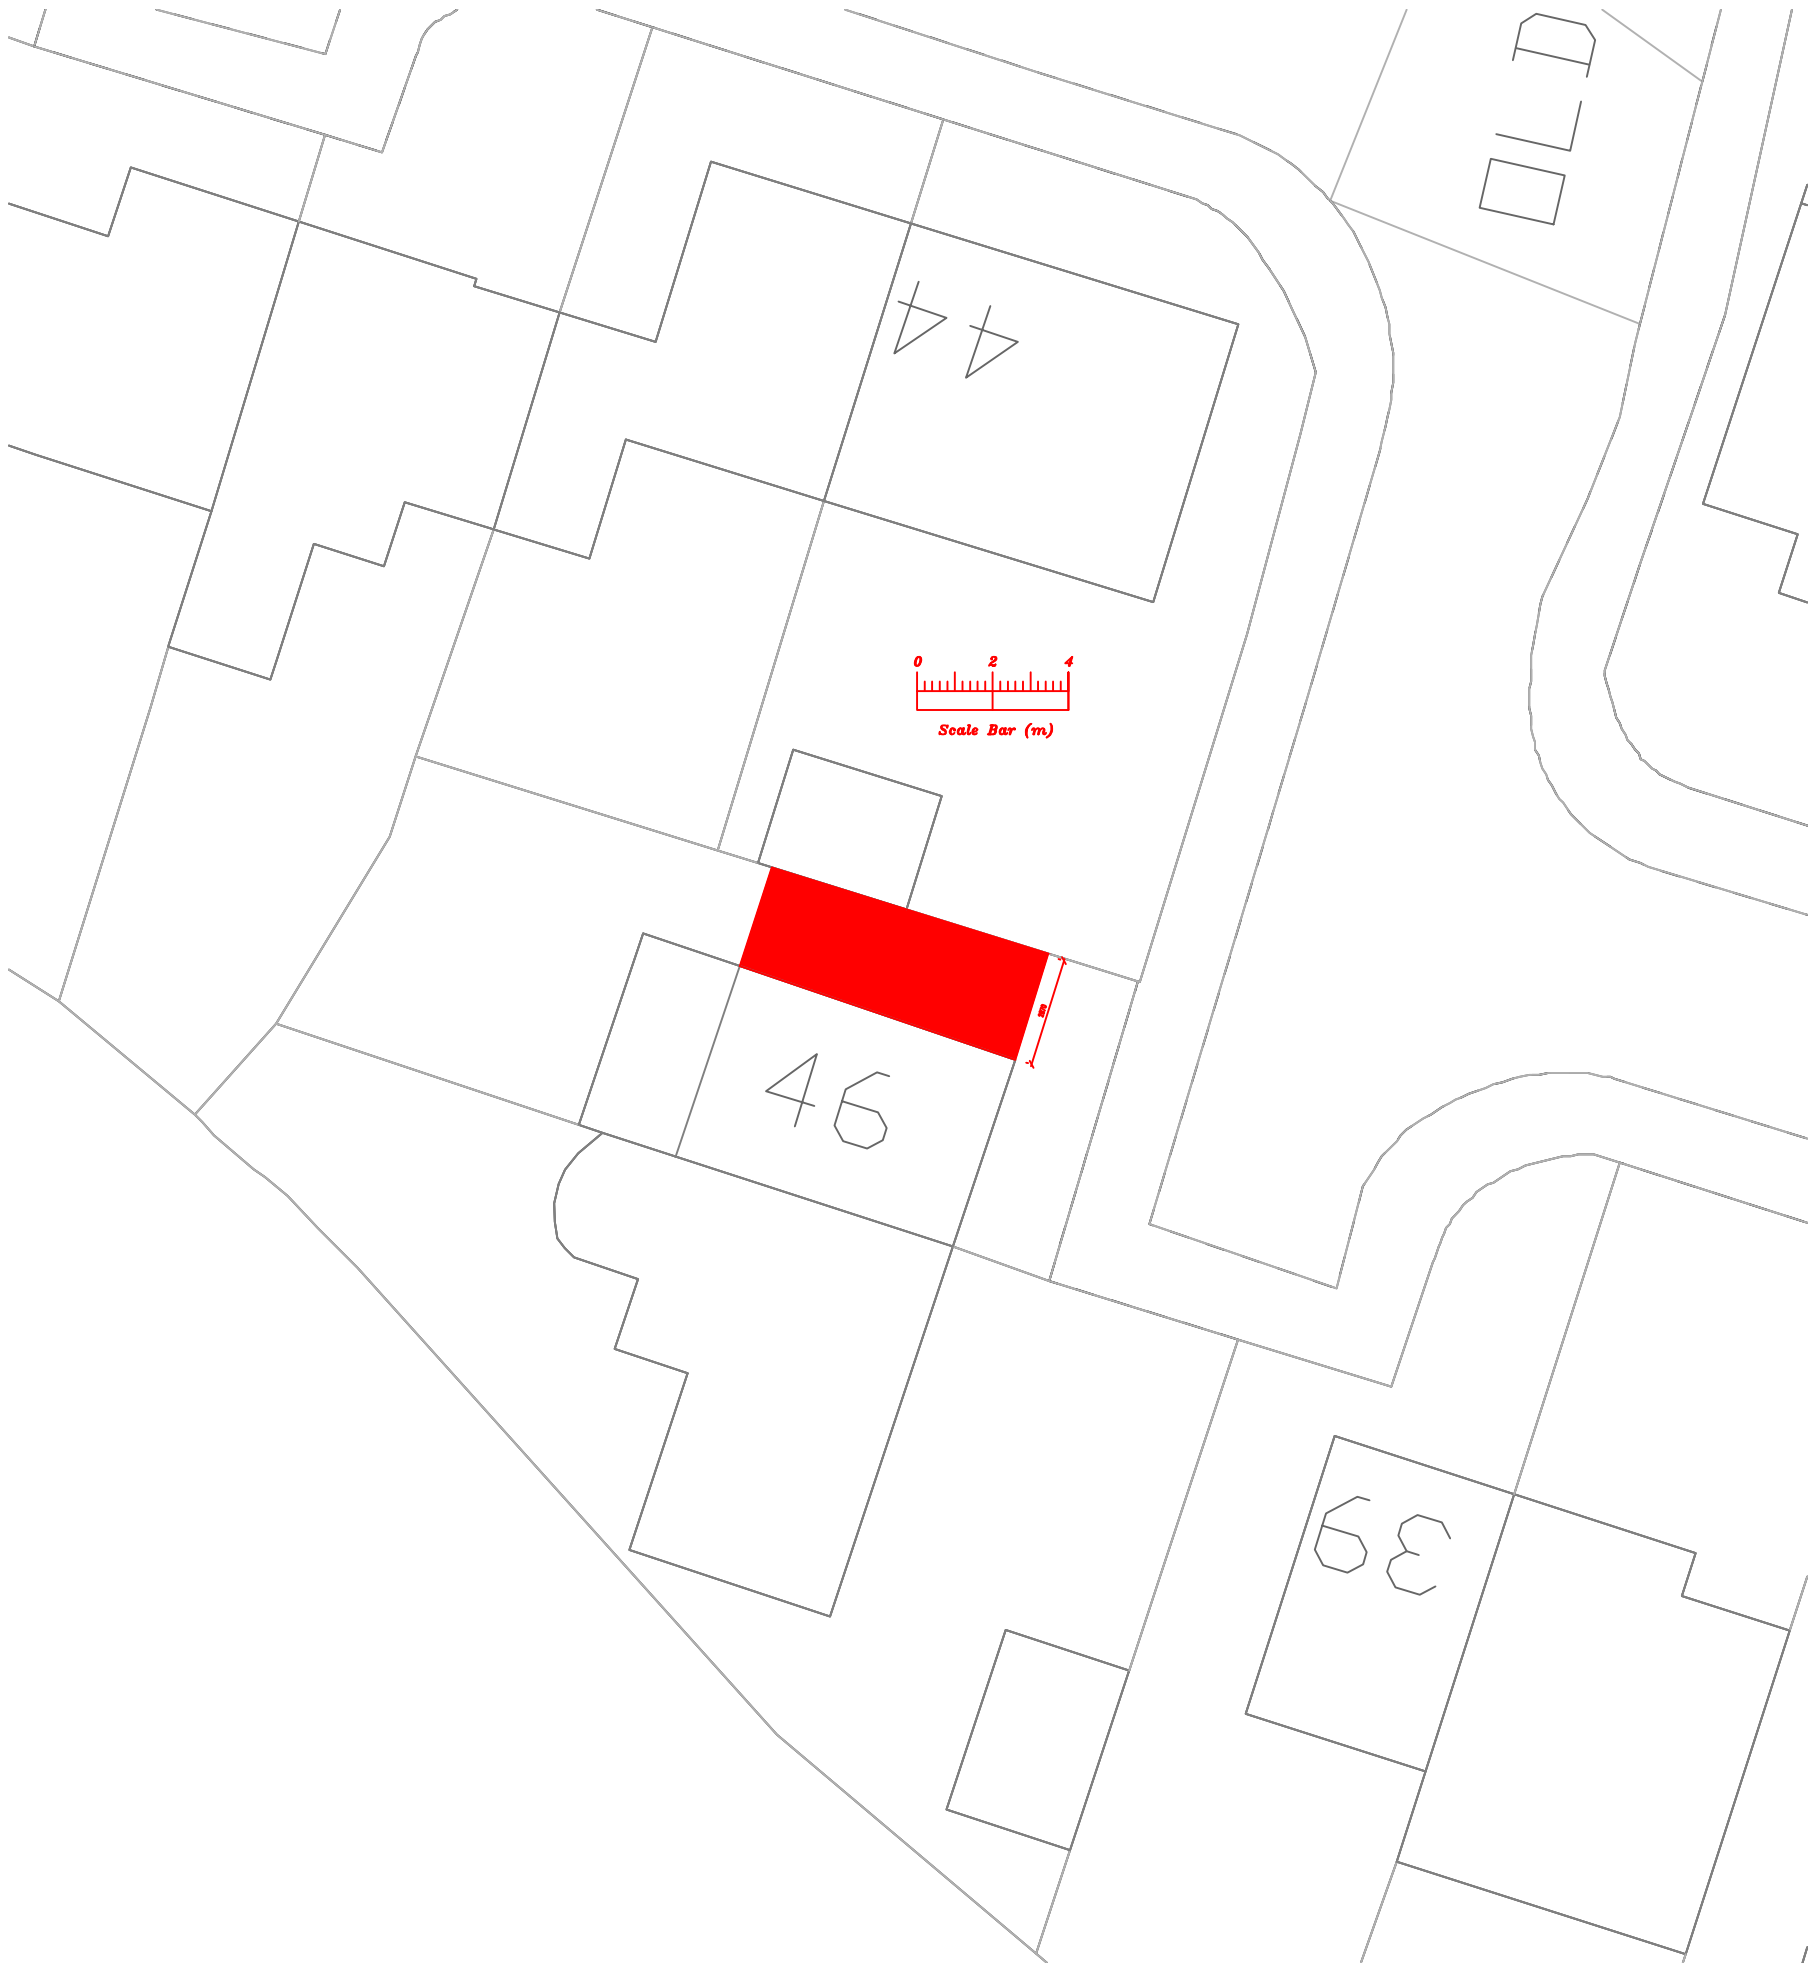

Scale 1:200

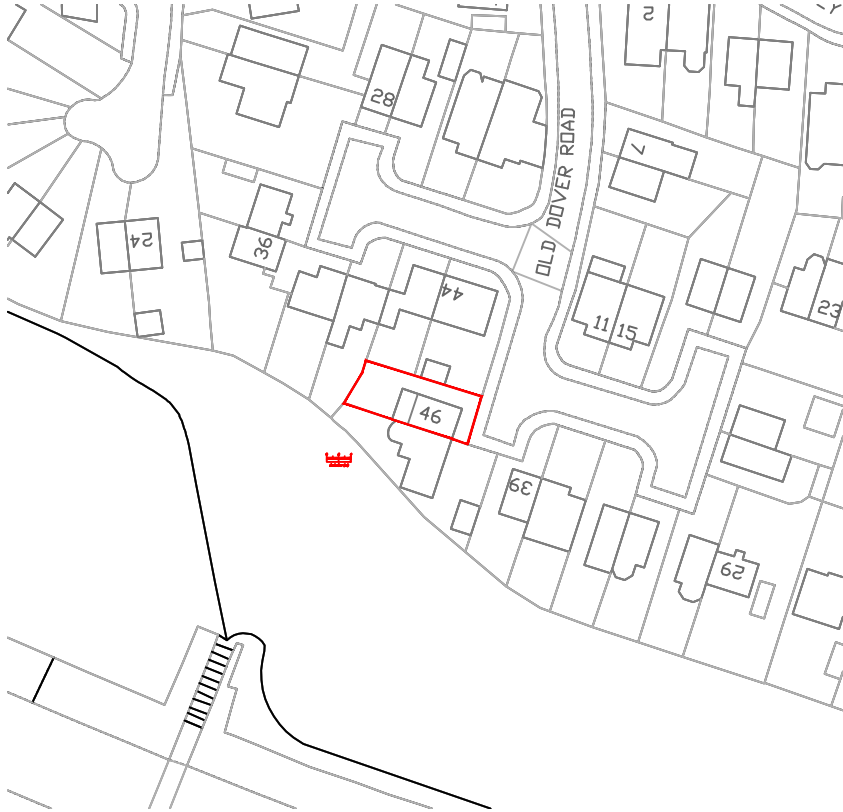

Scale 1:1250

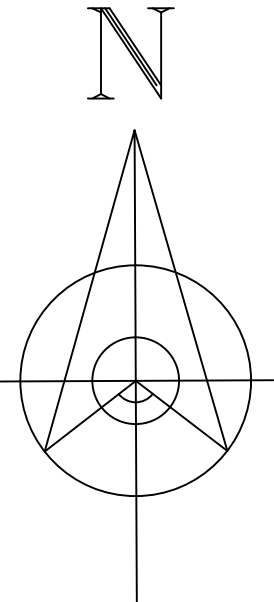

Address 46 Old Dover Road, L36				
Job Title Single storey side extension				
Drawing title Site Location Plan				
Chkd	Appvd	date	scale 1:1250/1:200 © A3	drawn
DRAWING No. 004				rev