


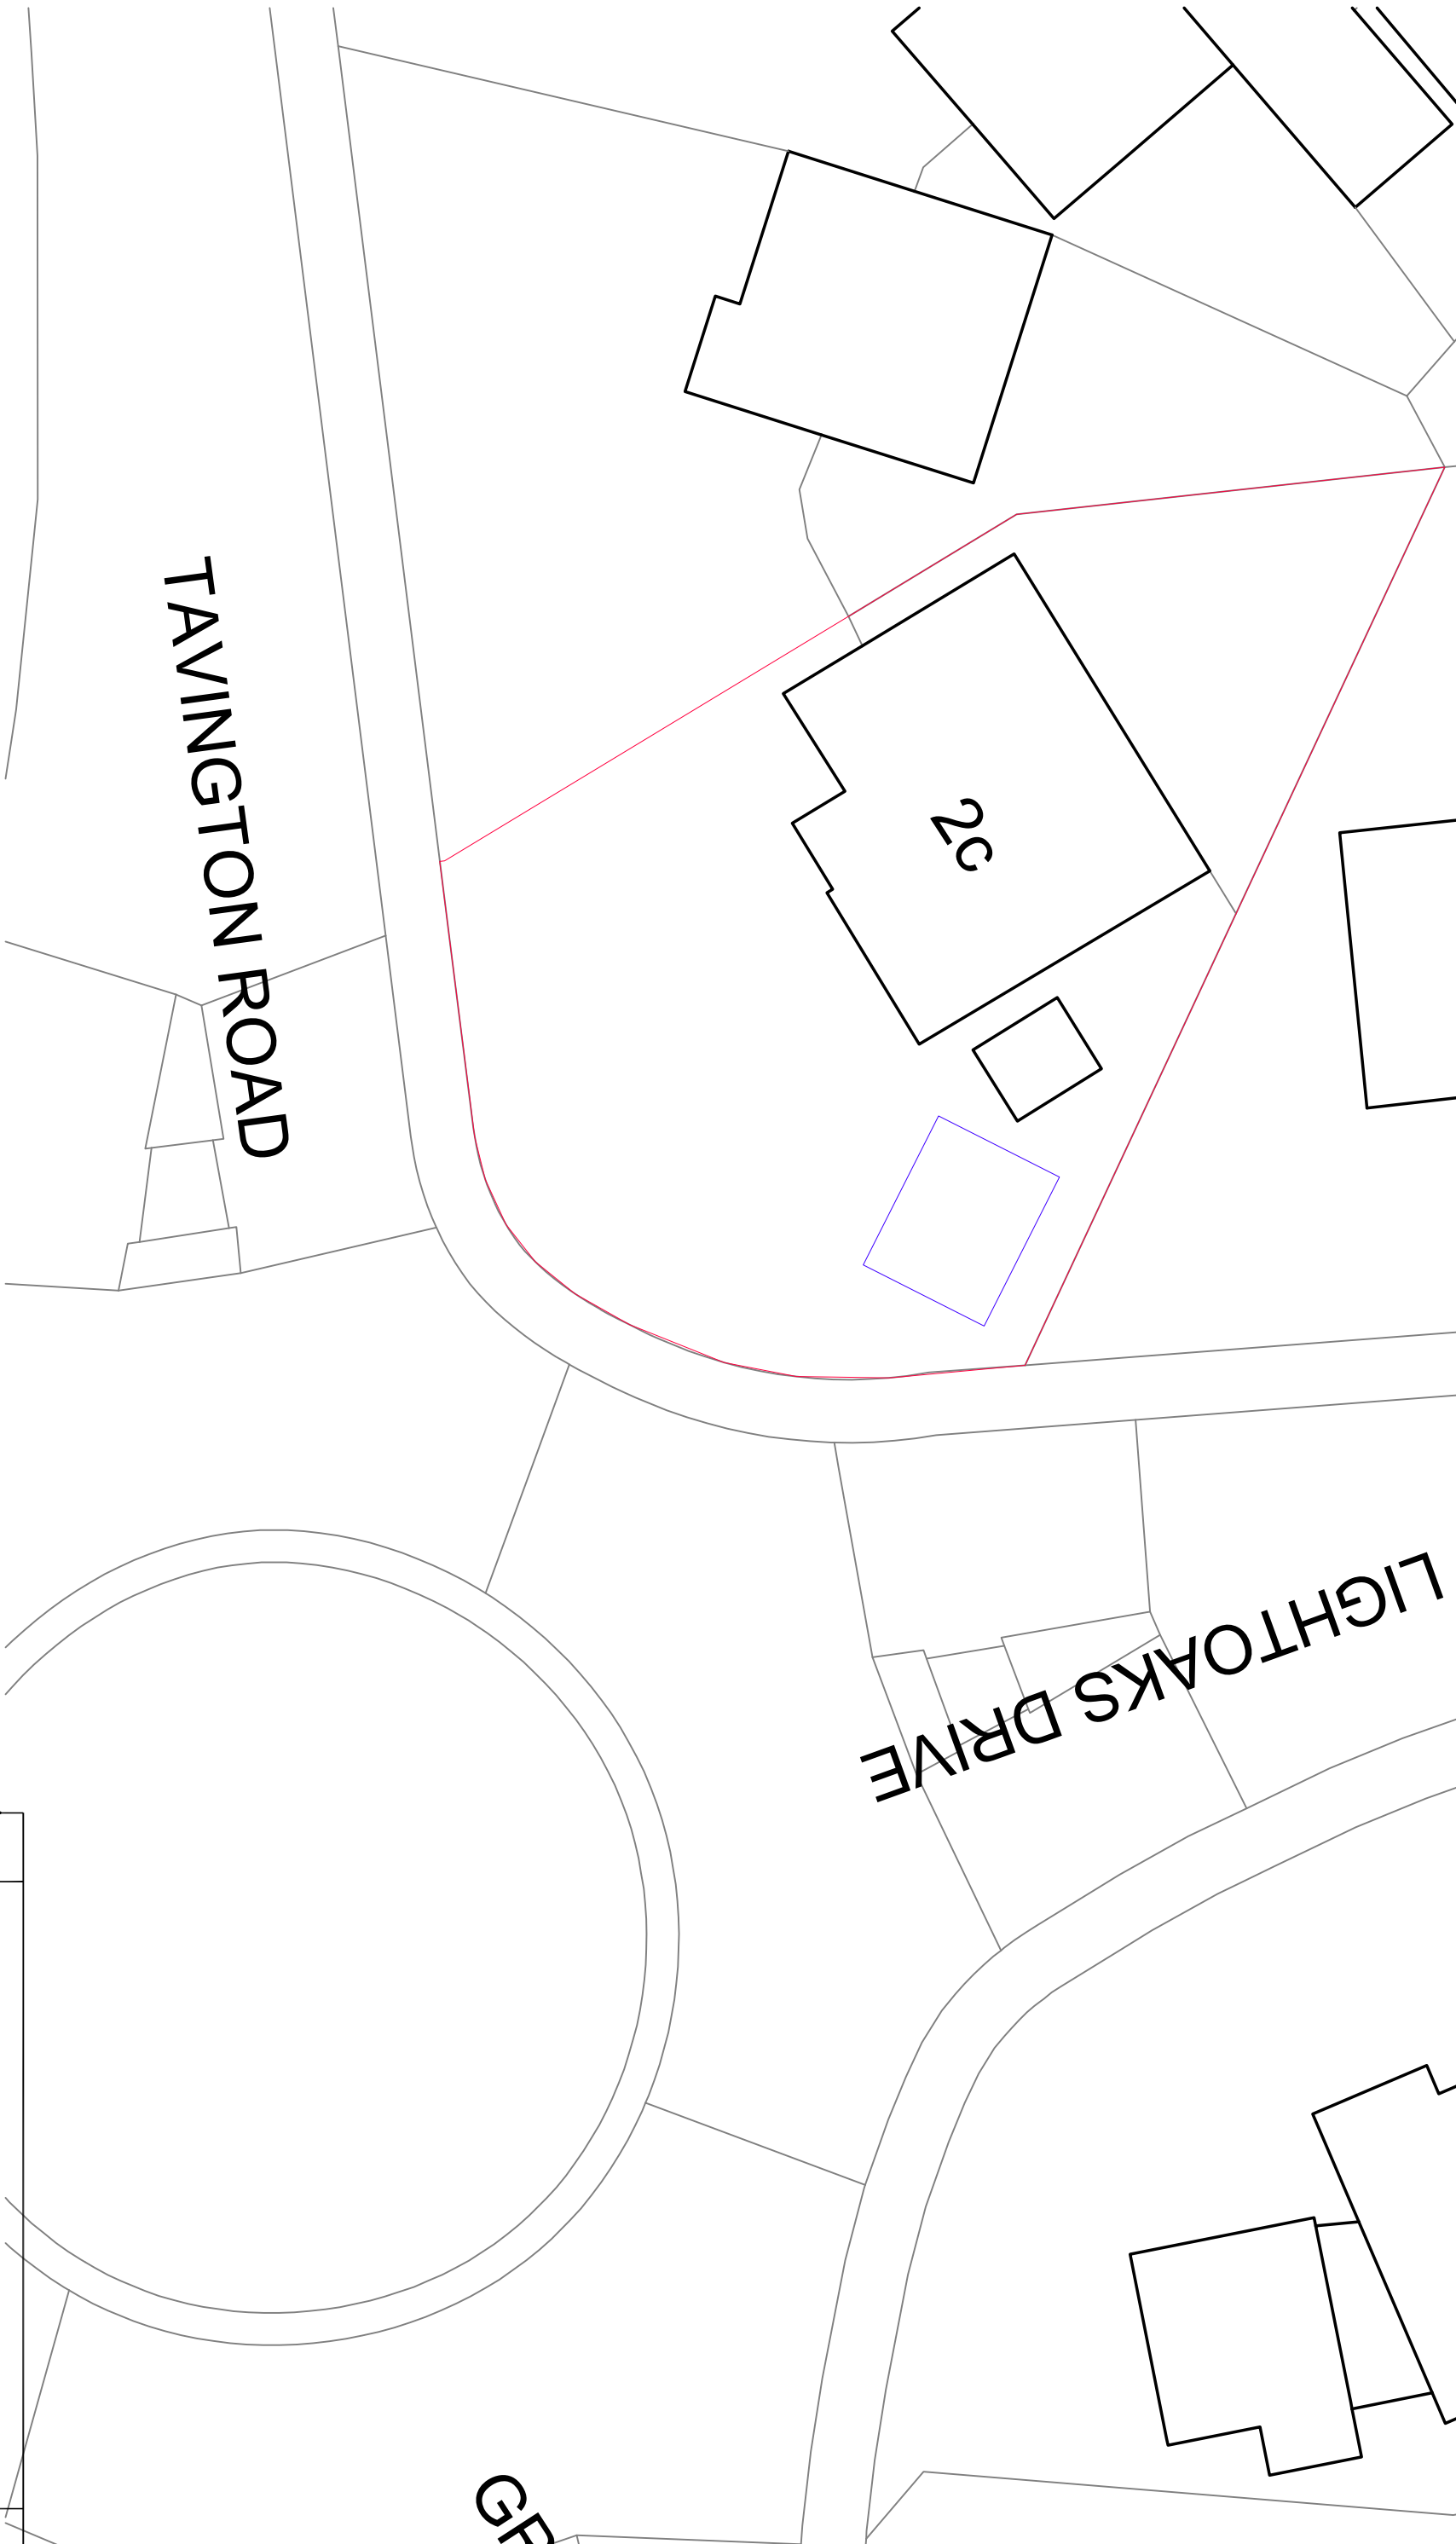

TAVINGTON ROAD

LIGHTOAKS DRIVE

GP



Rev	Amendments	Date

 EAB Surveying eabsurveying@outlook.com 07510 561 866		Client Mr and Mrs Charlton 2c Tavington Road Halewood L26 6BA		Drawing Title Site and block Plan	
Project Title Retrospective application to retain workshop to the front of the Residence		Drawn RB	Date Jan 2025	Checked	
		SCALE 1:200 @A3			
		DWG No.	P10115/05		