


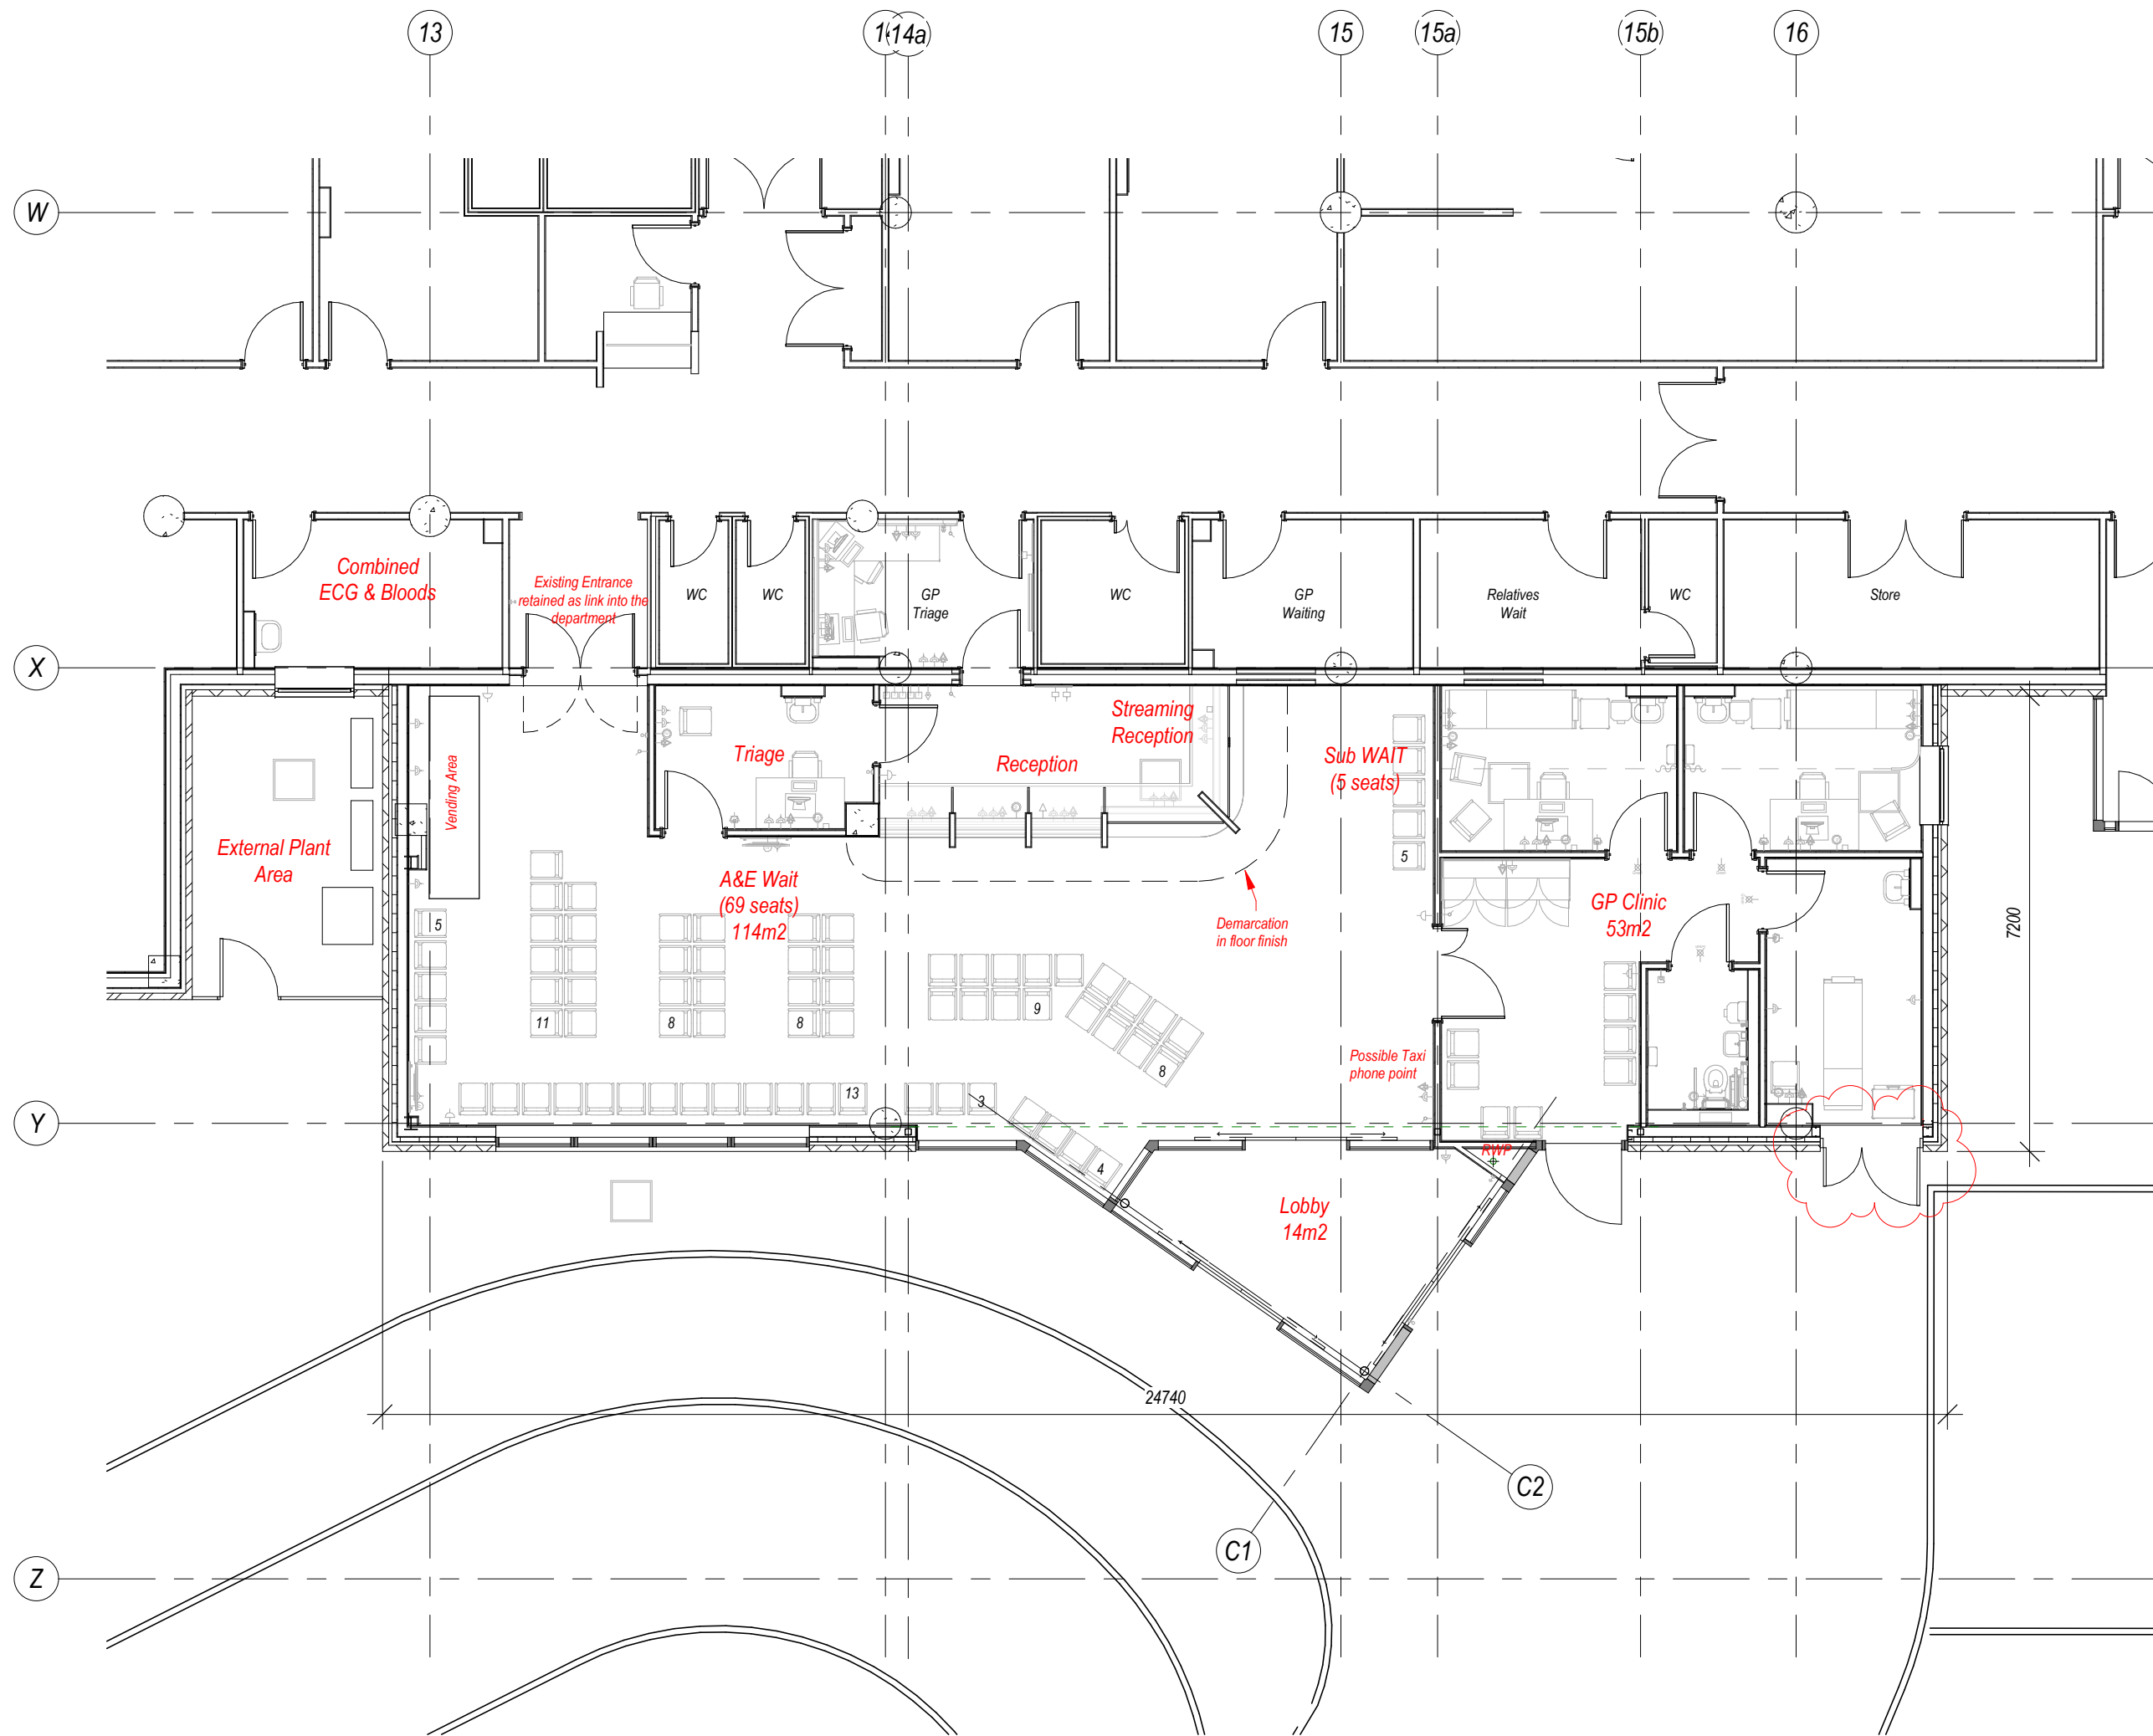

Notes:

- This drawing is copyright.
- Do not scale dimensions from this drawing.
- This drawing is to be read in conjunction with all other relevant drawings.
- All discrepancies on this drawing are to be reported to the architect.
- Do not modify any element of this drawing.
- Use drawing only for purpose(s) issued.

North Sign / Key Plan

The following external model files are included within this drawing:

0mm		60mm
-----	--	------

Rev	Date	Revision Notes	Dn	Rv
C	03/08/2	NMA Planning update works:	ND	REB
B	03/04/1	GP Area window changed to door.	ND/SW	ND
A	31/05/1	Works omitted from Combined ECG & Bloods room.	ND	EL
2	12/01/1	Final Construction Issue.	ND	WL
1	11/12/1	Drawing updated to reflect Triage & Reception plan changes.	ND	WL
		Exit door added to GP Waiting Area and the proposed door omitted from the		
		Extended Triage room, existing inner Lobby door removed and new double		
		swing door added, all in line with the developed fire strategy.		
		Extended Triage plan updated.		
		Manhole covers added.		
		Assumed column on GL Y15 omitted from plan.		
		First Issue		

Client / Contractor

Vinci FM (Taylor Woodrow)

Project

A&E Extension - Whiston Hospital

Drawing Title

Proposed Plan

Job Number	Drawing Originated Date	PAS 1192 Status Code
114413	27/11/17	
Scale@A3	Purpose	
1 : 100	NMA PLANNING	
Drawing Number	Revision	
114413- PL-A-250-02	C	