
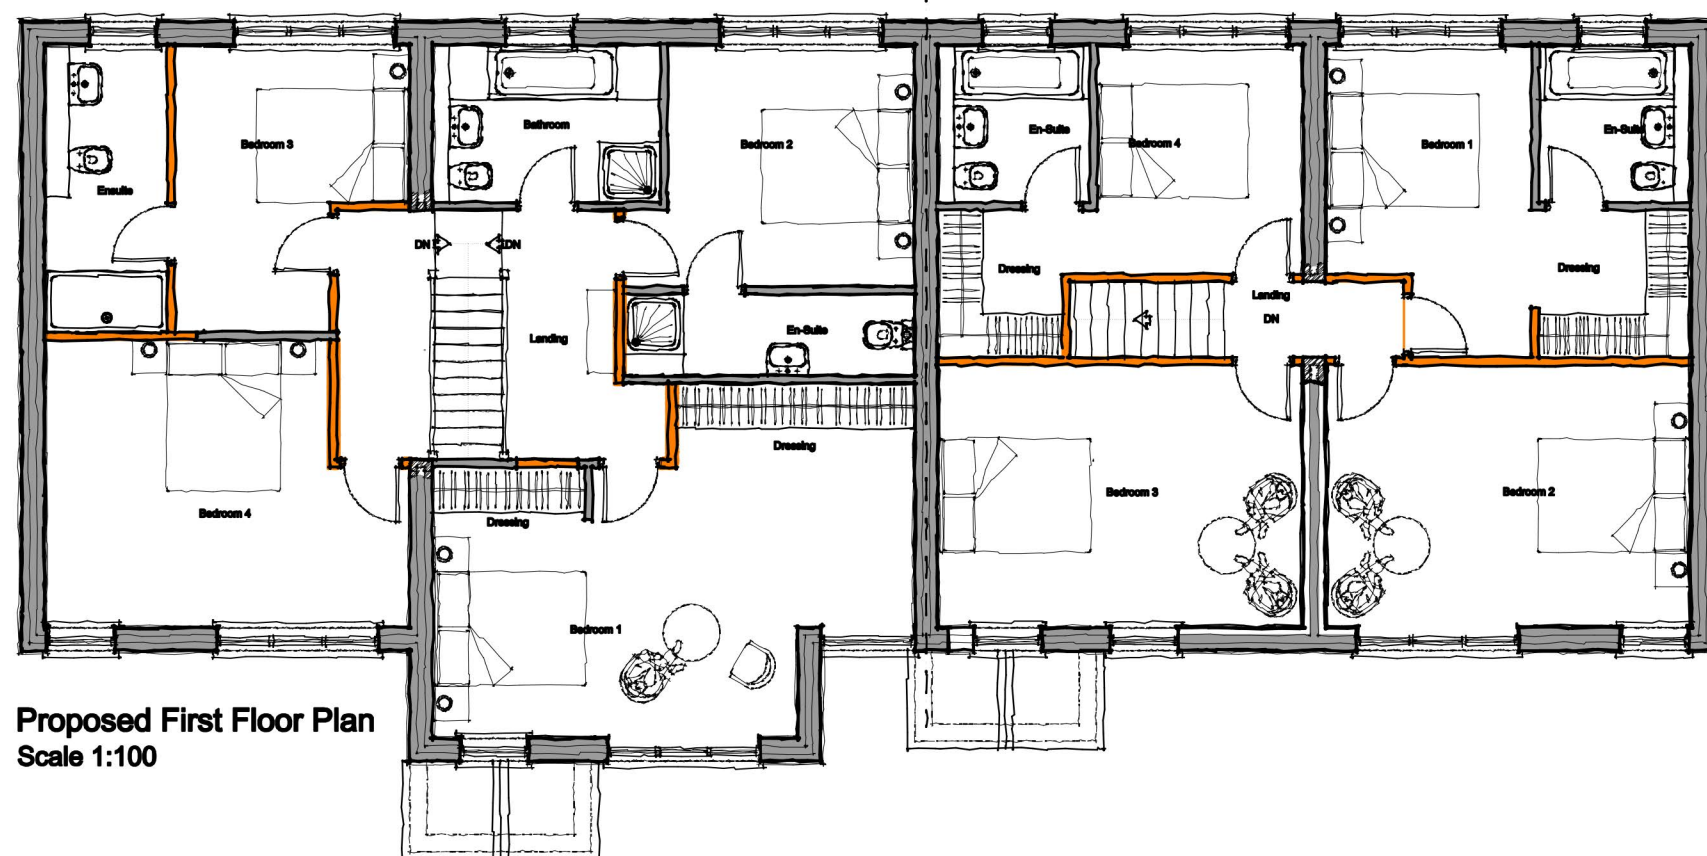


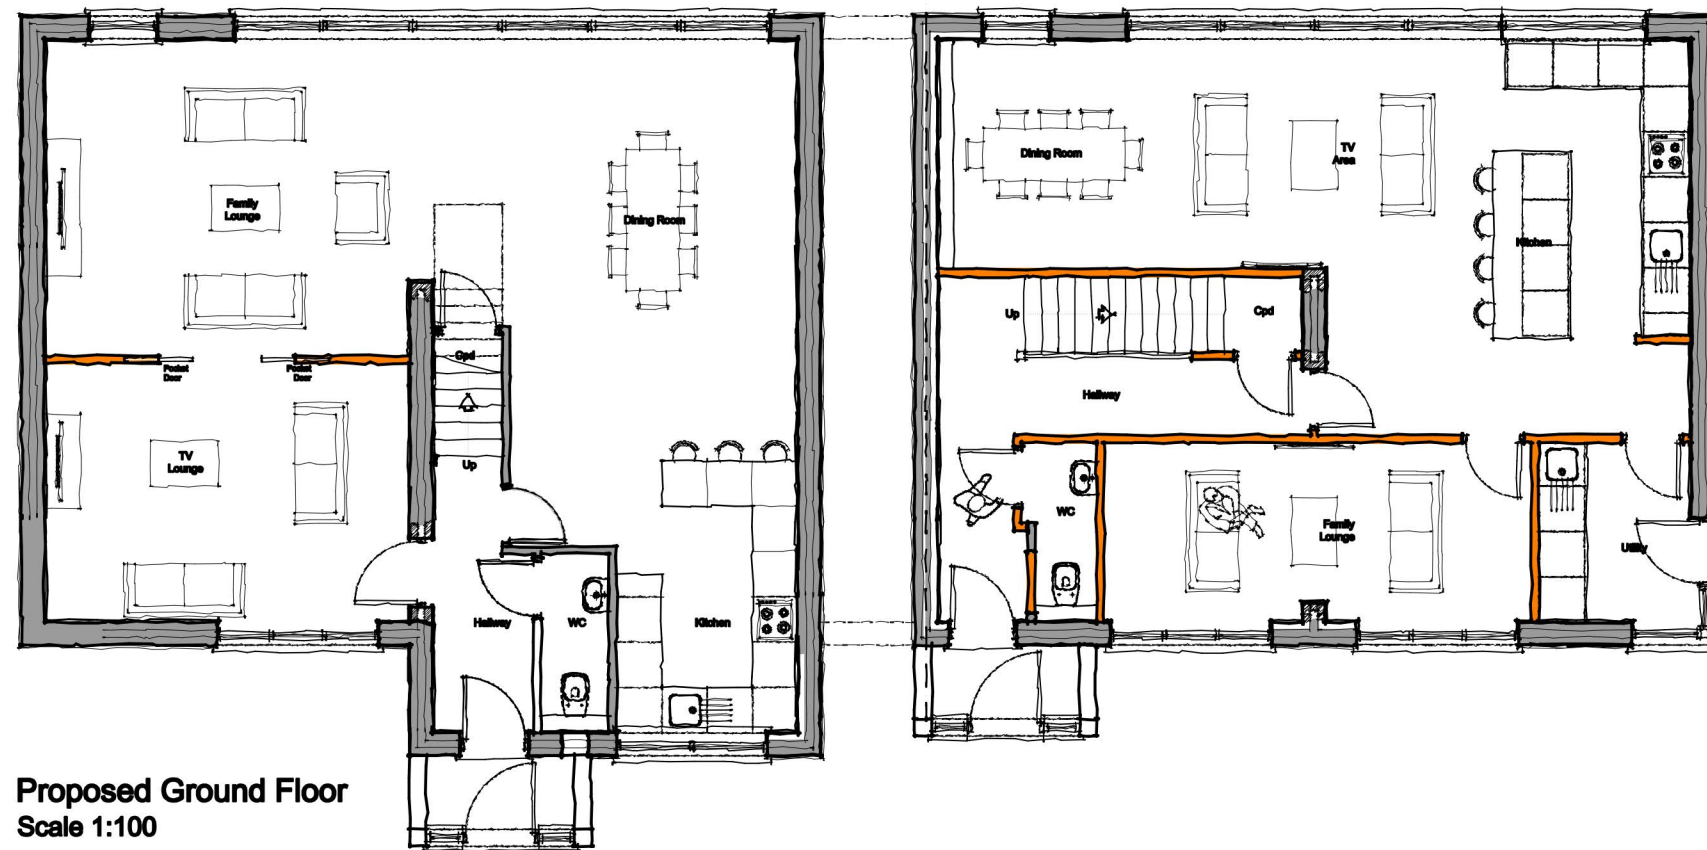

200A

Proposed Plans (A3)
Dragon Barn, Cronton Road, Cronton