




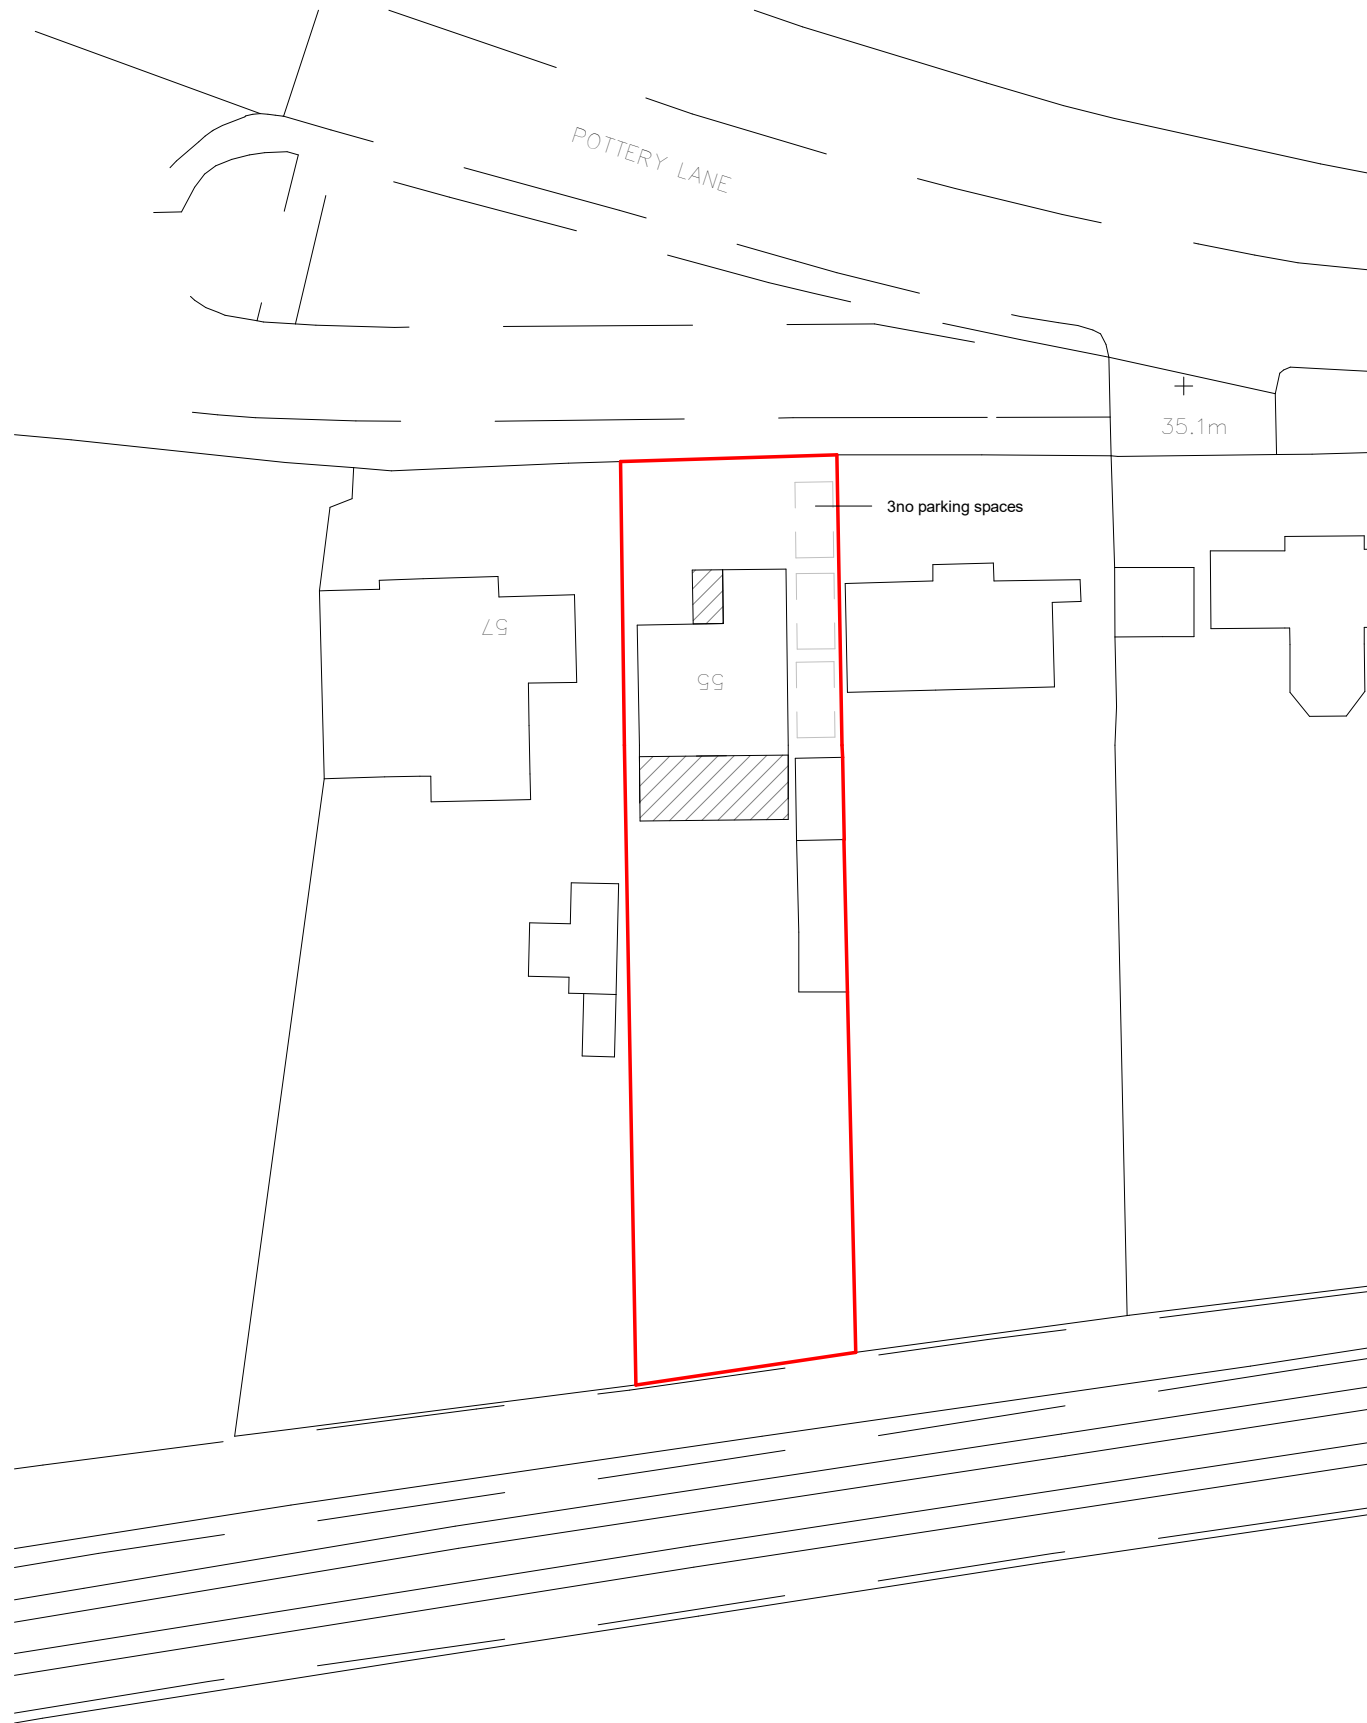


1 Block Plan
1 : 500

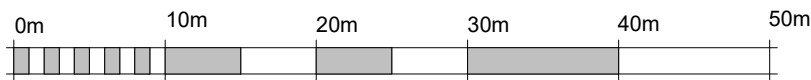

VISUAL SCALE 1:500 @ A3

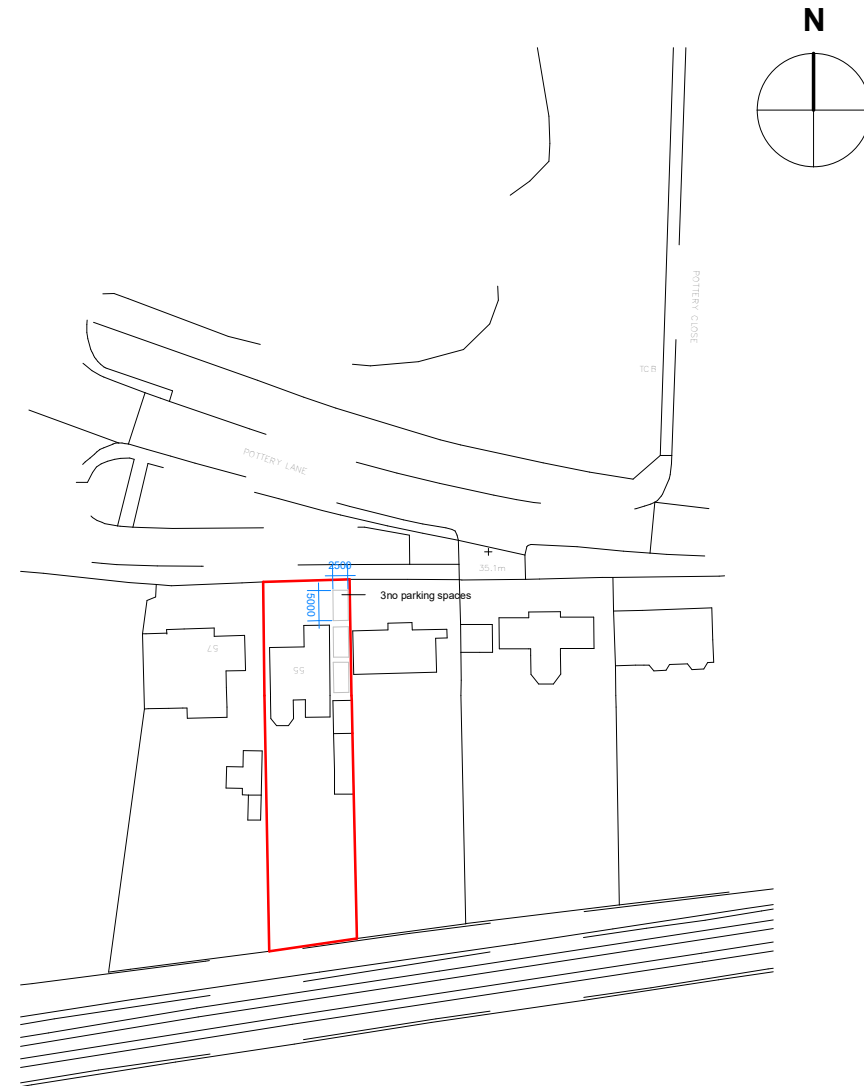

2 Site Location Plan
1 : 1250

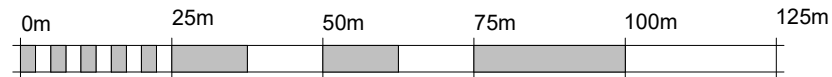

VISUAL SCALE 1:1250 @ A3

Location Plan Legend

- Site boundary
- Any other land under the applicants ownership
- Hatch indicates approximate extent of proposed extension

Notes:

This drawing is copyright. Figured dimensions are to be followed in preference to scaled dimensions and particulars are to be taken from the actual work where possible. Any discrepancy must be reported to the architect immediately and before proceeding. If in doubt, ask.

B	Car parking spaces added	08.09.22
A	Updated following Client comments	12.08.22
rev	description	date

Revision Schedule

Rev No: B

Drawn by: DW

Project No:
DP2225

Project:
55 Pottery Lane, Whiston, Prescot, L35 3RG

Drawing Title:
Block Plan and Site Location Plan

Drawing No:
DP-2225- PL-01

Date: 08/09/22	Scale: As indicated	@A3
-------------------	------------------------	-----

Client:

Bennett

Architect:



Draw Plan Ltd - Suite 2, Newton House, Faraday Street,
Birchwood Park, Warrington, WA3 6FW
Telephone: 07384 977700
Email: hello@drawplan.co.uk
Website: www.drawplan.co.uk