




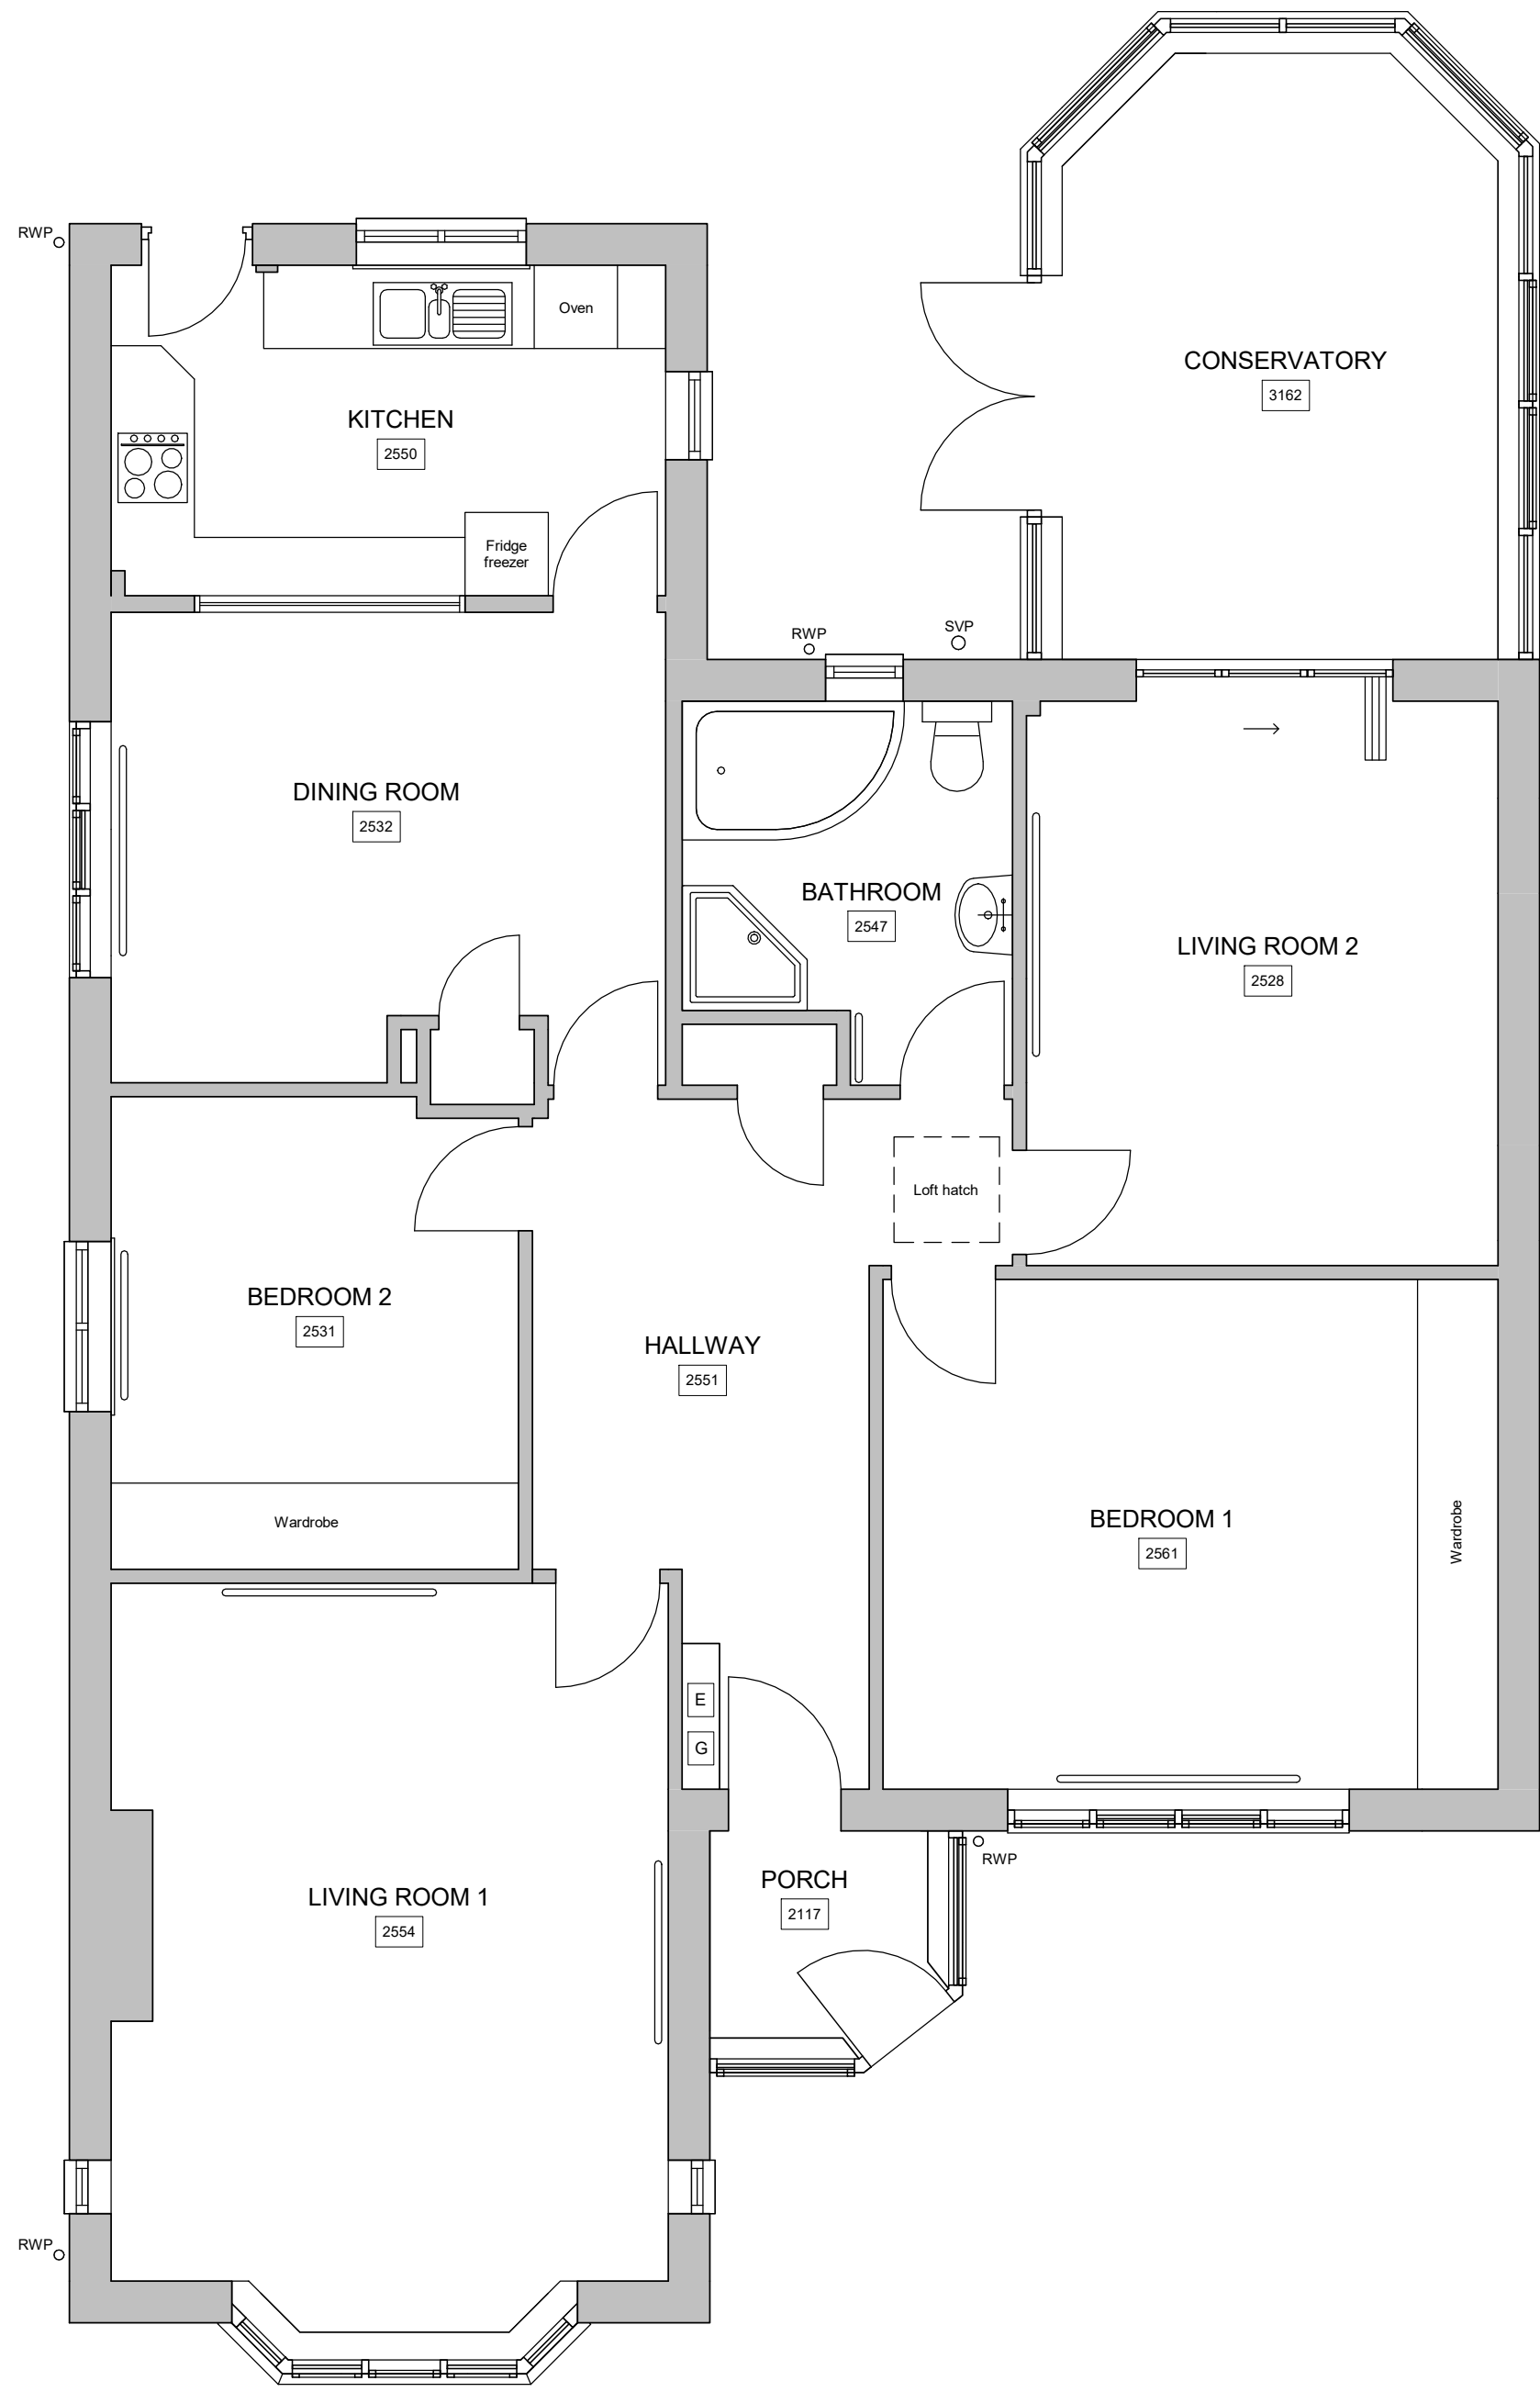

1 Existing Ground Floor Level
1 : 50

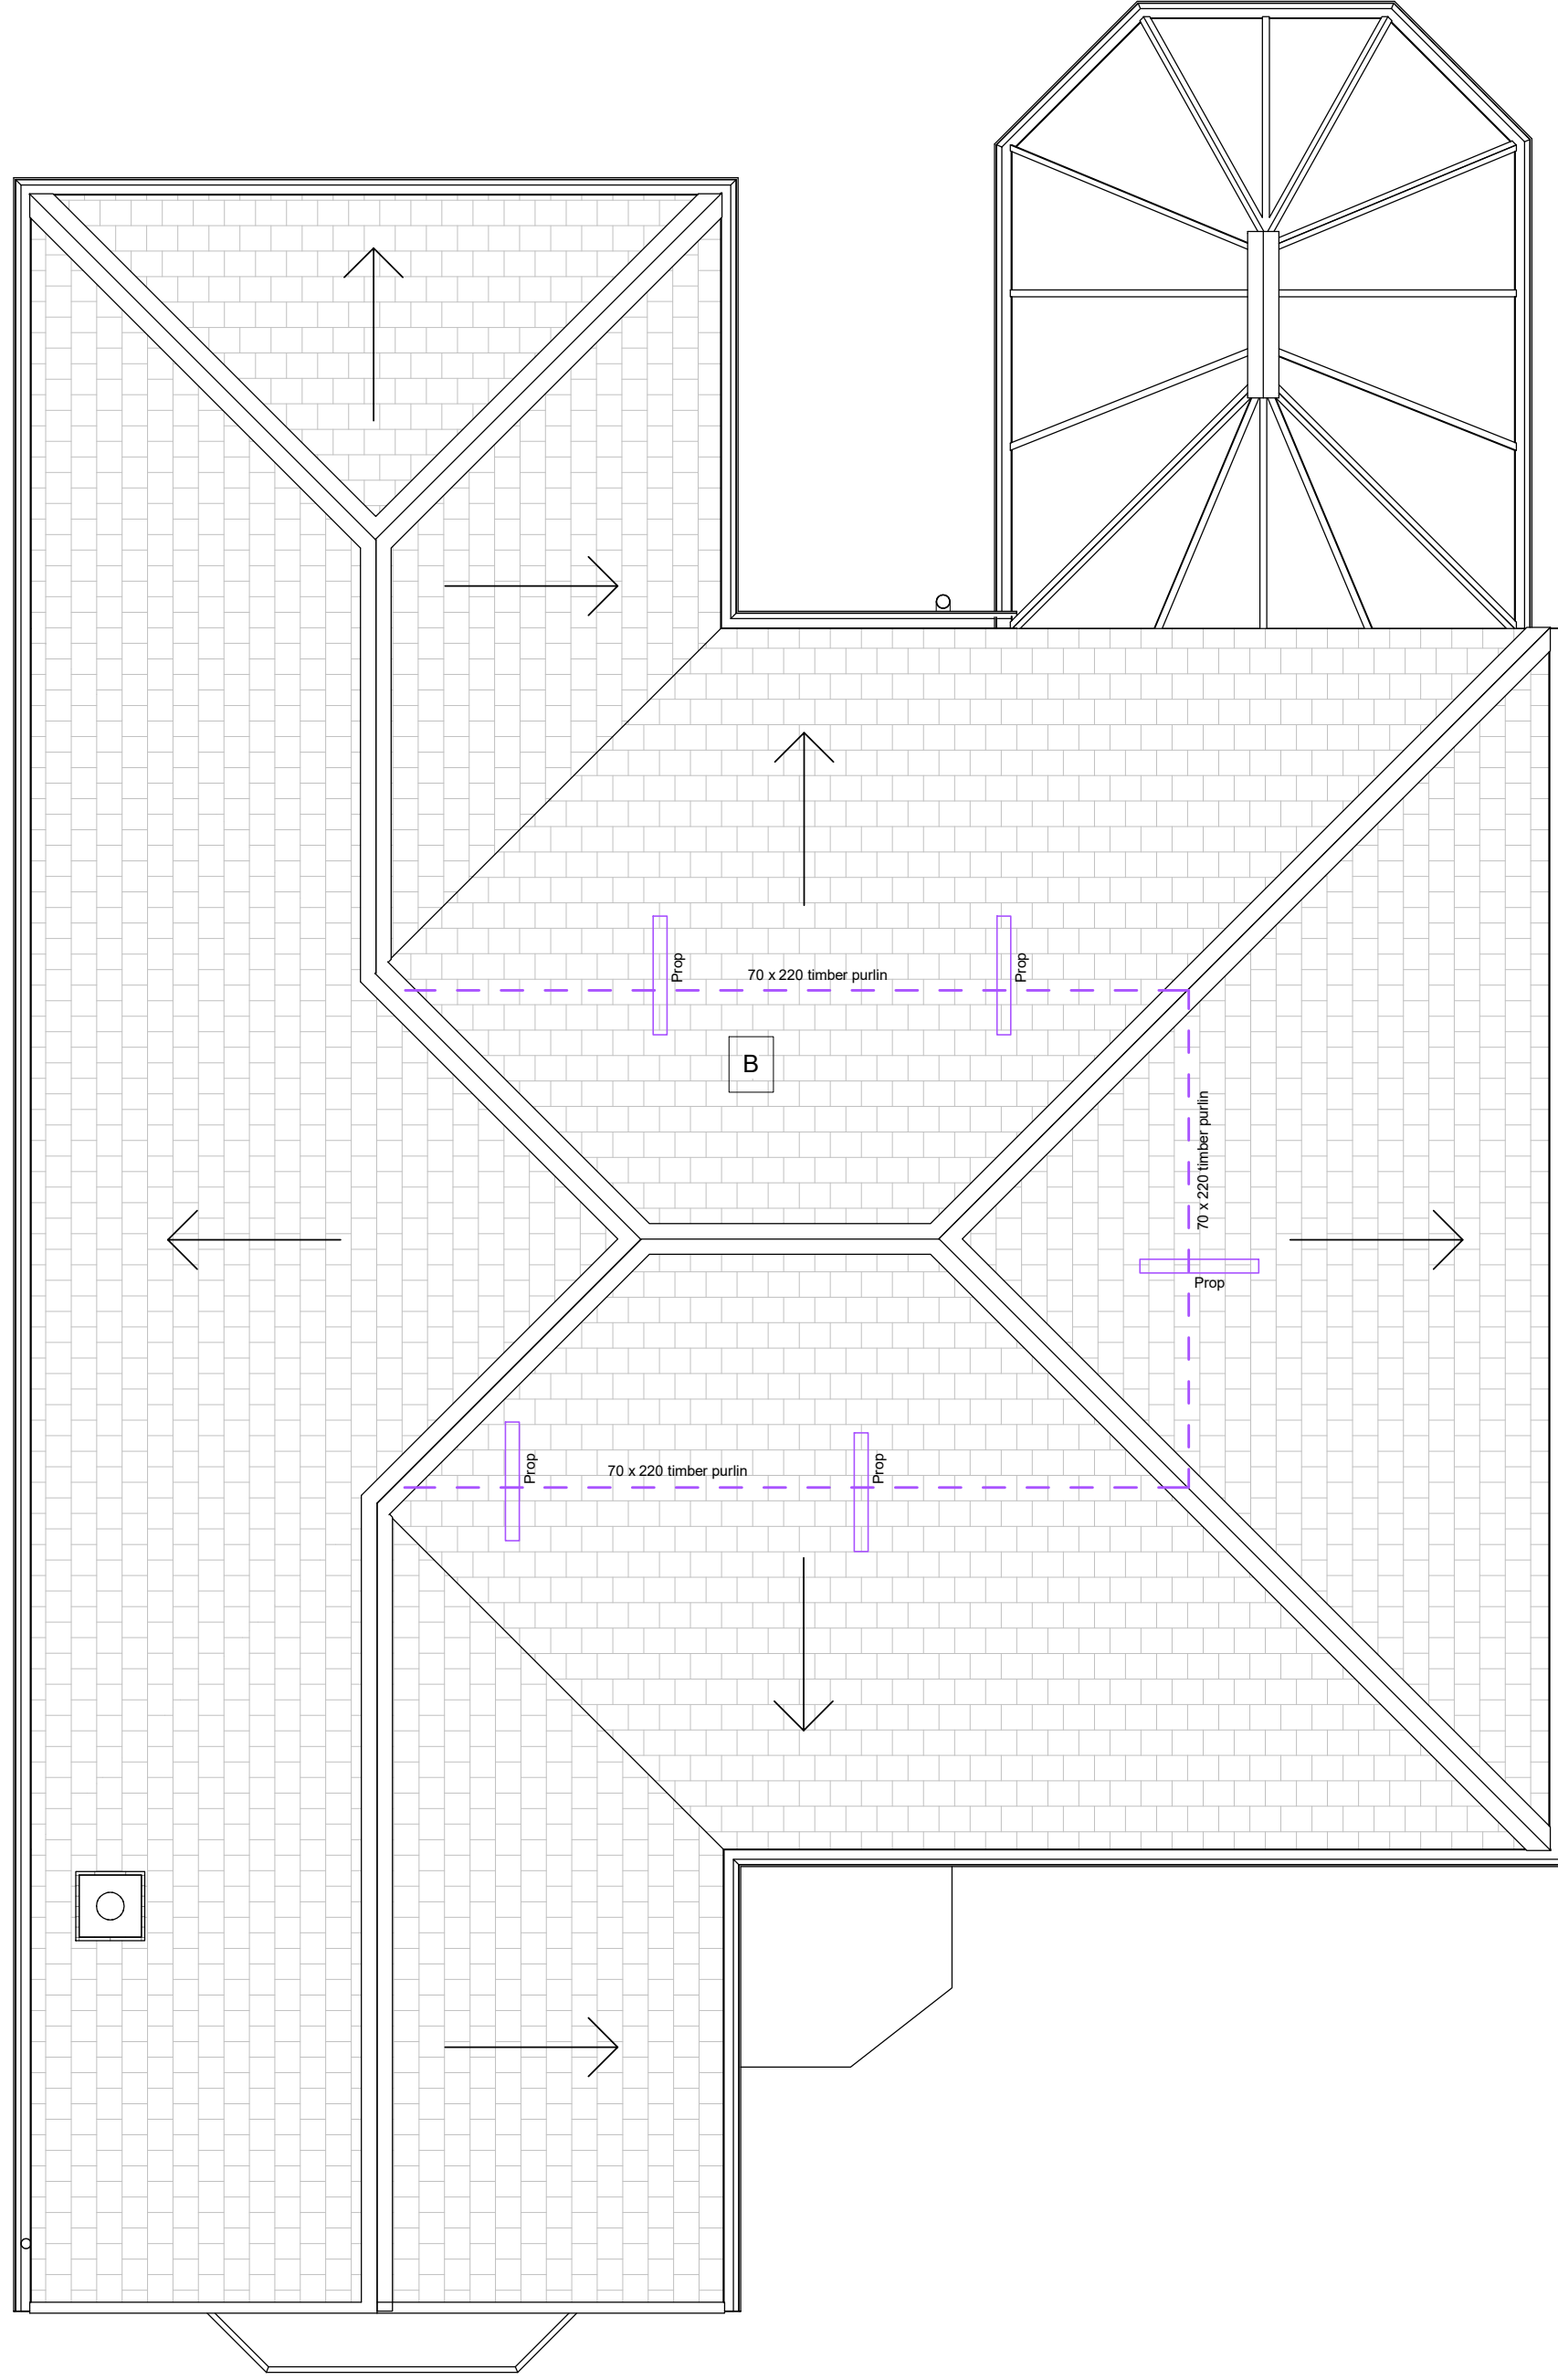

2 Existing Roof Level
1 : 50

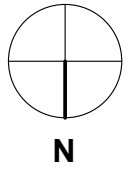

Notes:
This drawing is copyright. Figured dimensions are to be followed in preference to scaled dimensions and particulars are to be taken from the actual work where possible. Any discrepancy must be reported to the architect immediately and before proceeding. If in doubt, ask.

rev	description	date
Revision Schedule		

Rev No:

Drawn by: DW

Project No:

DP2225

Project:

55 Pottery Lane, Whiston,
Prescot, L35 3RG

Drawing Title:

Existing Plans

Drawing No:

DP-2225-PL-02

Date:

08/07/22

Scale:

1 : 50 @A1

Client:


Bennett

Architect:



Draw Plan Ltd - Suite 2, Newton House, Faraday Street,
Birchwood Park, Warrington, WA3 6FW

Telephone: 07384 977700
Email: hello@drawplan.co.uk
Website: www.drawplan.co.uk

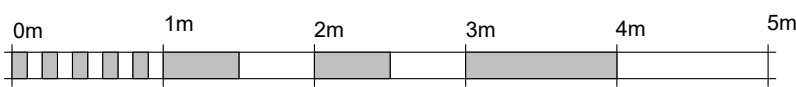

VISUAL SCALE 1:50 @ A1