




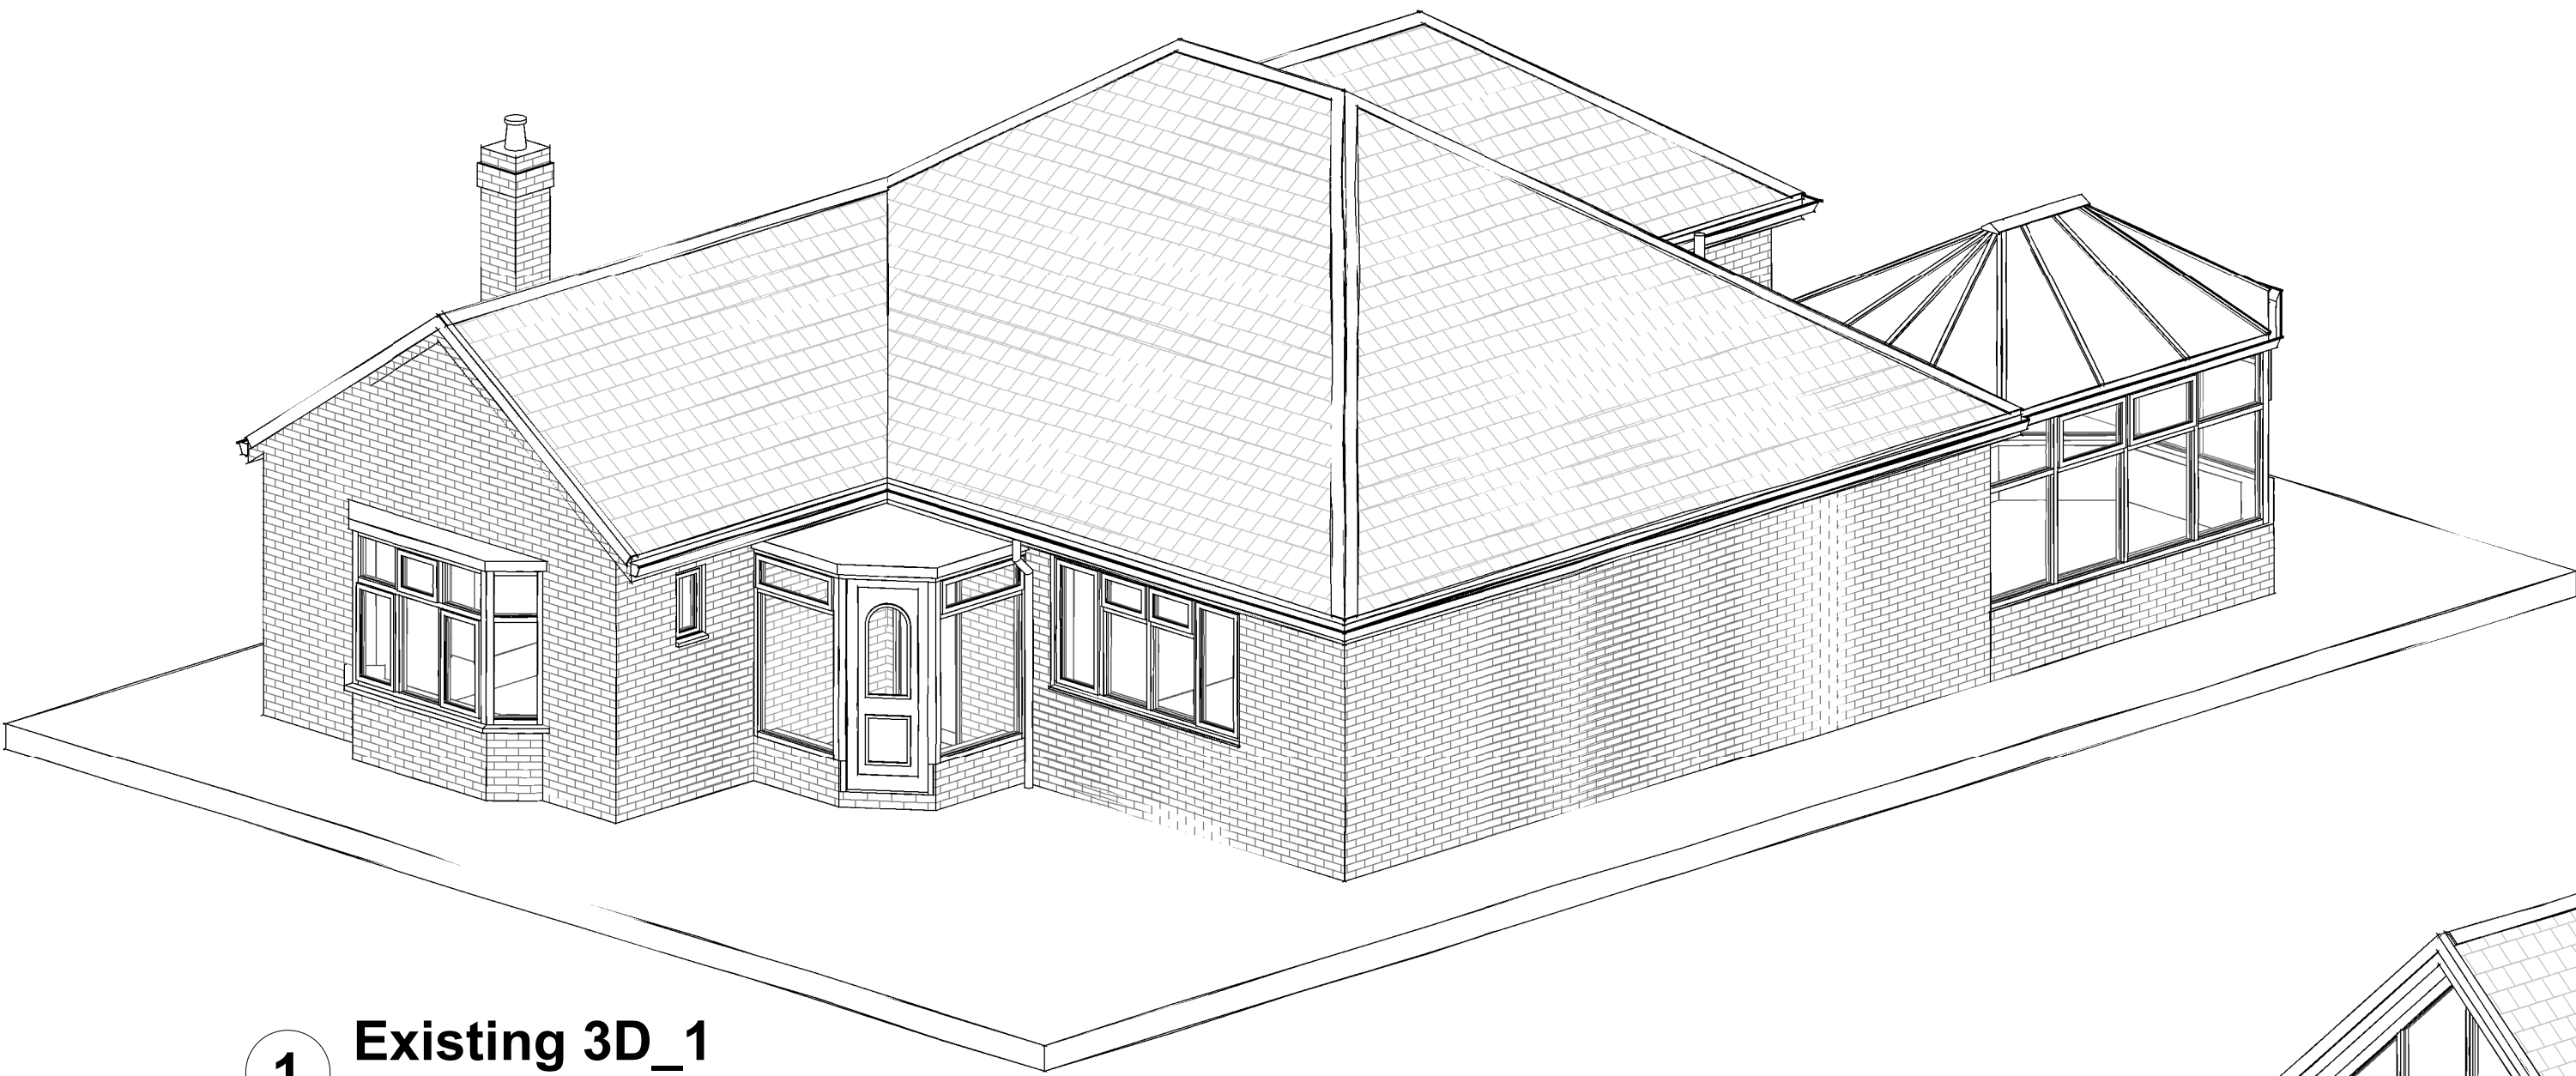


1 Existing 3D_1

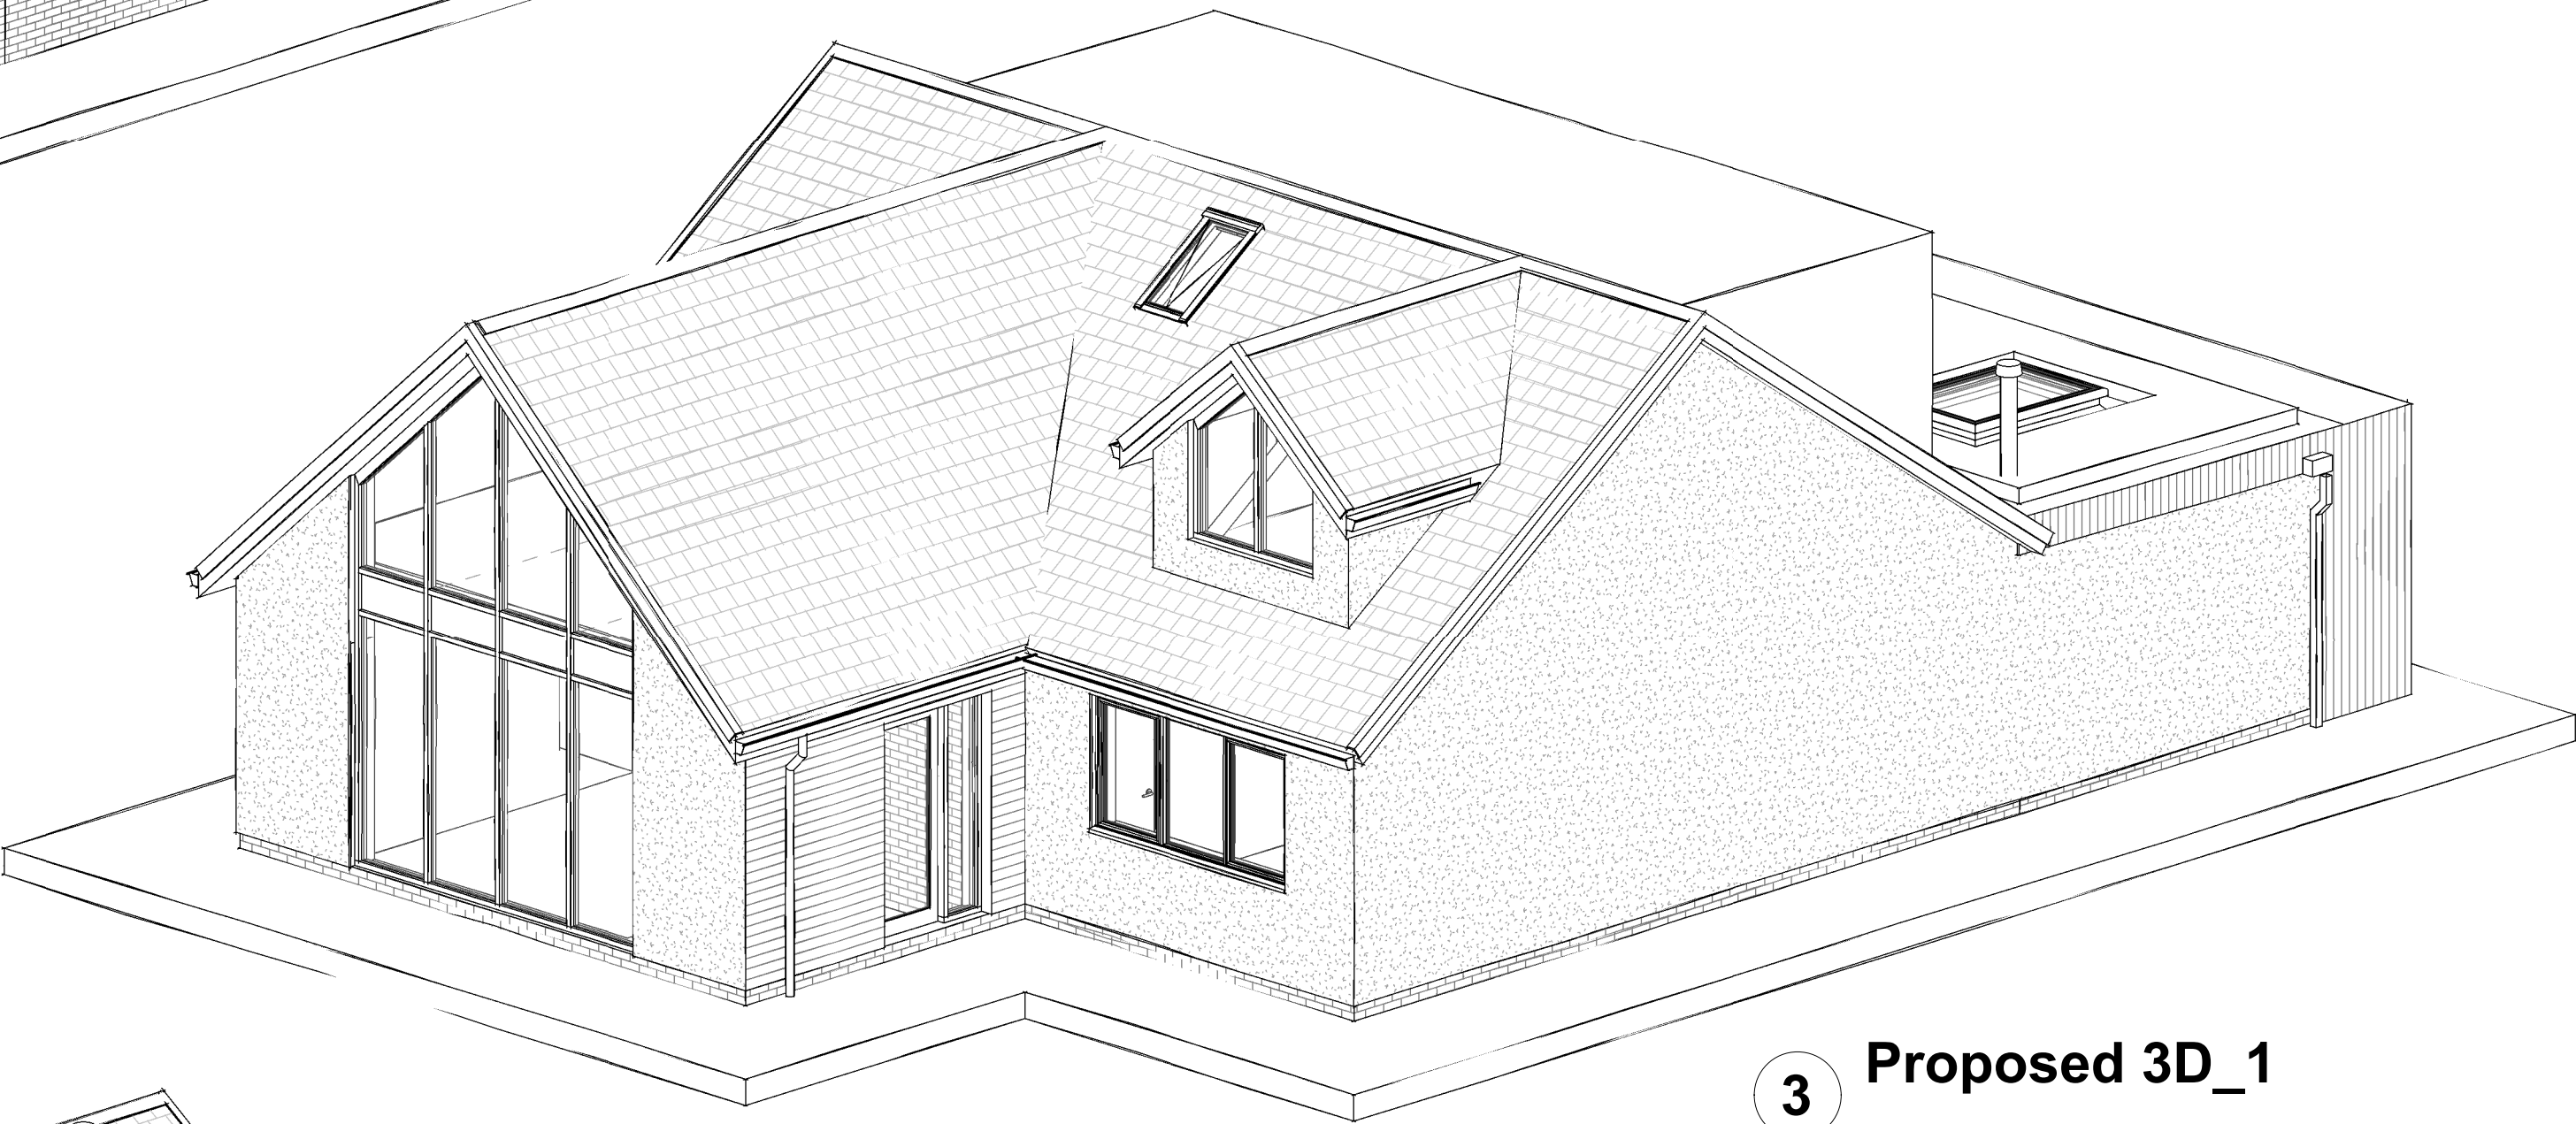

3 Proposed 3D_1

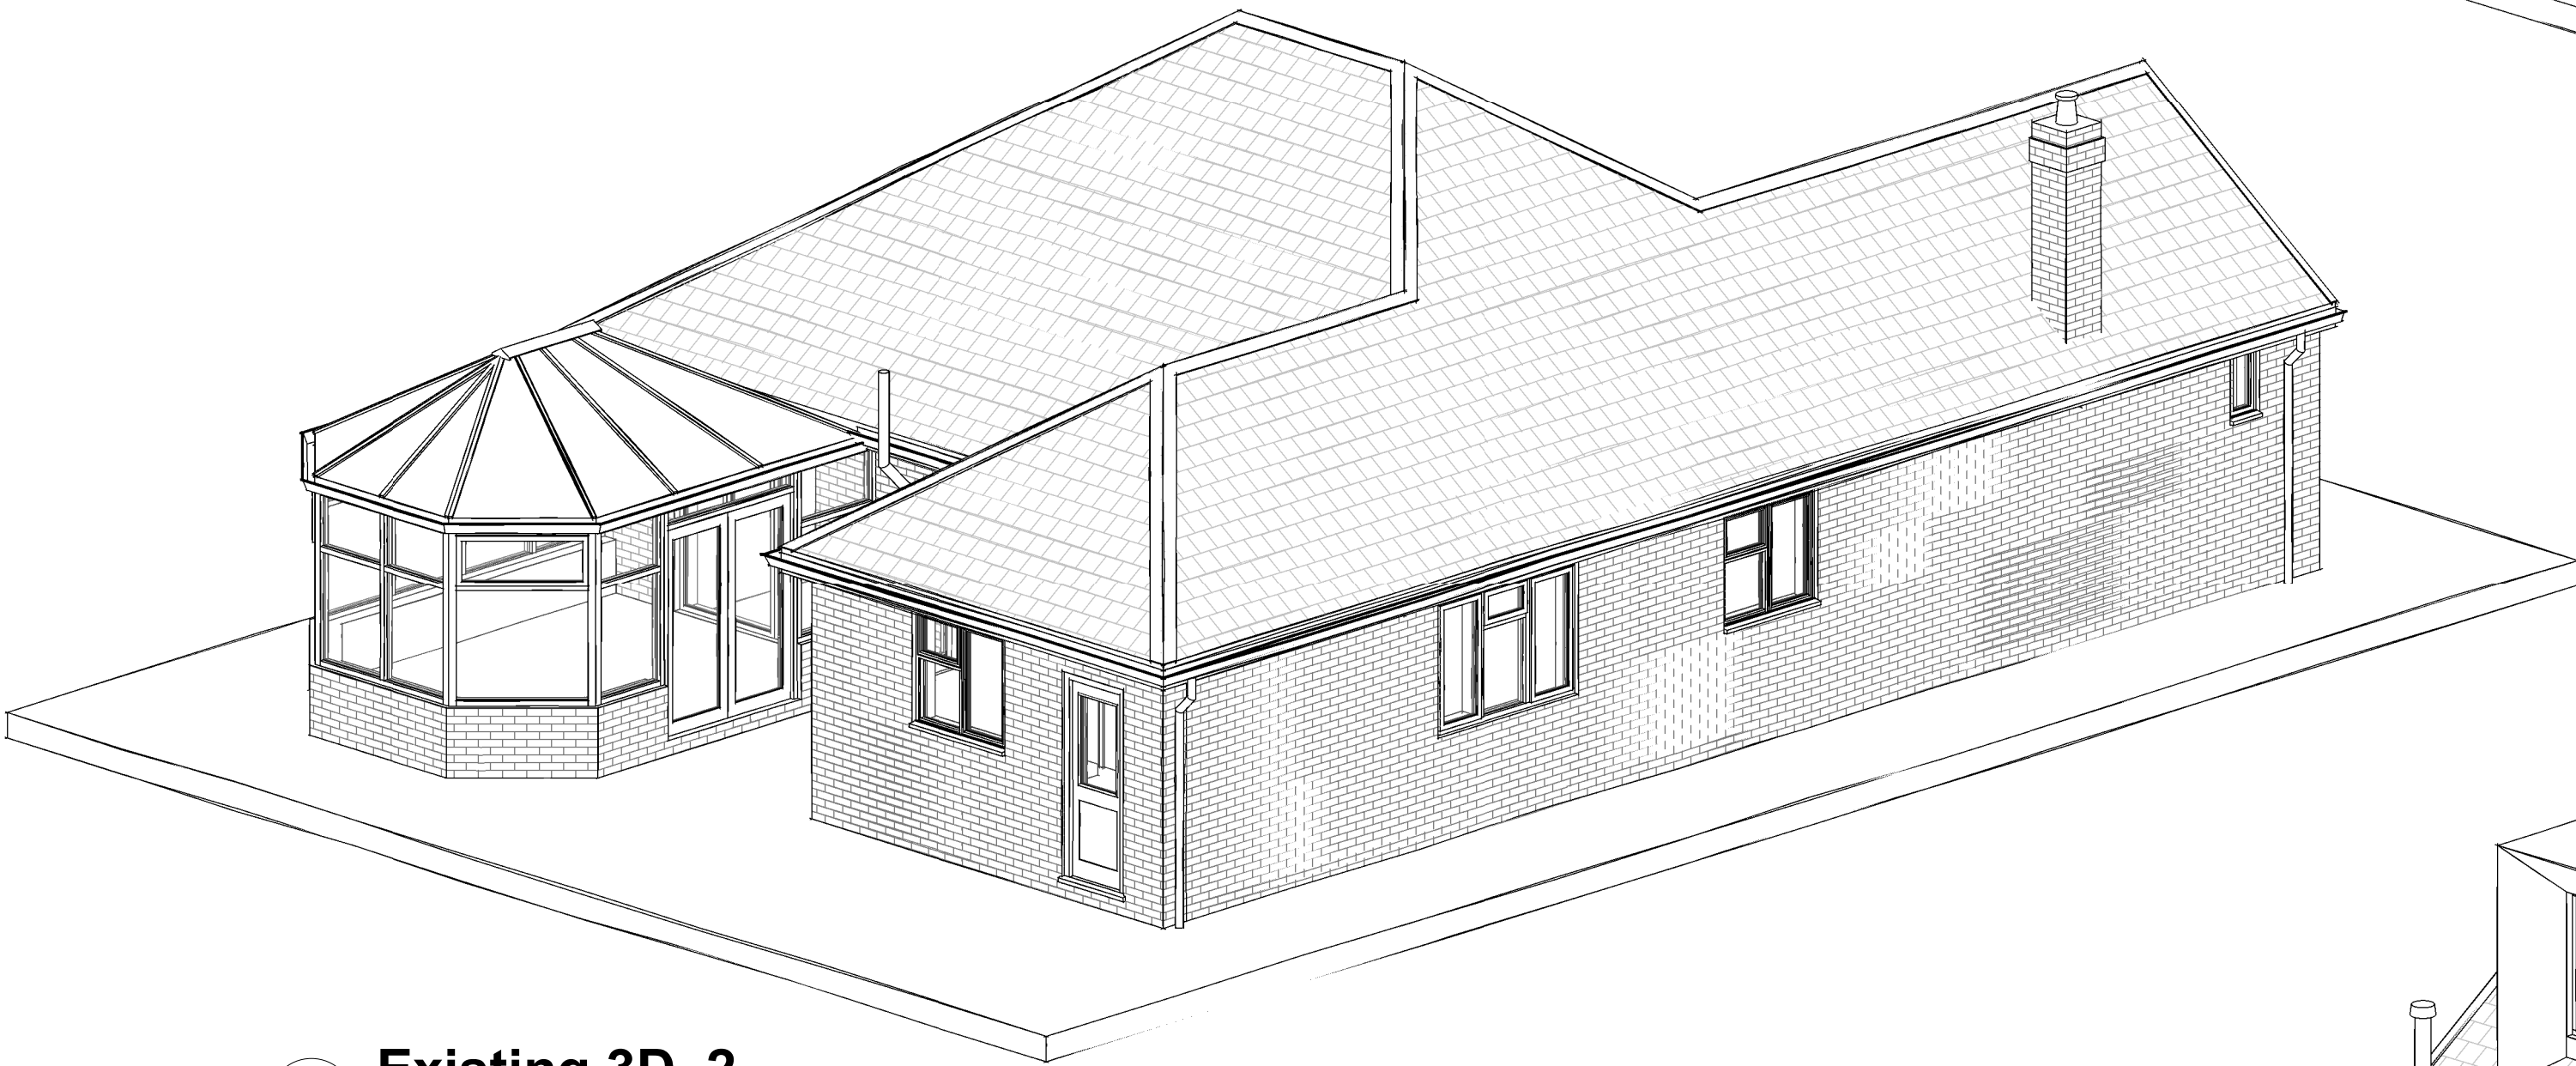

2 Existing 3D_2

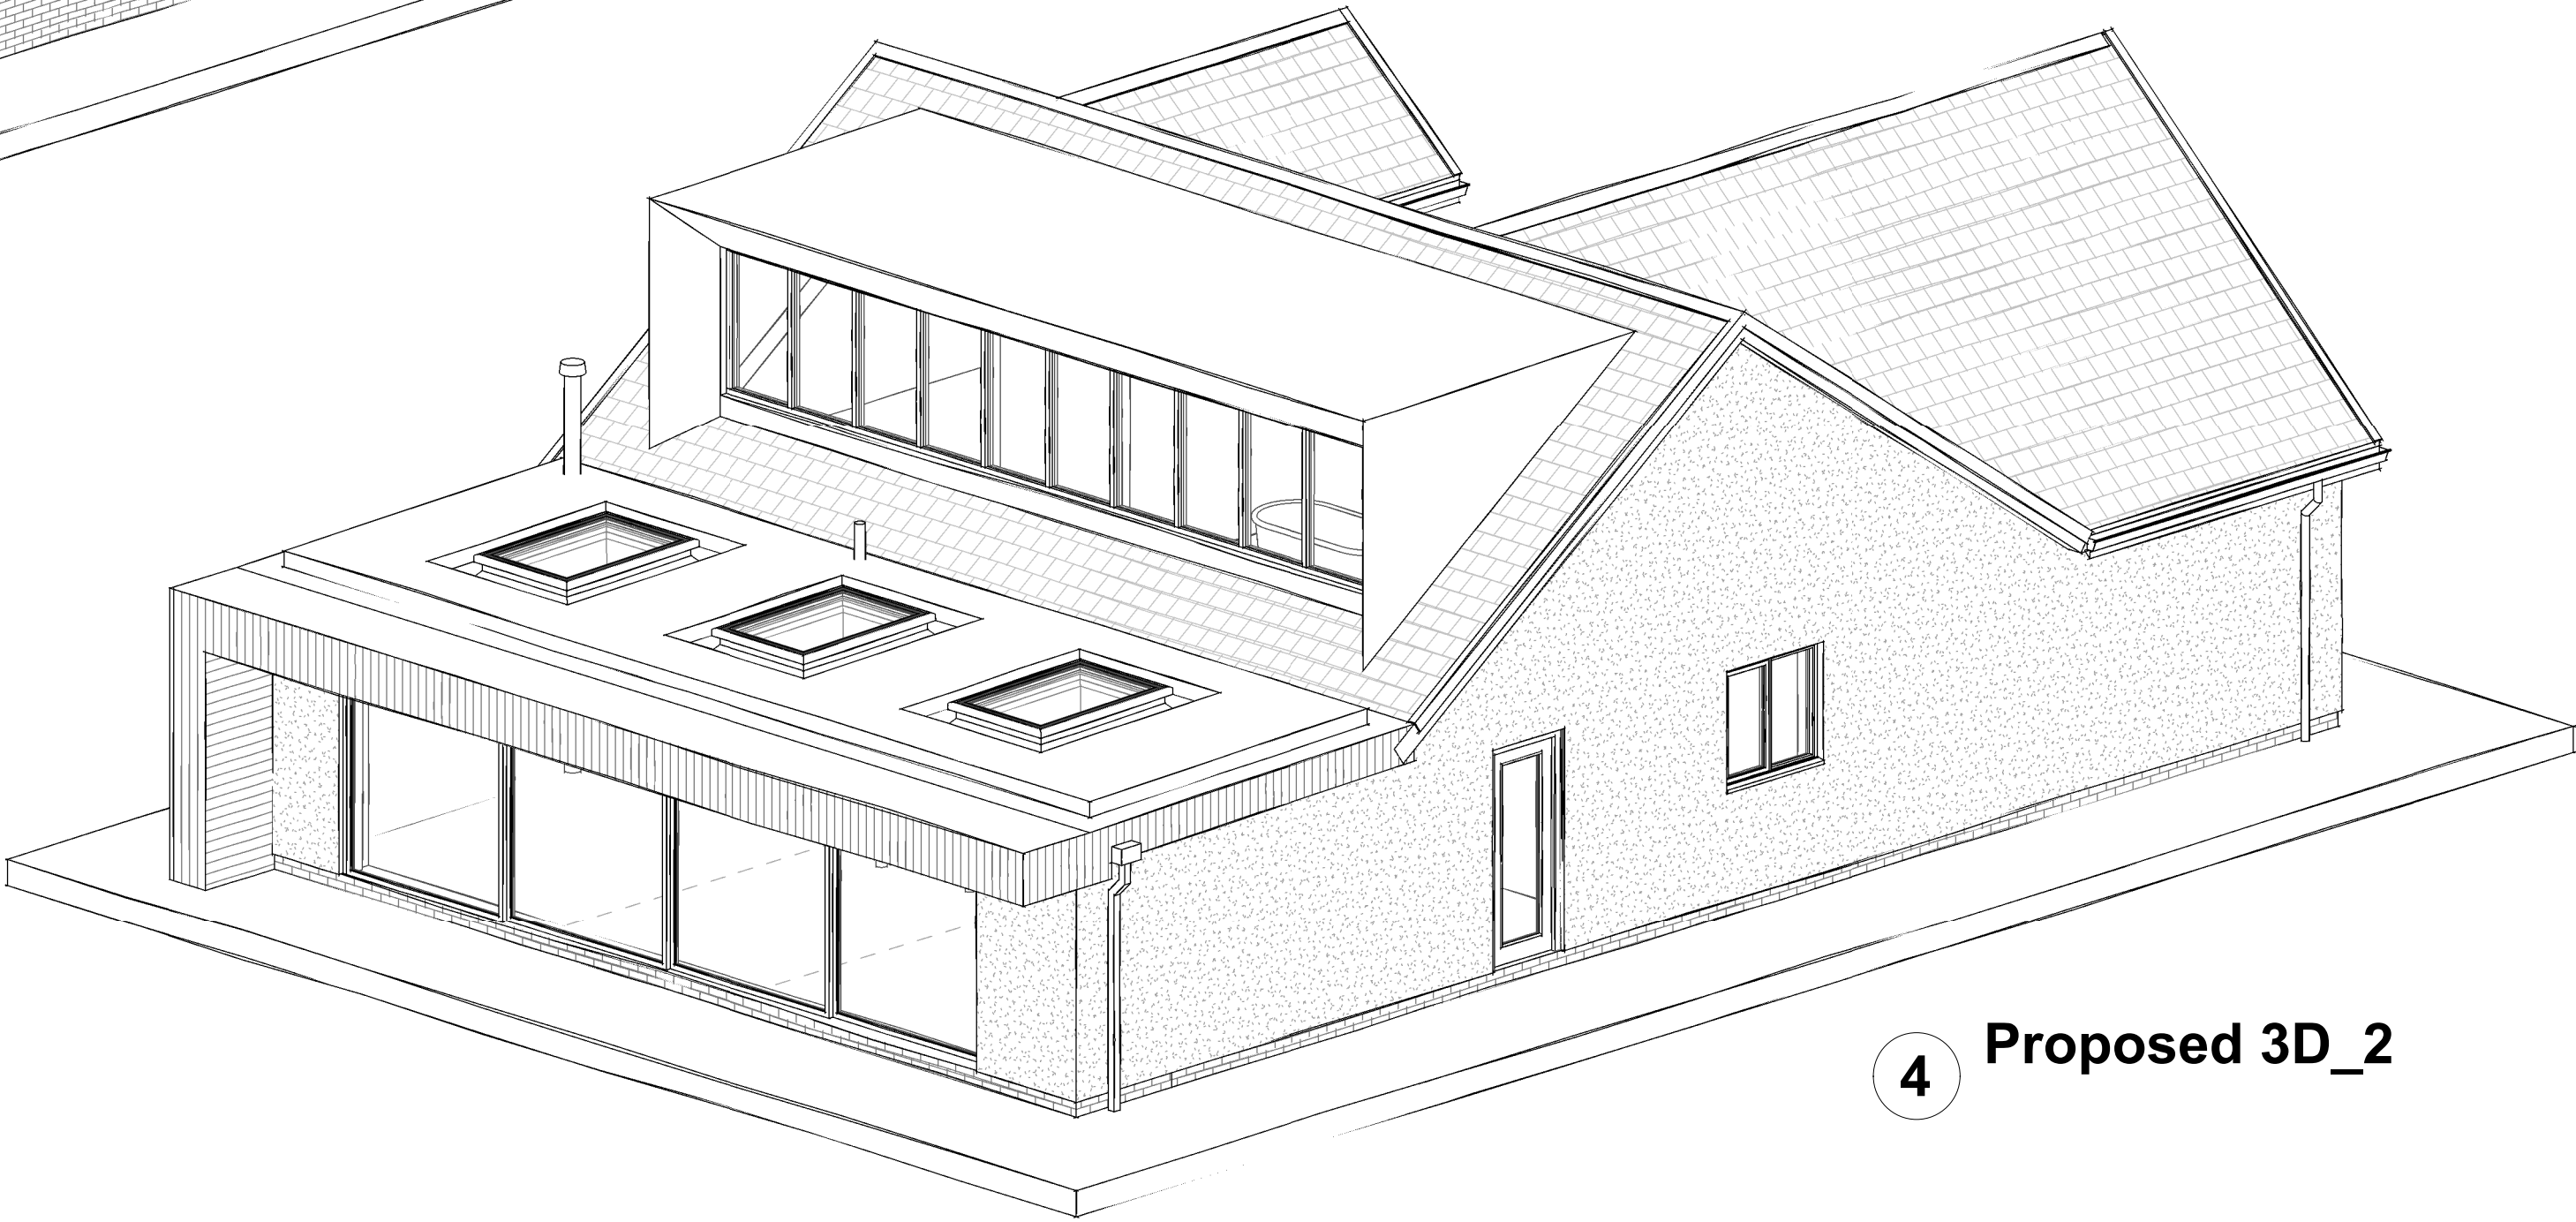

4 Proposed 3D_2

Notes:
This drawing is copyright. Figured dimensions are to be followed in preference to scaled dimensions and particulars are to be taken from the actual work where possible. Any discrepancy must be reported to the architect immediately and before proceeding. If in doubt, ask.

D	Domer design updated	08.09.22
C	Updated following Client comments	31.08.22
B	Updated following Client comments	12.08.22
A	Updated following Client review	10.08.22
rev	description	date

Revision Schedule

Rev No: D

Drawn by: DW

Project No:
DP2225

Project:
55 Pottery Lane, Whiston,
Prescot, L35 3RG

Drawing Title:
3D Images

Drawing No:
DP-2225-PL-06

Date:	Scale:
08/09/22	@A1

Client:

Bennett

Architect:
 DRAW PLAN®

Draw Plan Ltd - Suite 2, Newton House, Faraday Street,
Birchwood Park, Warrington, WA3 6FW
Telephone: 07384 977700
Email: hello@drawplan.co.uk
Website: www.drawplan.co.uk