

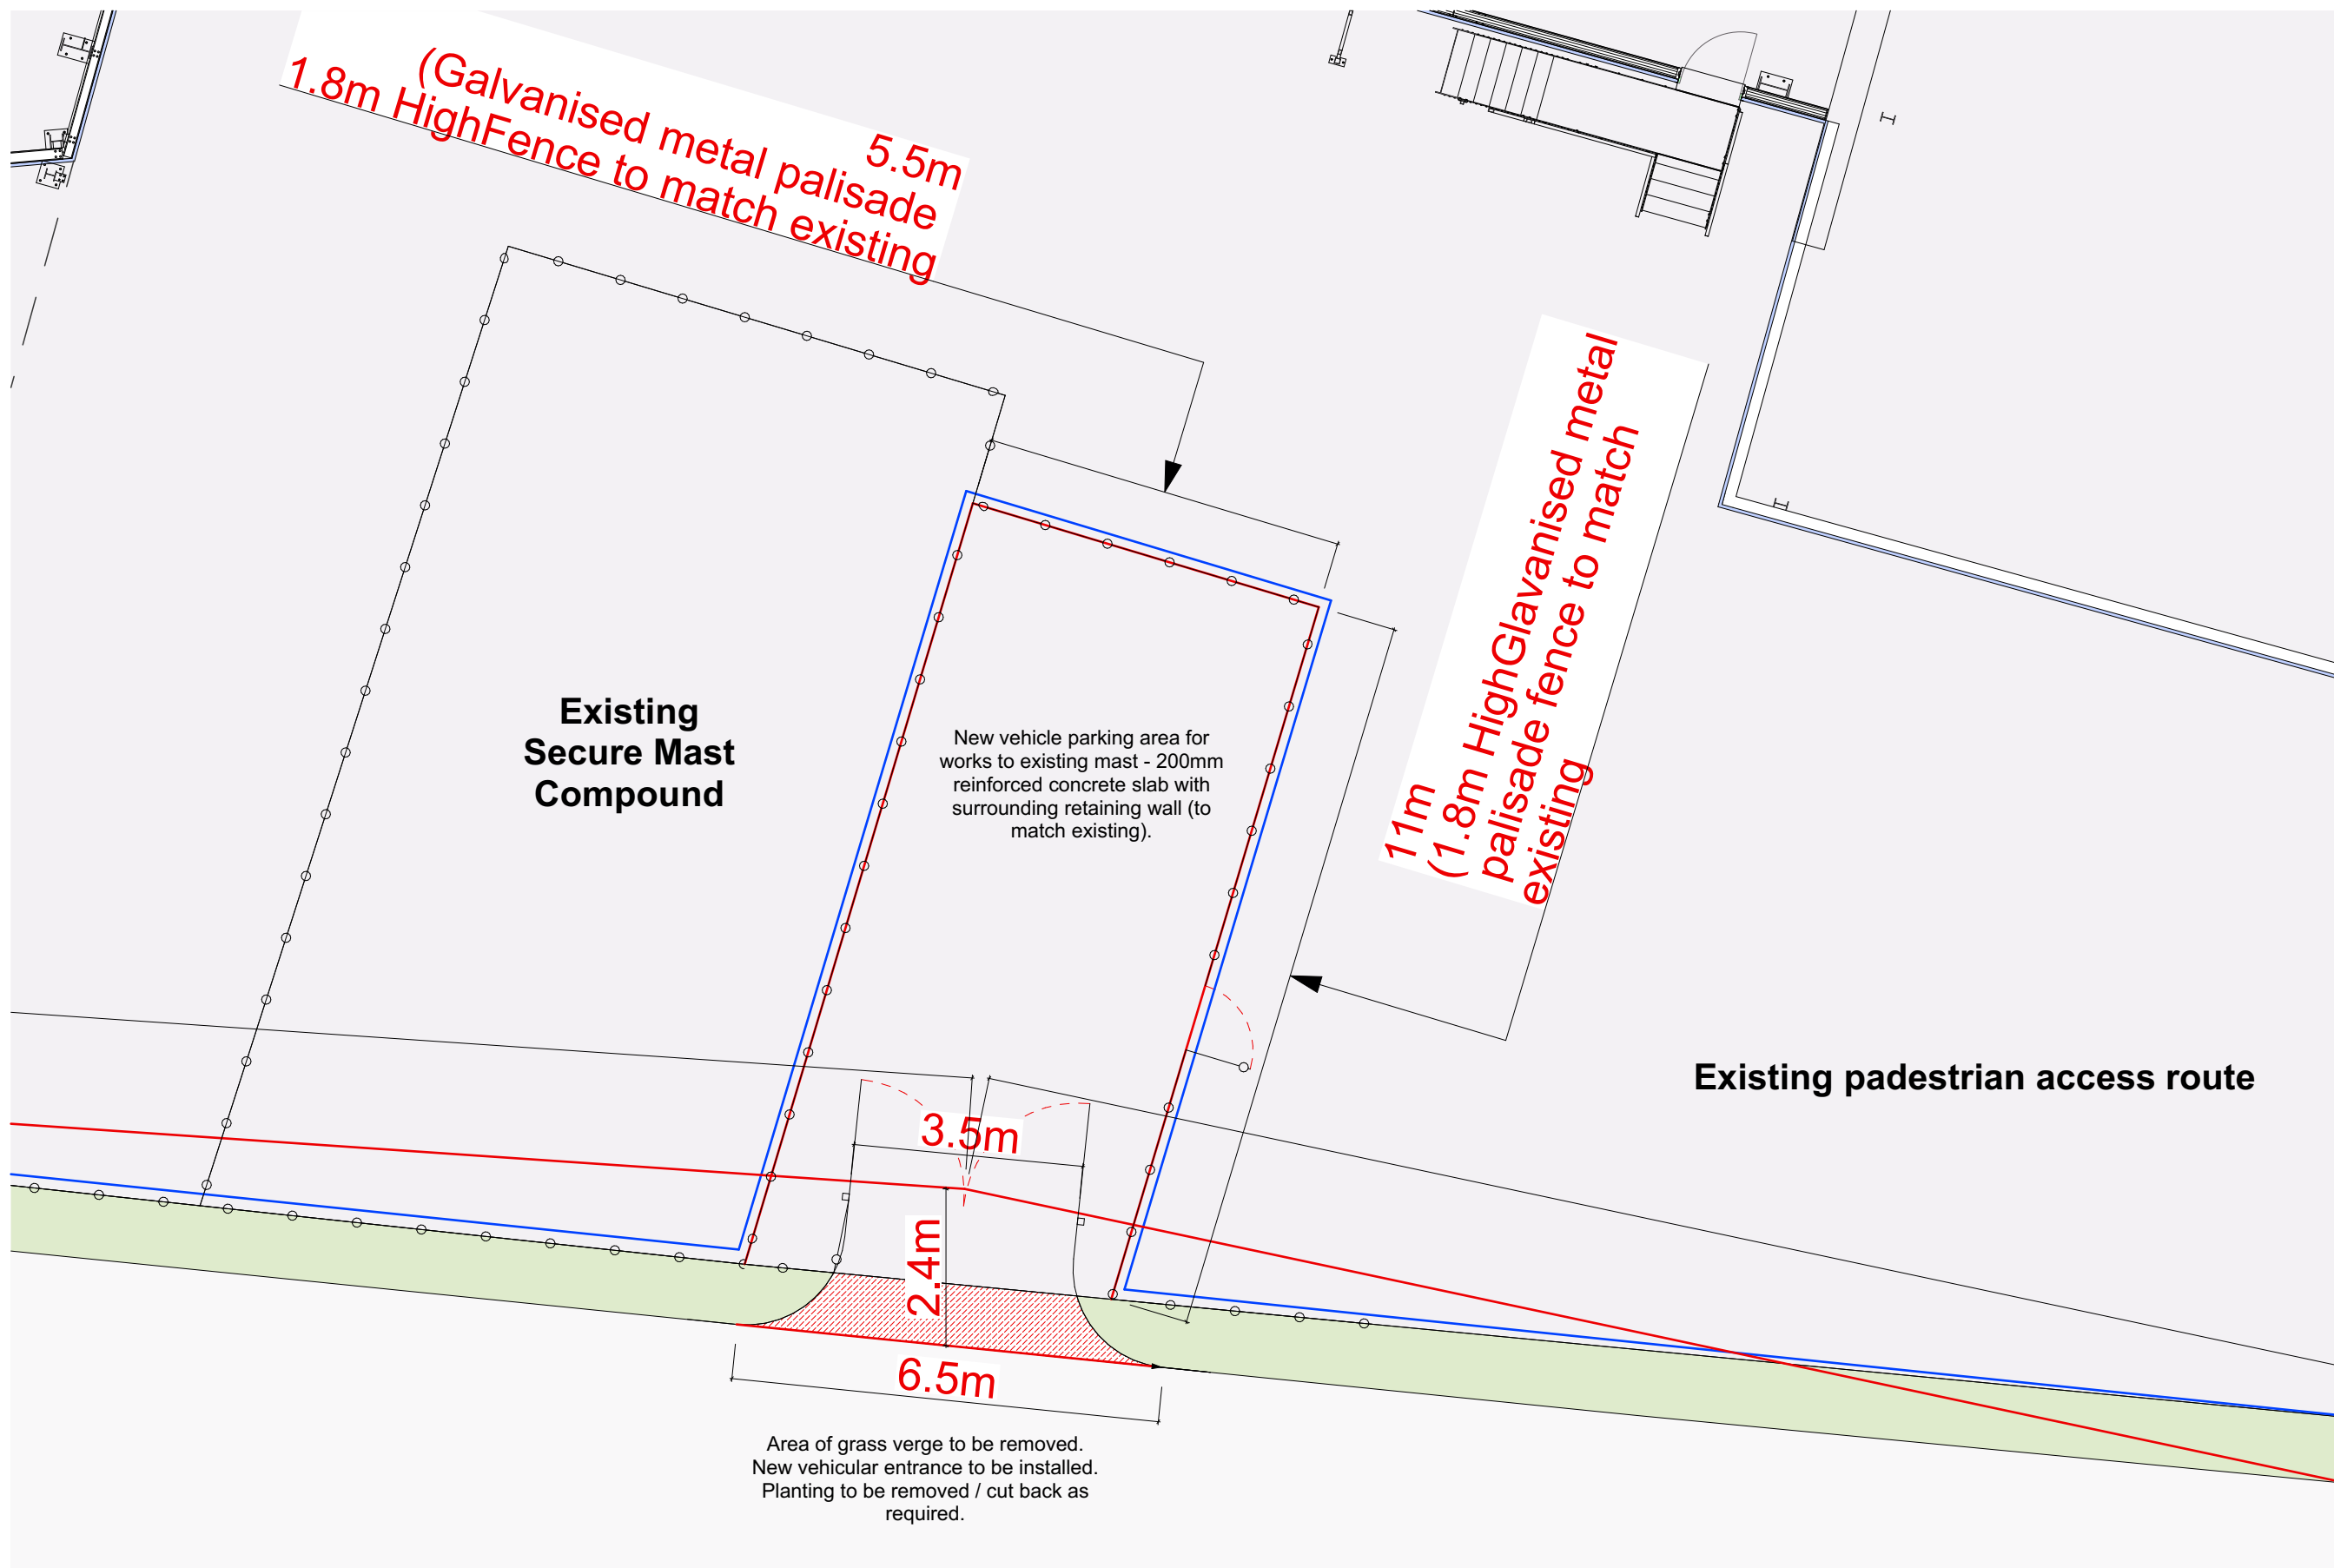


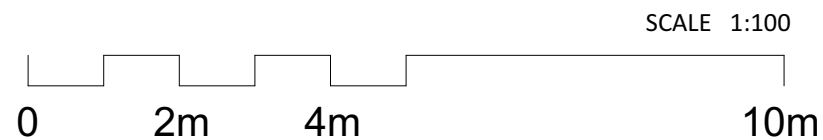

N

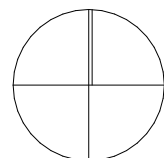

LBC Design Architectural Services 15 School Lane Skelmersdale Lancashire WN88EH m: 07734 387384 e: lukecowing911@gmail.com		Job Information	Name Proposed Vehicle Access Peter Gilding & Co Ltd, Caddick Road, Knowsley.	Drawing Information	Compound Plan			
			Number 2024-1089		Number G01	Revision -	Date 01/25	Scale@A3 1:100