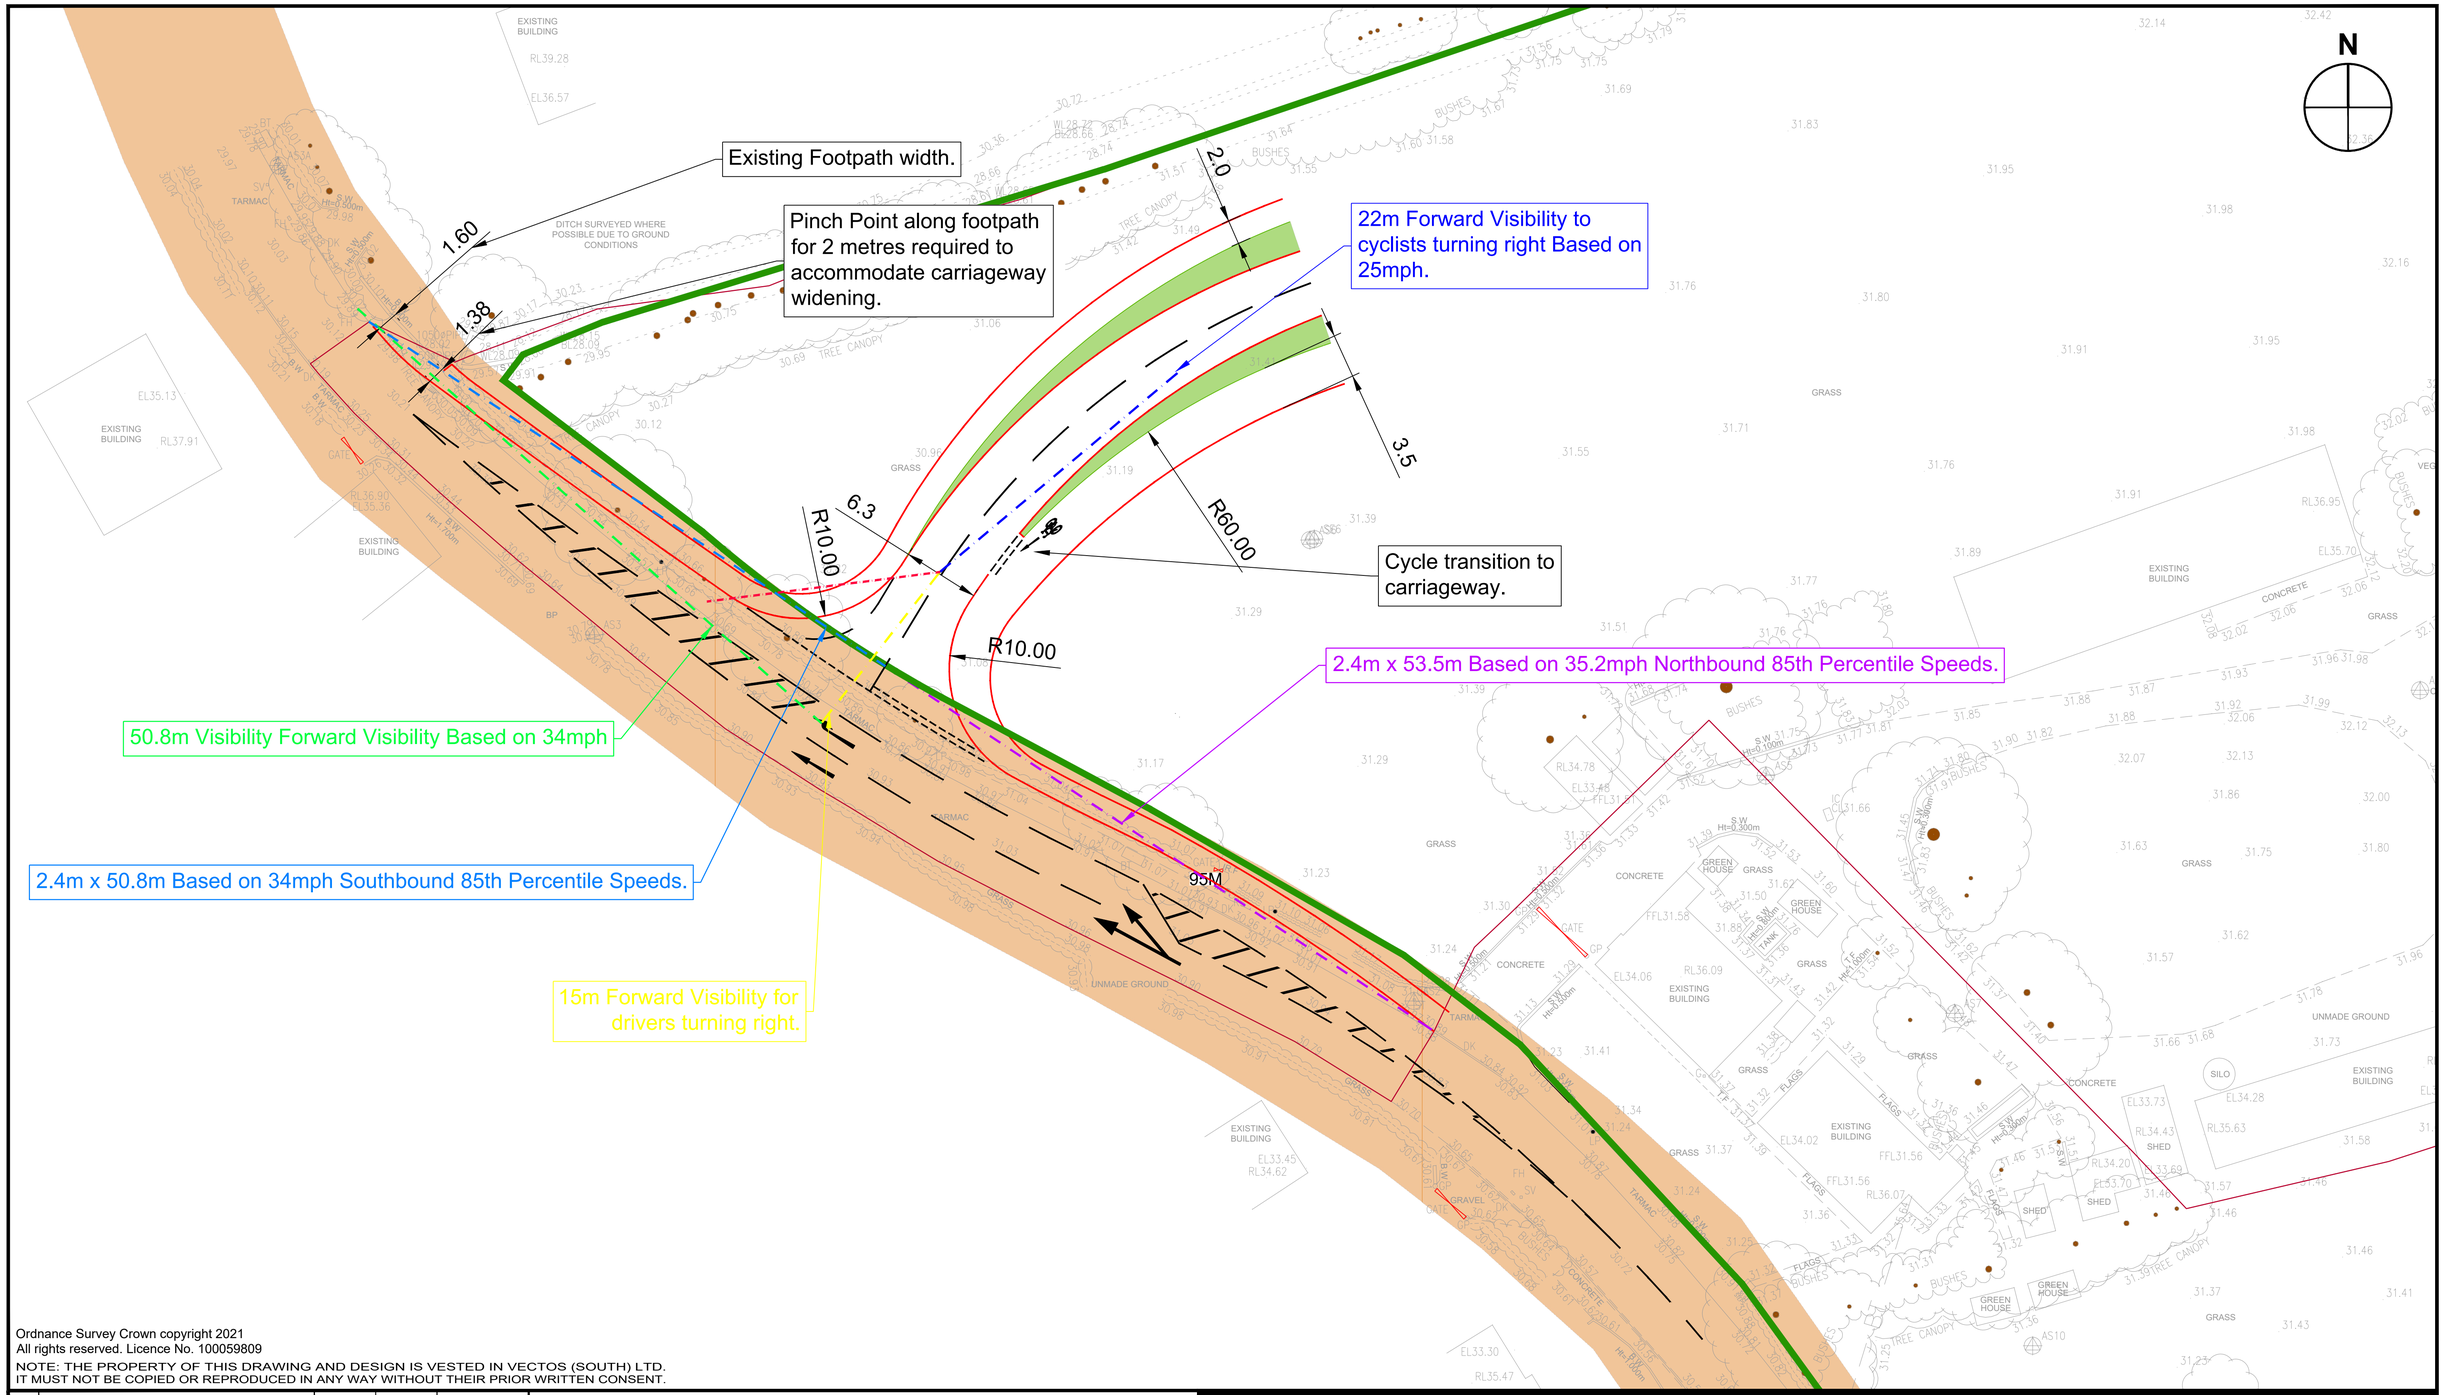


Ordnance Survey Crown copyright 2021
All rights reserved. Licence No. 100059809
NOTE: THE PROPERTY OF THIS DRAWING AND DESIGN IS VESTED IN VECTOS (SOUTH) LTD.
IT MUST NOT BE COPIED OR REPRODUCED IN ANY WAY WITHOUT THEIR PRIOR WRITTEN CONSENT.

REV.	DETAILS	DRAWN	CHECKED	DATE
A	Ghost Island relocated North.	KR	MR	14.07.22
B	Proposed Access Amended.	KR	MR	14.10.22
C	Red Line Boundary Amended	KR	MR	02.11.22
D	Knowsley Ward Boundary Added	KR	MR	11.11.22
E	Cycle transition added to access	KR	MR	16.11.22
F	Cyclist Forward Visibility Added	RJ	SB	30.11.22

INFORMATION ONLY

Notes:

1. This is not a construction drawing and is intended for illustrative purposes only.
2. White lining is indicative only.

Legend:

- Land Ownership Boundary
- Adopted Highway Boundary
- Knowsley Ward Boundary - Indicative

Chapel Lane, Halton

Proposed Ghost Island Arrangement

DRAWN:	CHECKED:	DATE:	SCALES:
KR	EH	11.05.22	1:500 at A3

Taylor Wimpey

vectos. | PART OF SLR
Ground Floor, Helmont House, Churchill Way, Cardiff CF10 2HE
t: 02920 720 860 e: vectos@vectos.co.uk

DRAWING NUMBER: 216175_PD03

REVISION: F