
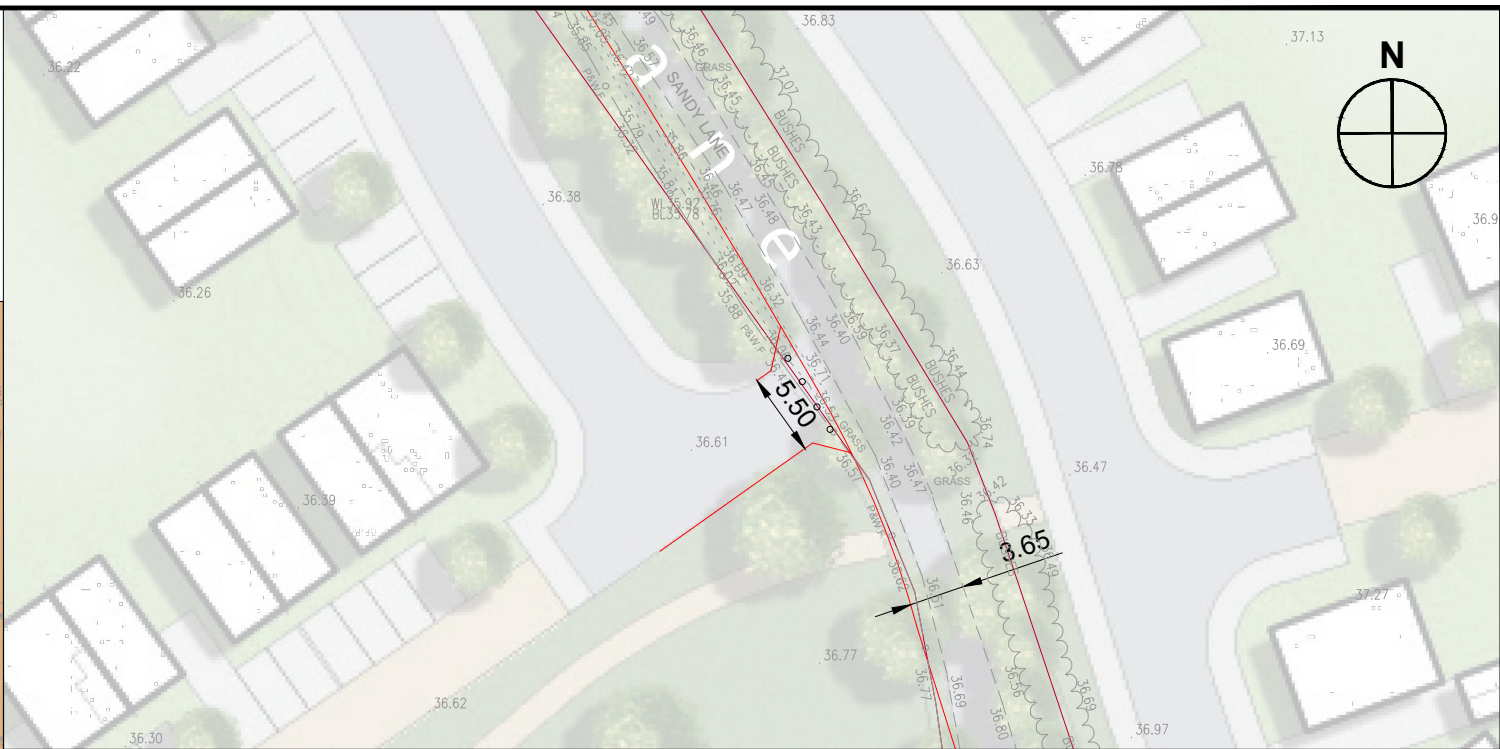


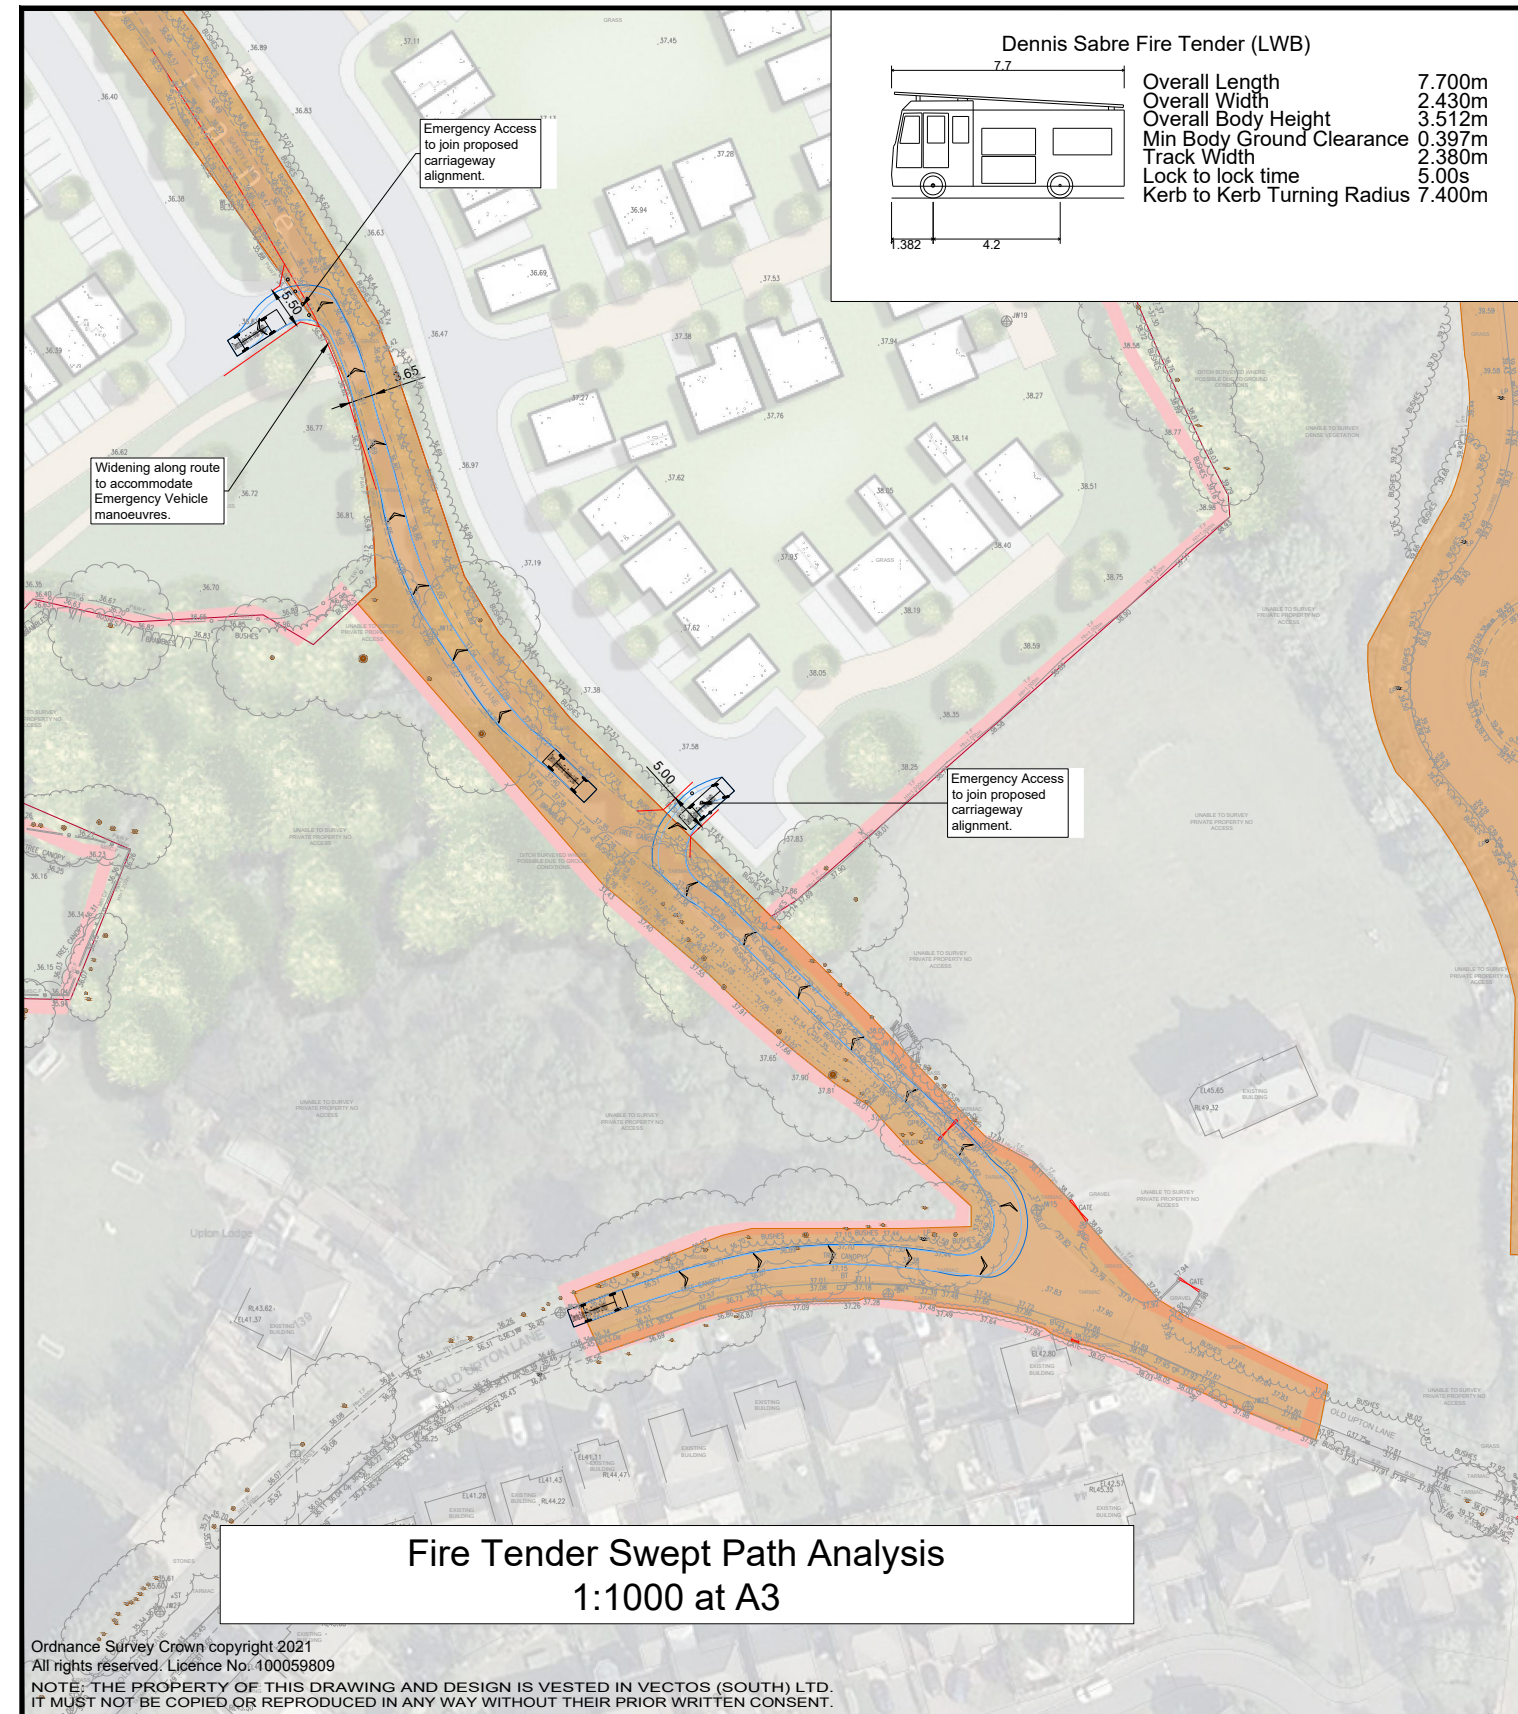

REV.	DETAILS	DRAWN	CHECKED	DATE
A	Illustrative Masterplan added.	KR	SB	22.05.23

Notes:

1. This is not a construction drawing and is intended for illustrative purposes only.
2. White lining is indicative only.

Legend:

- Land Ownership Boundary
- Adopted Highway Data

Chapel Lane, Halton

Proposed Emergency Access

DRAWN: KR

CHECKED: MR

DATE: 09.09.22

SCALES: As Shown at A3

Taylor Wimpey

vectos. | PART OF **SLR**

Ground Floor, Helmont House, Churchill Way, Cardiff CF10 2HE
t: 02920 720 860 e: vectos@vectos.co.uk

DRAWING NUMBER: 216175_PD07

REVISION: A