
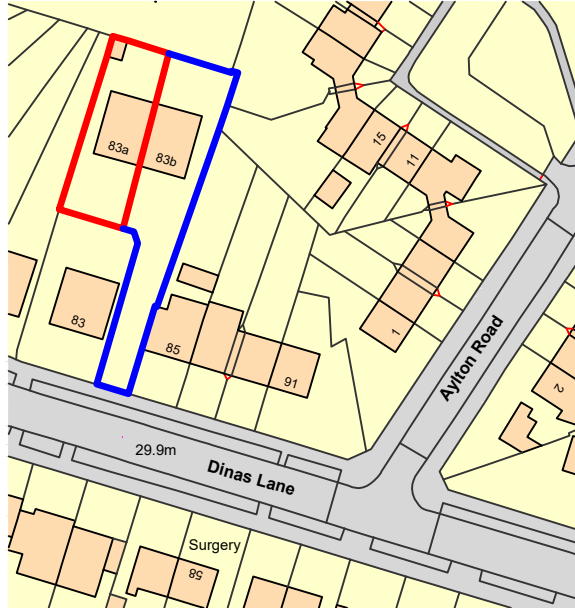


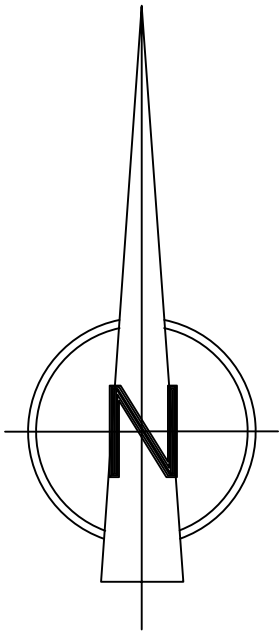

Ordnance Survey, (c) Crown Copyright 2025. All rights reserved.
Licence number 100022432

Location Plan

1:1250 @ A4

	
Client: Red Hazel Developments	
Job Title: 83A Dinas Lane	
Drawing Title: Location Plan	
Draft / initial / schematic plan	
Planning	
Building Regulations	
Structural	
Construction	
As Built	
Scale: 1:1250 @ A4	
Date: July 2025 Drawn By: WJJ	
Drawing No: 3723-18	Rev: B