


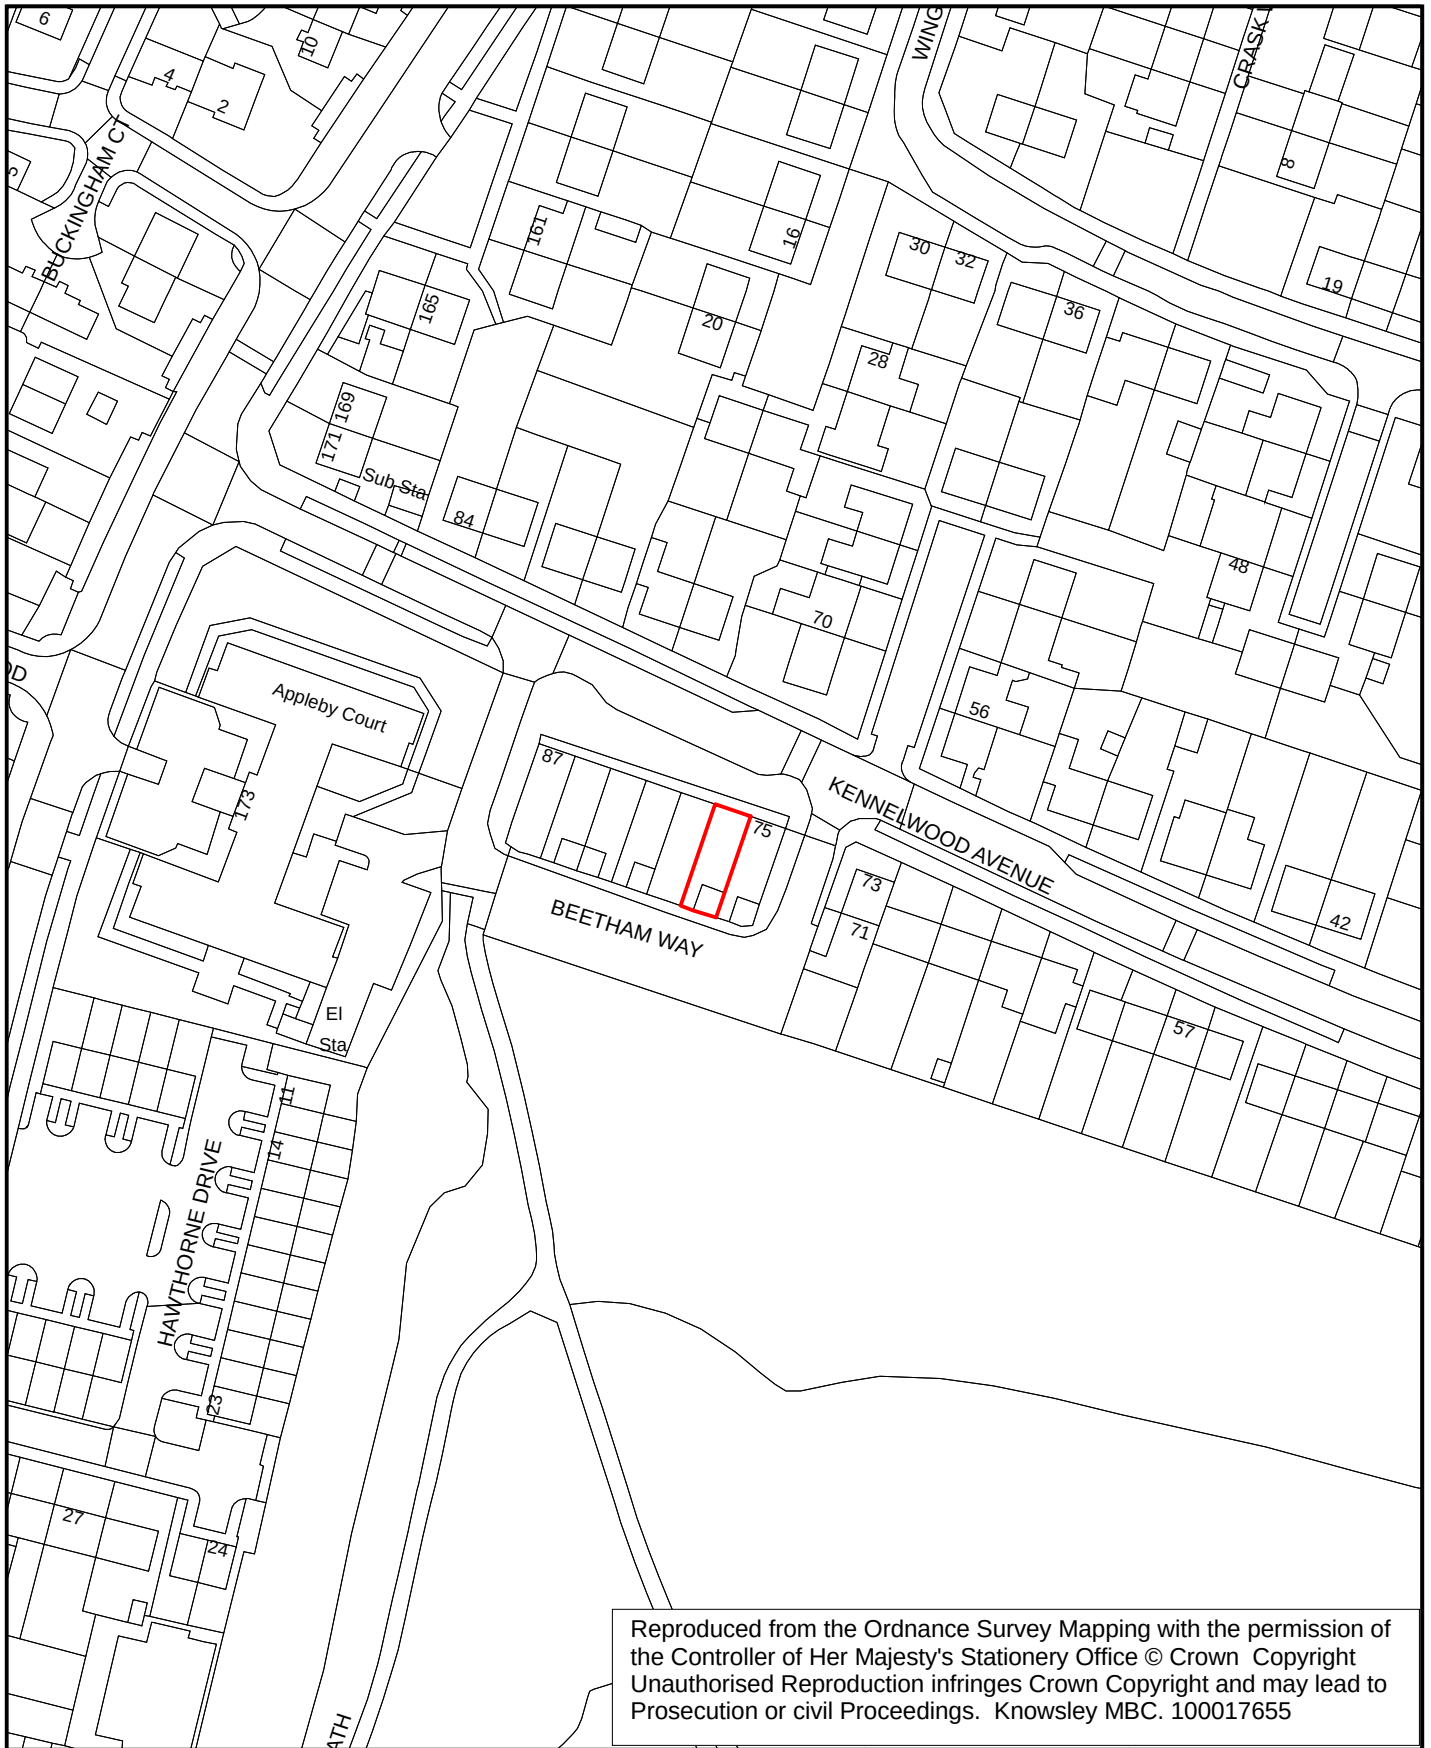

Reproduced from the Ordnance Survey Mapping with the permission of the Controller of Her Majesty's Stationery Office © Crown Copyright
Unauthorised Reproduction infringes Crown Copyright and may lead to Prosecution or civil Proceedings. Knowsley MBC. 100017655

**77 KENNELWOOD AVENUE
KIRKBY**

Drawn	SH
Date	28/02/2023
Scale	1:1250

Drawing No.
AS/065/2023
Other No.
NONE



METROPOLITAN
Borough of Knowsley

Assets Service

Municipal Building,
Archway Road,
Huyton, L36 9UX

