
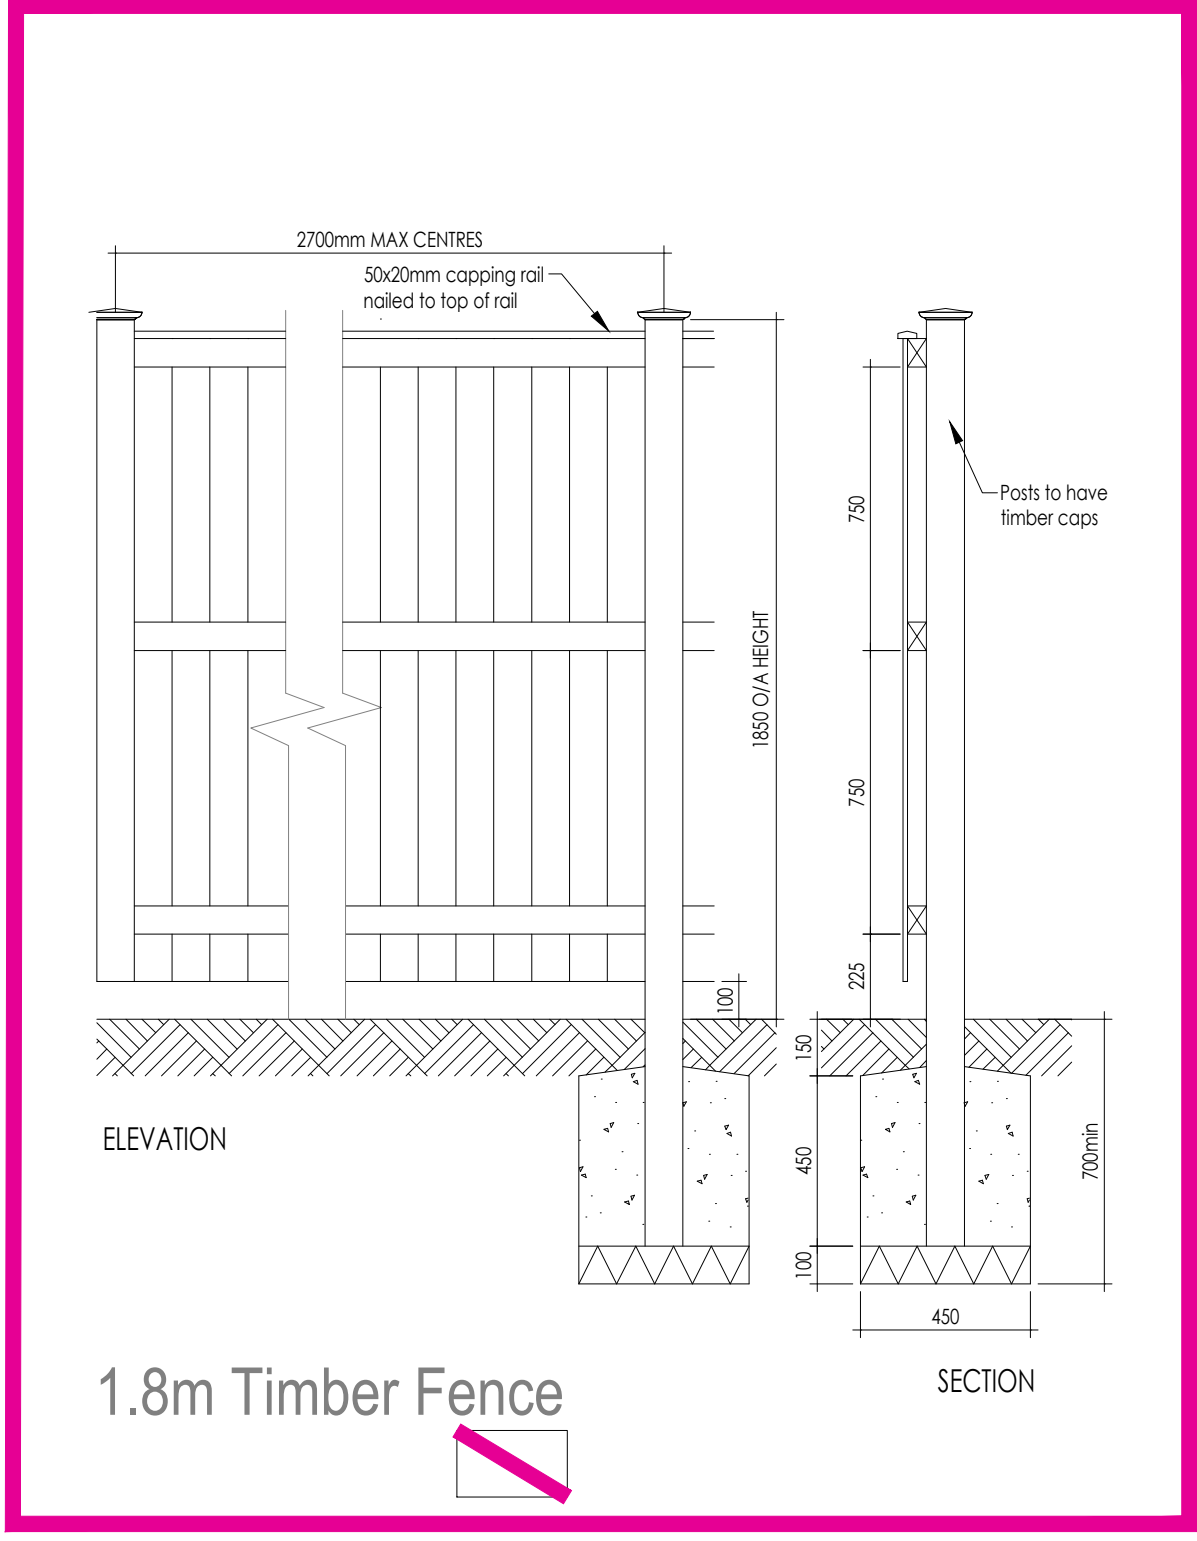
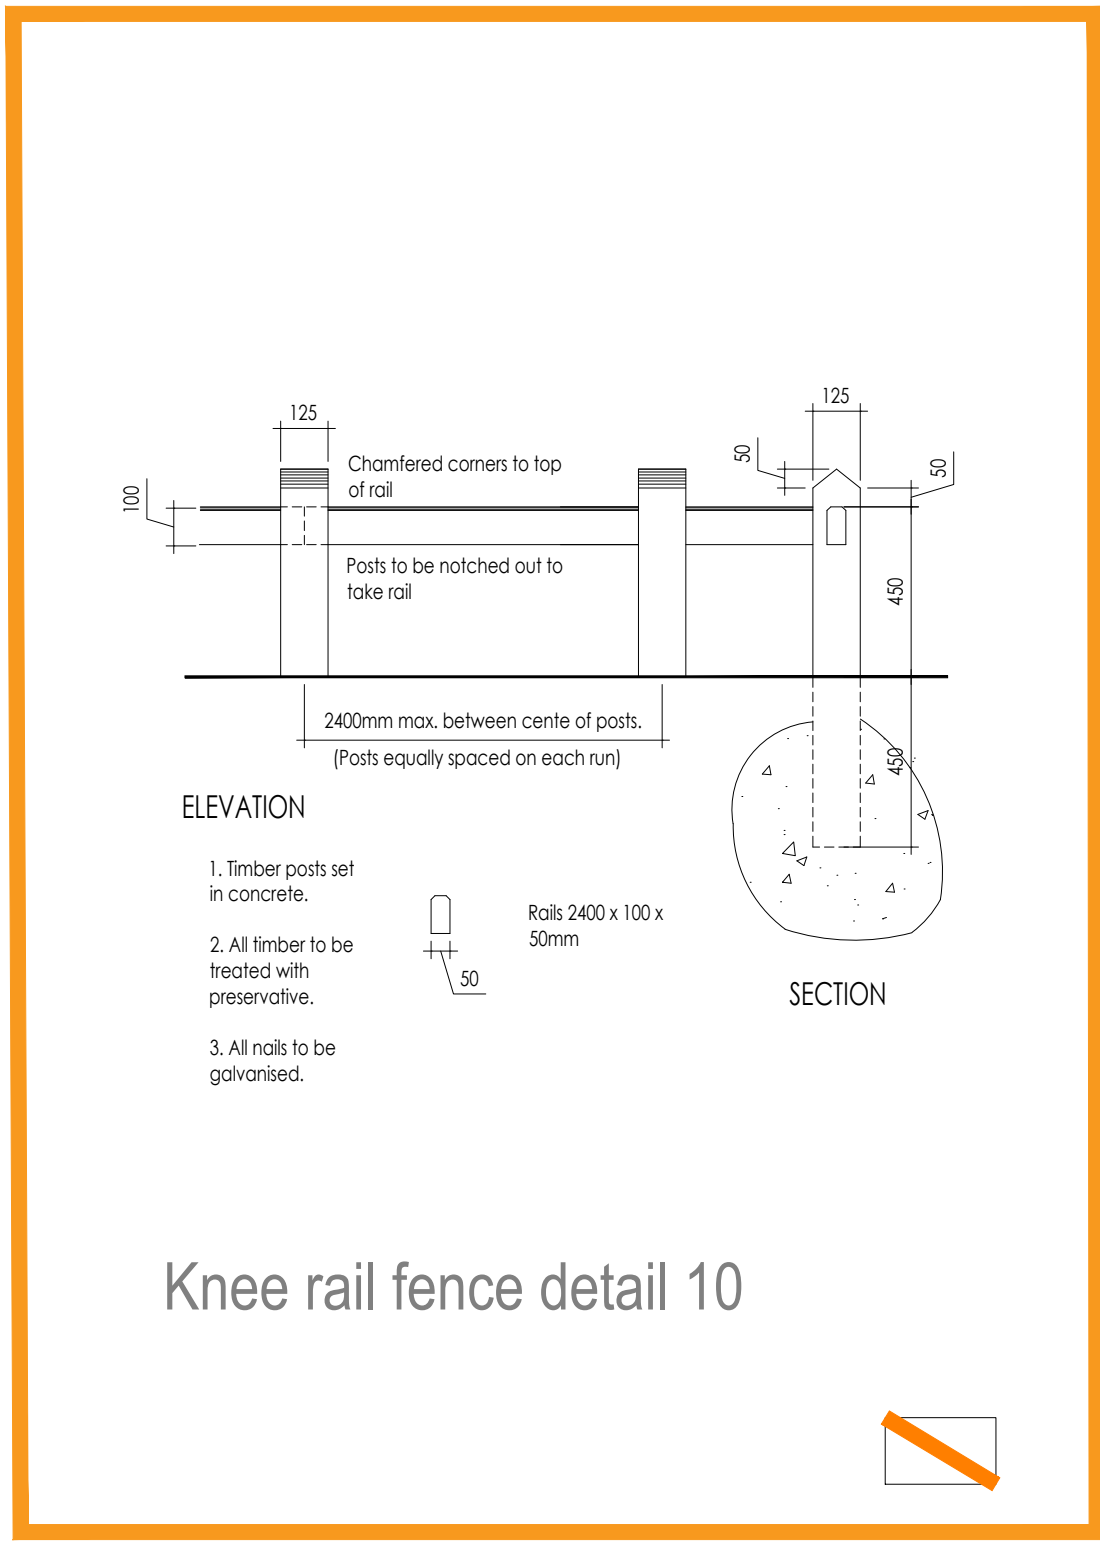
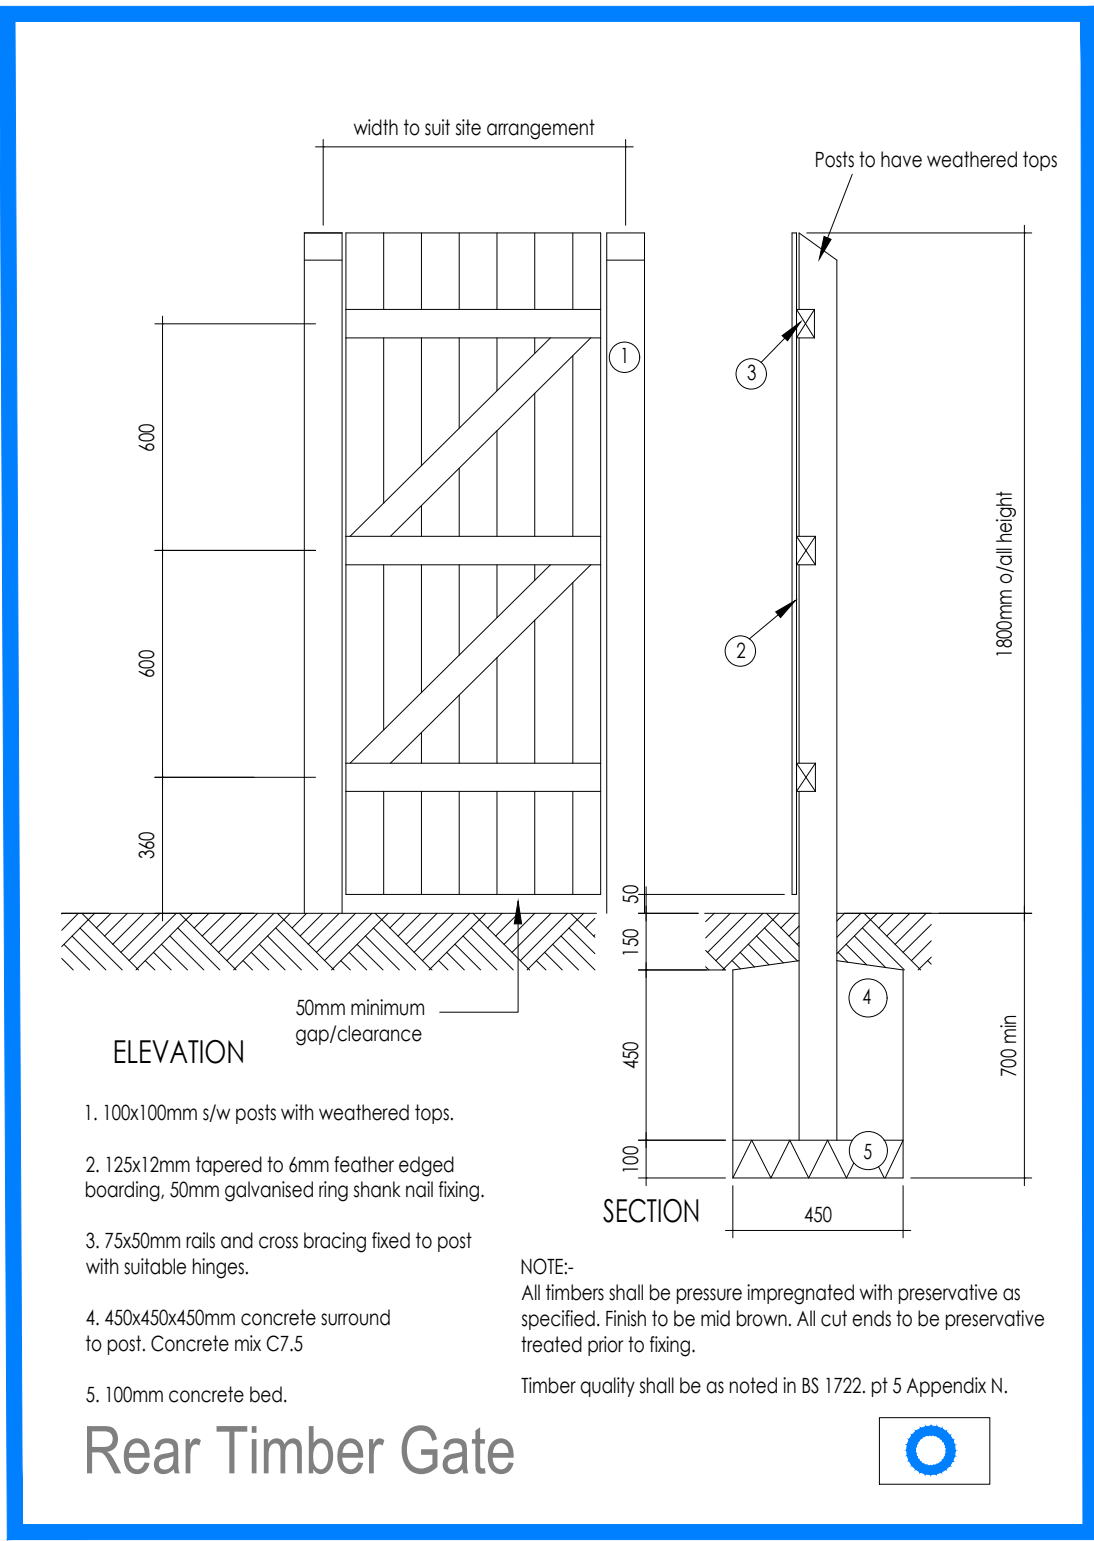
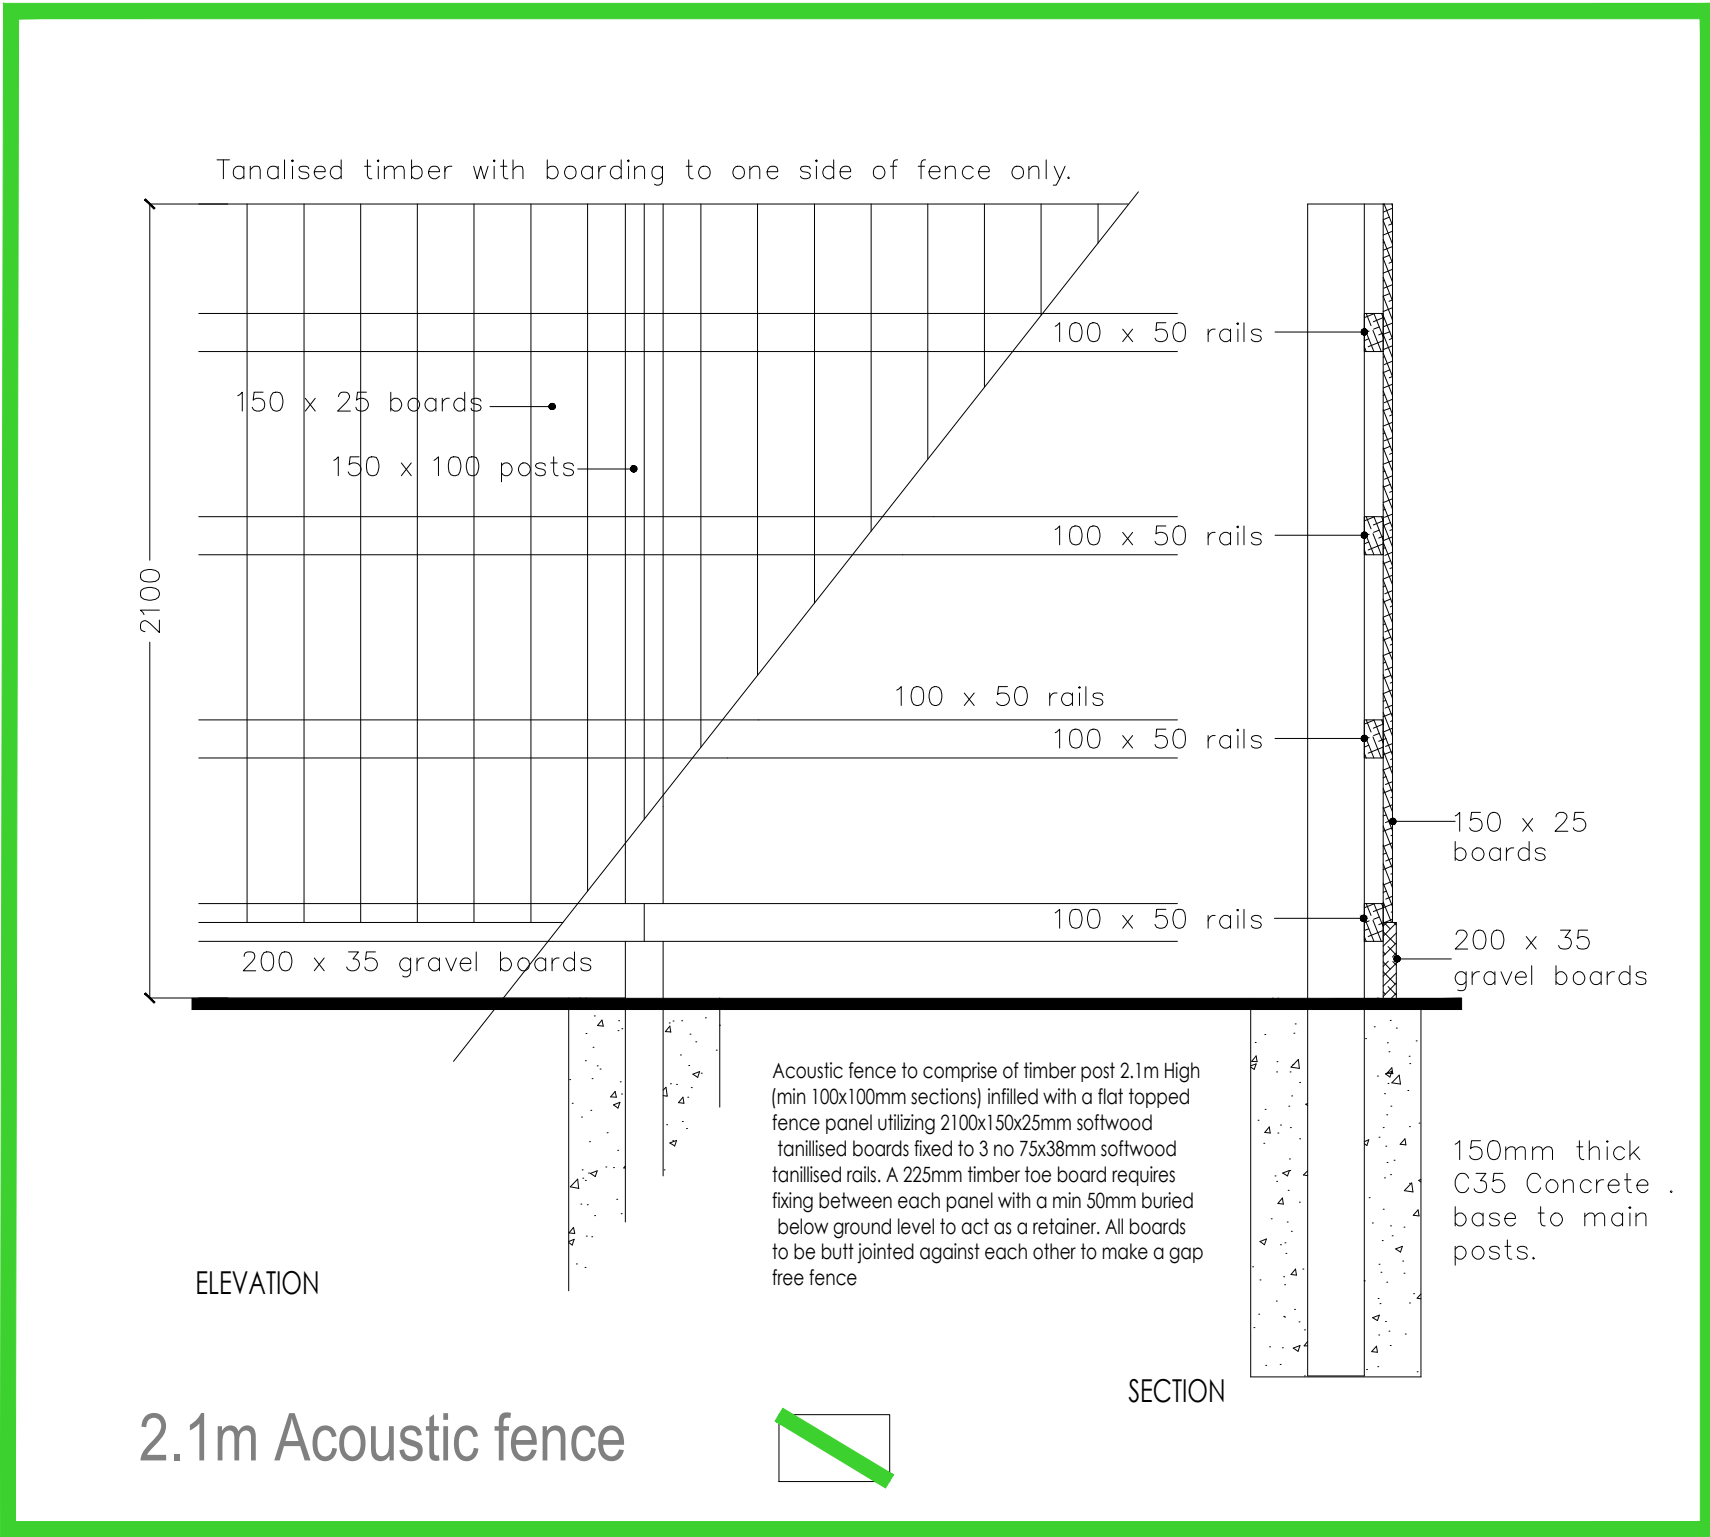


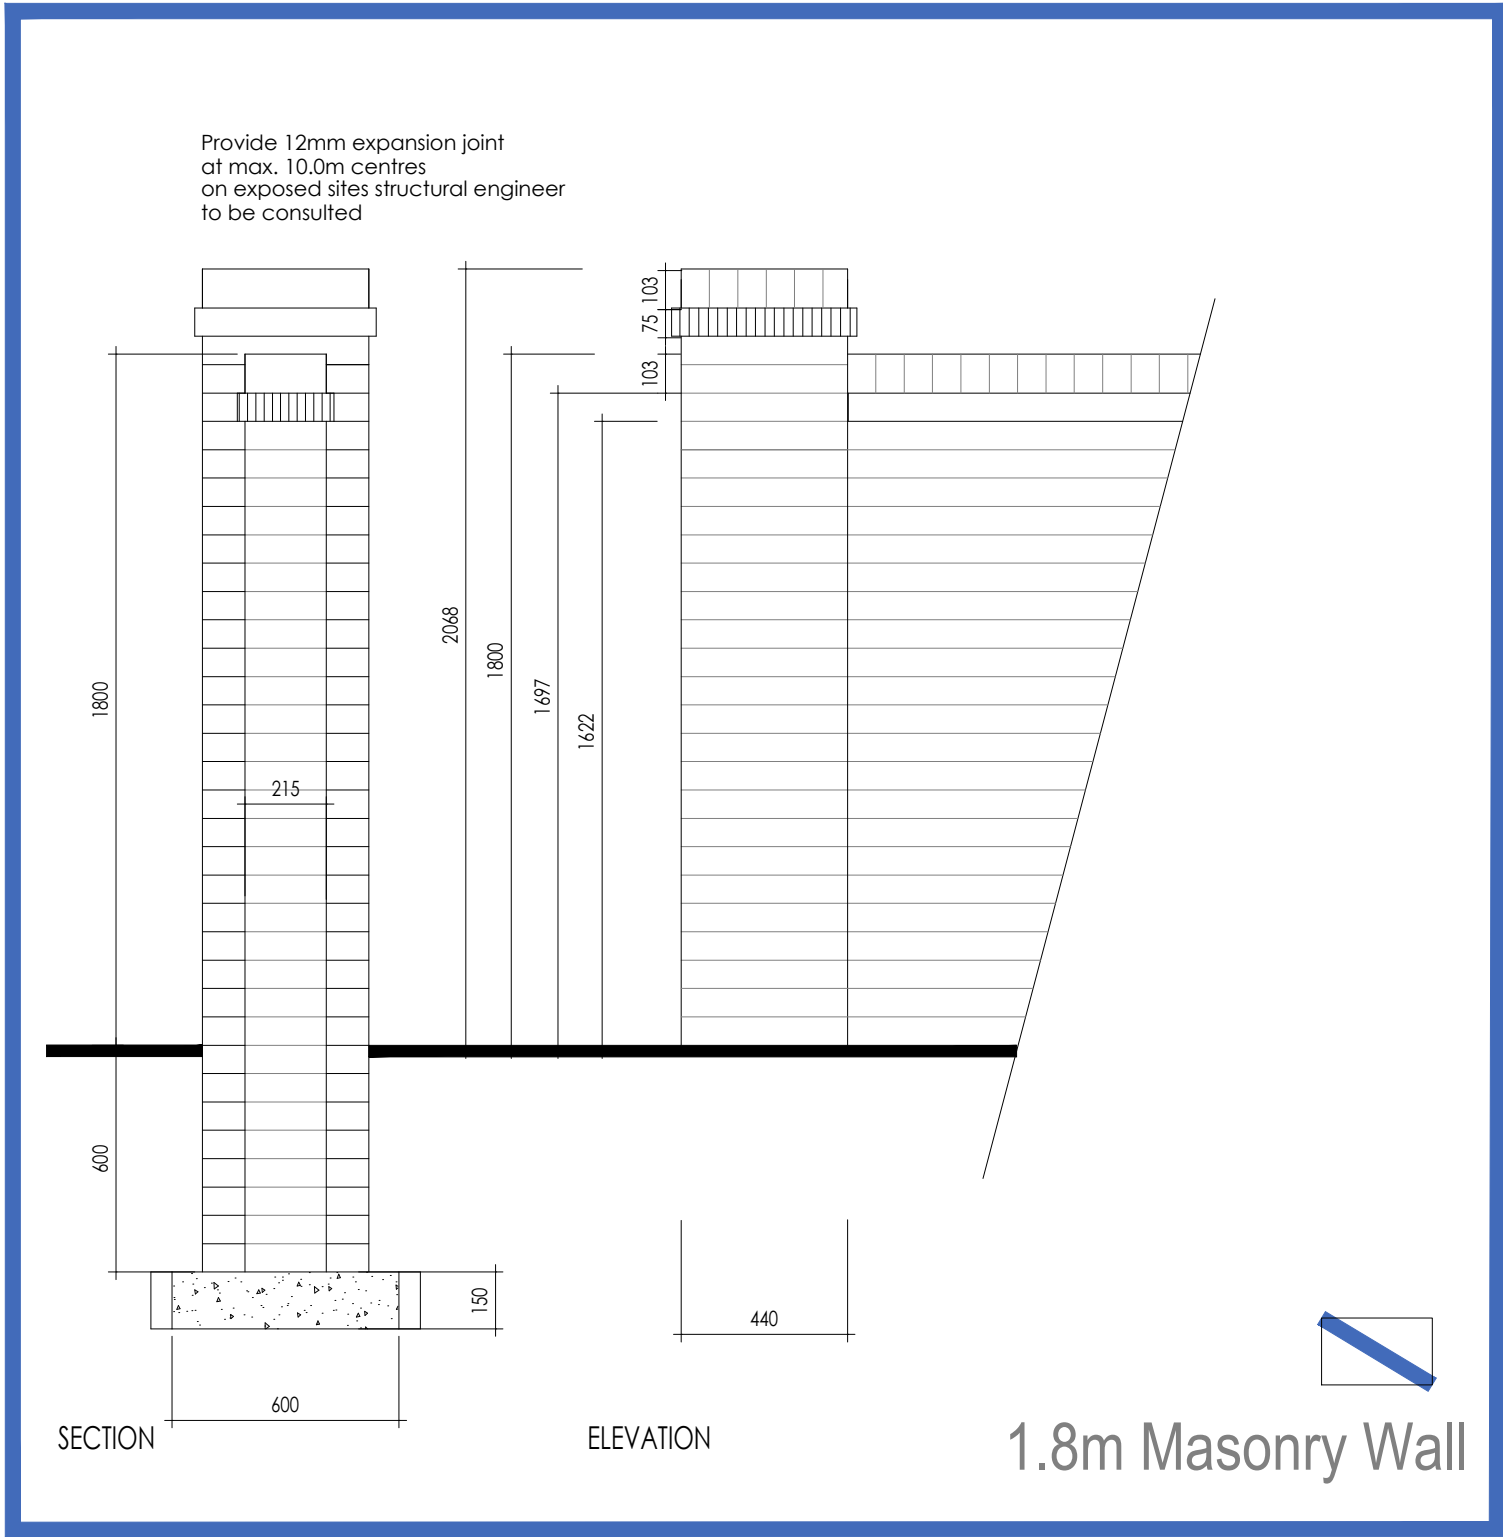

Revision:	By:	Date:
A - Updated to noise constraints.	ST	02.10.23
B - Updated to planners comments.	BDC	30.01.24
C - Updated to noise comments.	BDC	28.02.24

0123456789101112131415161718192021222324252627282930313233343536373839404142434445464748495051525354555657585960616263646566676869707172737475767778798081828384858687888990919293949596979899100

0.20.40.60.81.01.21.41.61.82.0m

1:20

4 Marina Walk, Pennington Vicar, Plank Lane, Leigh, WMP 4EZ.
Tel: 01925 747615

enquiries@baldwindesign.net

www.baldwindesign.net

0123456789101112131415161718192021222324252627282930313233343536373839404142434445464748495051525354555657585960616263646566676869707172737475767778798081828384858687888990919293949596979899100

0.20.40.60.81.01.21.41.61.82.0m

1:20

Client:

Project Title:

Address:

Drawing Title:

Drawing No:

Dwn: AB

Ckd: ST

Date: 23.08.2023

Scale: 1:20

Paper Size: A1

Rev: C

Partner CONSTRUCTION LTD

Residential Development

Carr Lane, Prescott, Knowsley

Proposed Boundary Treatment Details

UL/CL/BTD/01