




IMPORTANT NOTE:
ALL DIMENSIONS AND LEVELS SHOWN ON THIS DRAWING ARE TO BE CHECKED BY THE CONTRACTOR/ MANUFACTURER PRIOR TO THE COMMENCEMENT OF ANY WORKS ON SITE OR THE MANUFACTURE OF ANY SITE COMPONENTS.
THIS DRAWING IS NOT TO BE SCALED.
DIMENSIONS ARE INDICATED IN MILLIMETRES UNLESS CLEARLY STATED OTHERWISE.
COPYRIGHT OF THIS DRAWING BELONGS SOLELY TO BALDWIN DESIGN CONSULTANCY LTD.

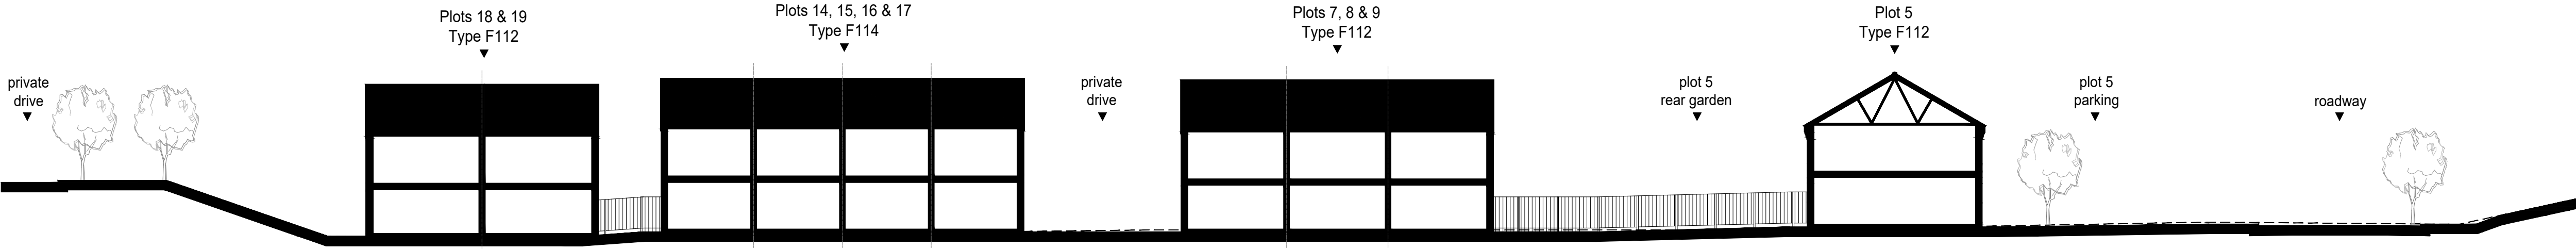

SECTION 1-1

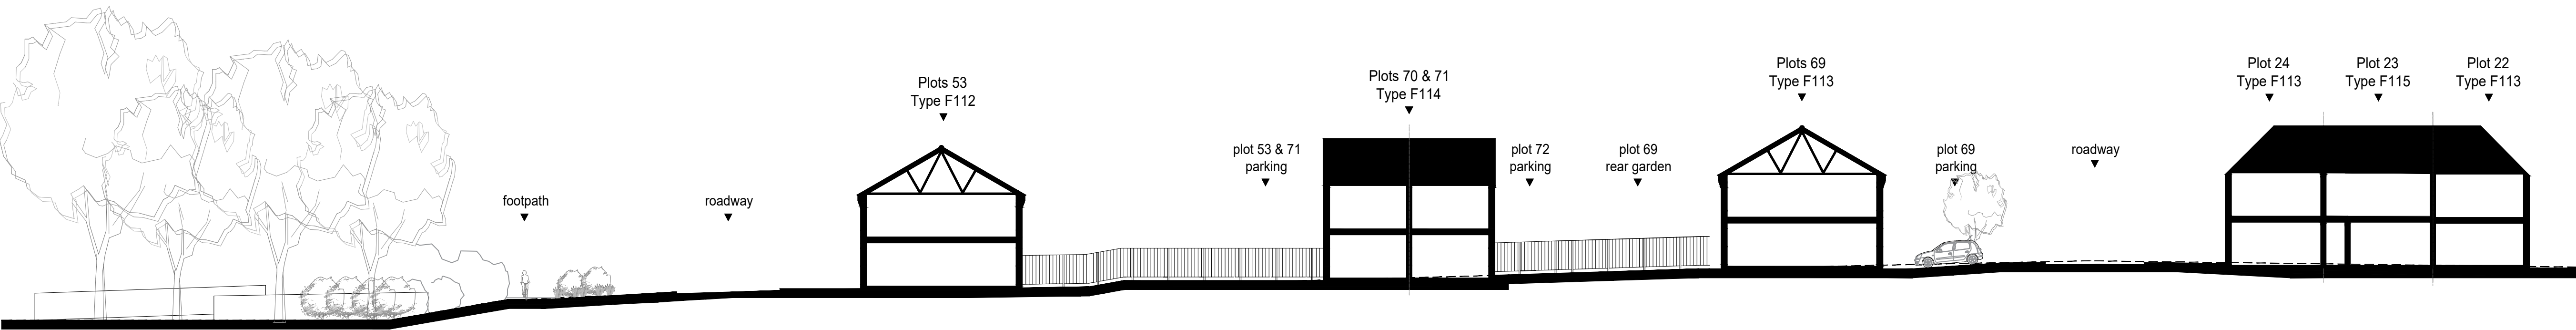


SECTION 2-2

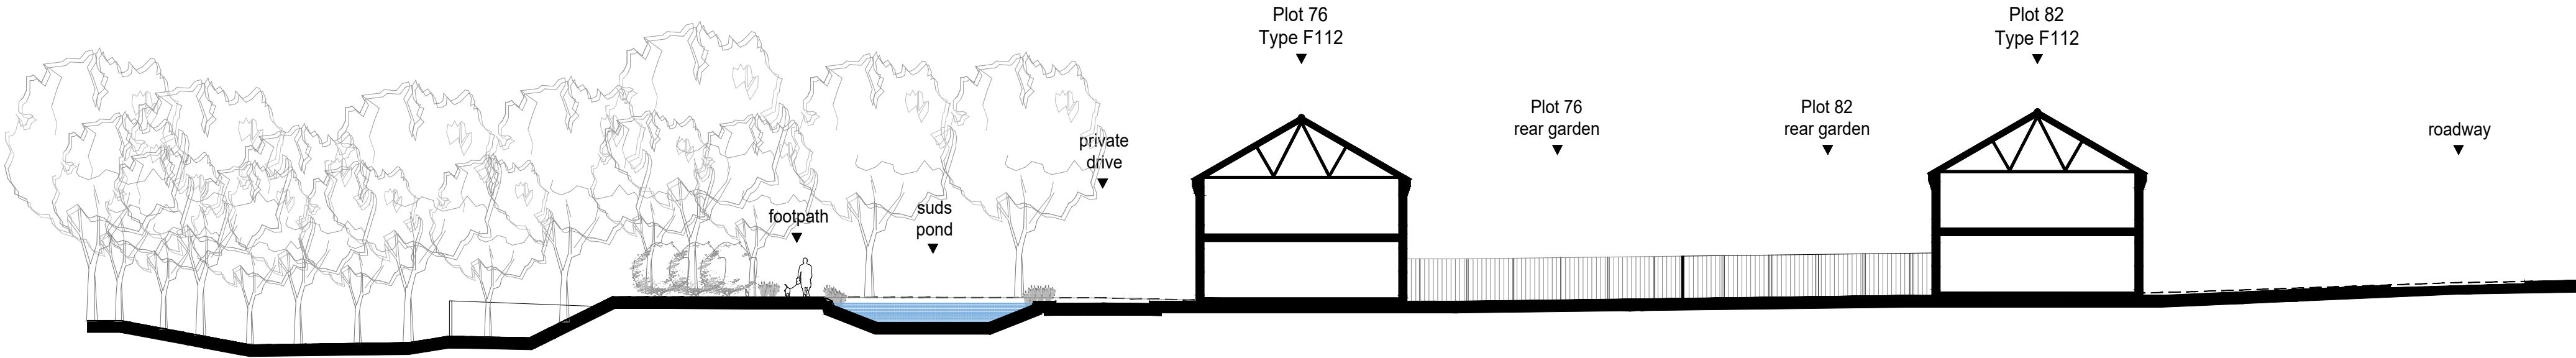

SECTION 3-3



LOCATOR PLAN
scale : N.T.S

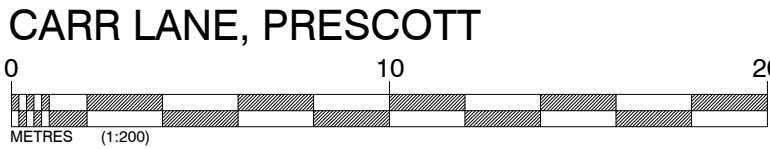

Revision:	By:	Date:
A - Updated to noise constraints.	ST	02.10.23
B - Updated to planner comments.	BDC	23.01.24
C - Updated to planner comments.	BDC	23.01.24
D - Updated to planner comments.	BDC	23.02.24
E - Updated to site layout Rev O.	OKB	28.03.24
F - Elevation treatments amended.	OKB	19.04.24
G - Updated to planner comments.	BDC	28.04.24

</