



M57

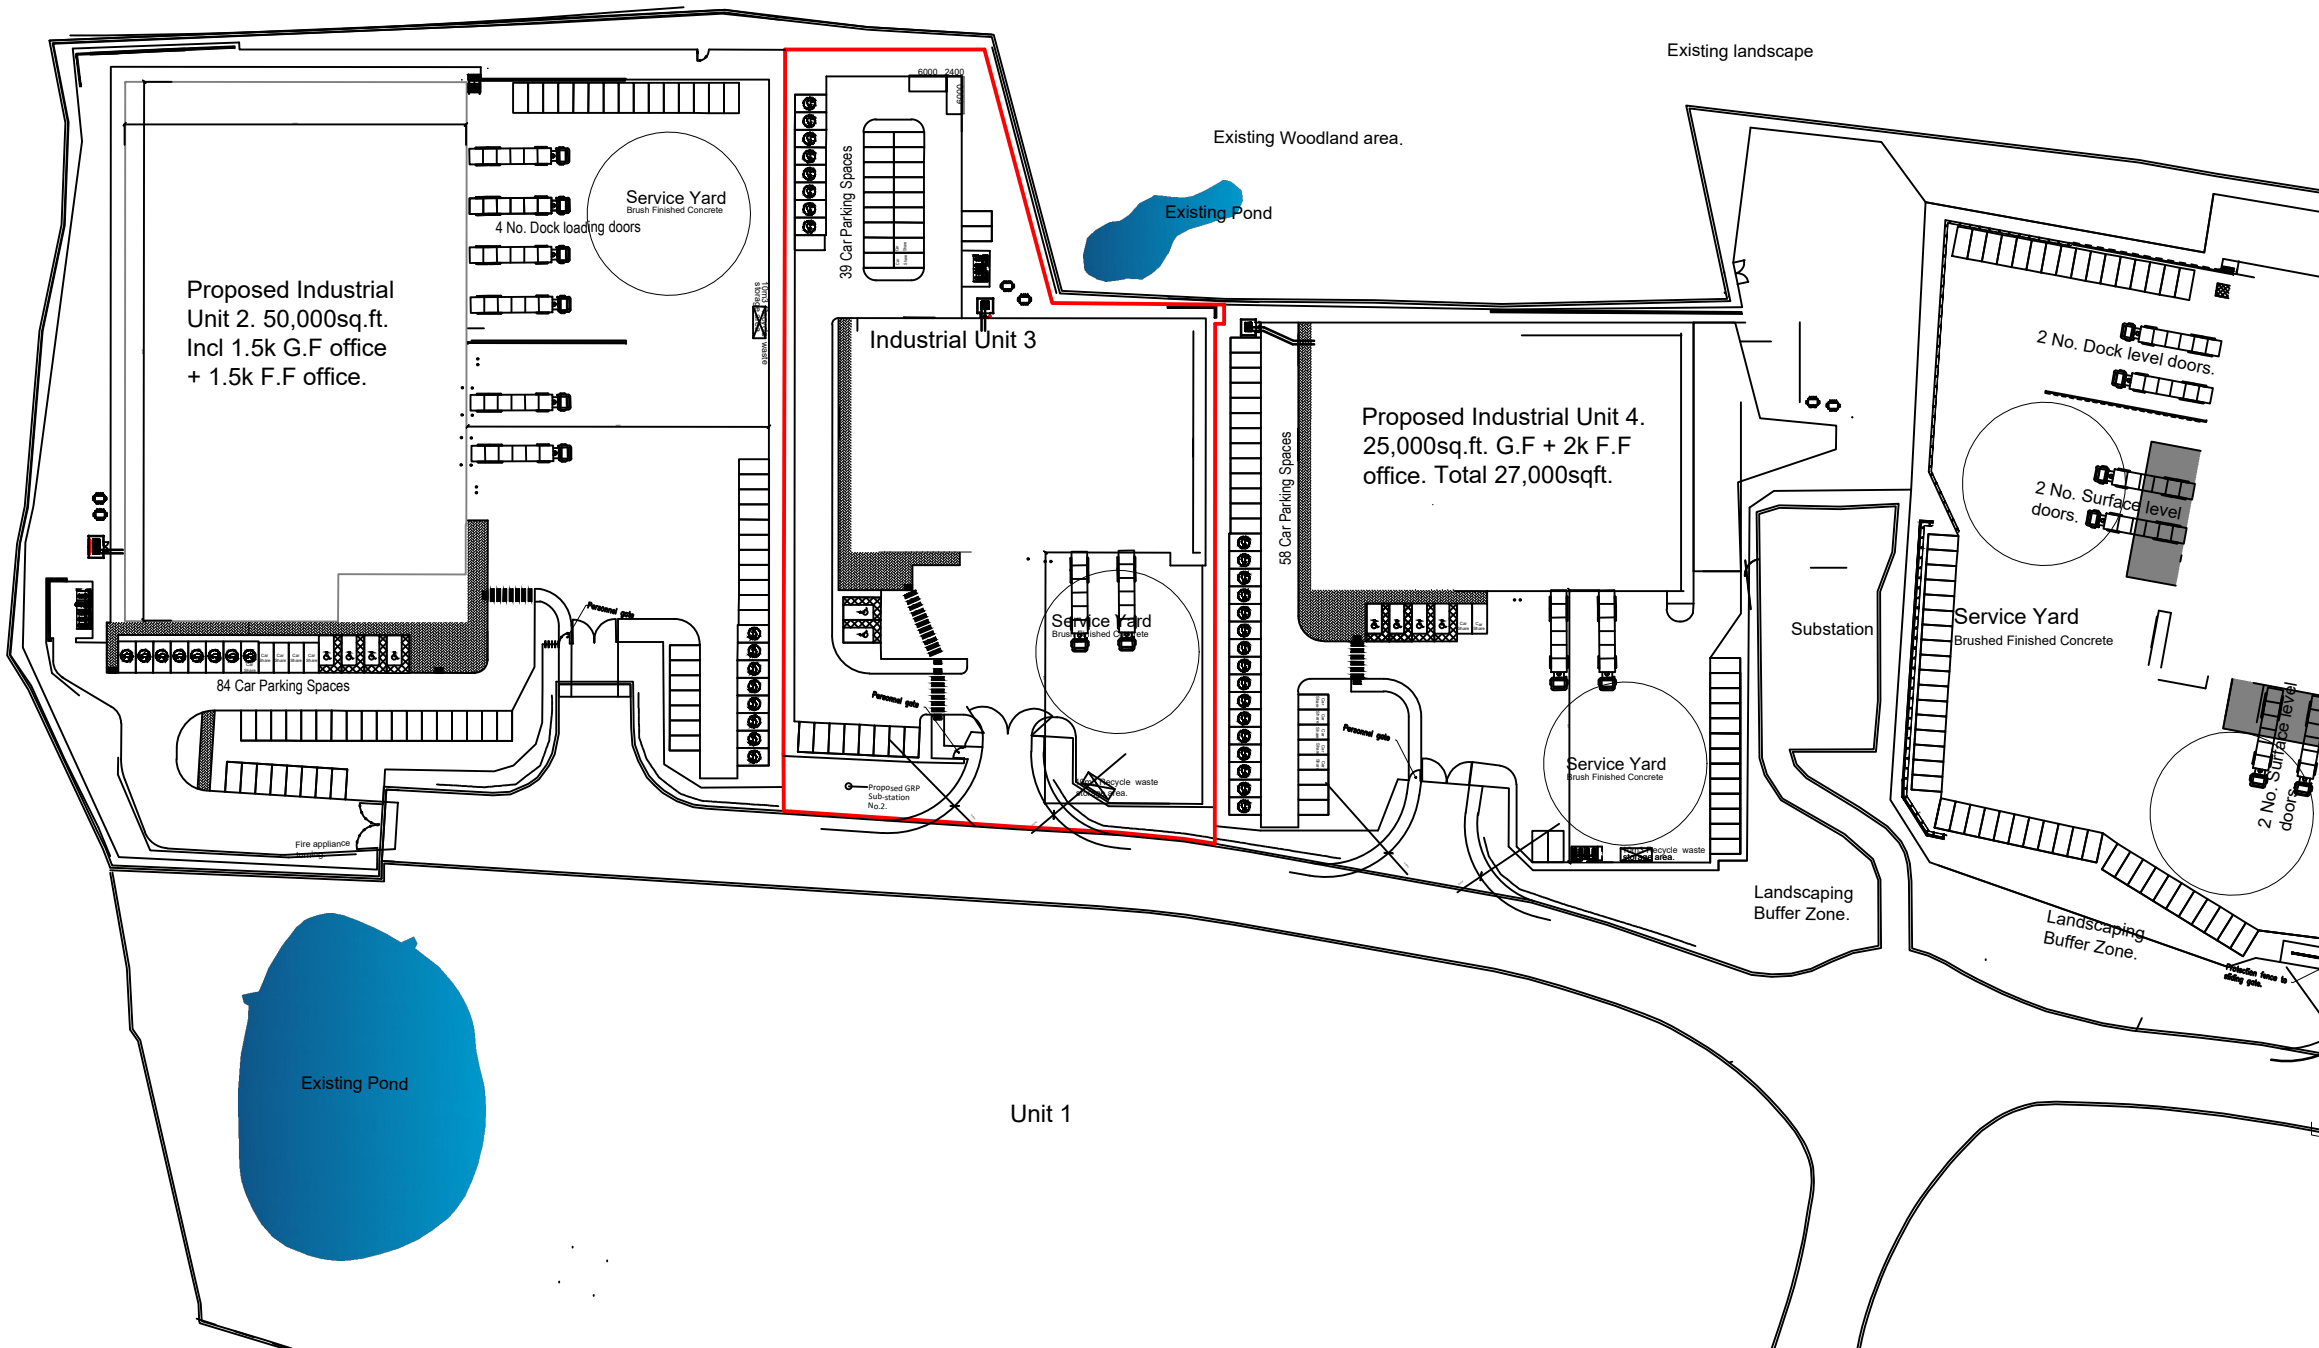

01		
Rev.	Amendment	Date

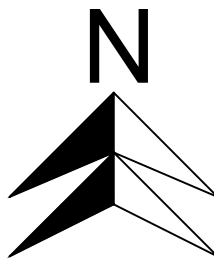

BUILDING CONSULTANCY
Apex Plaza, Forbury Rd, Reading RG1 1AX

T 0118 909 7400

info@vailwilliams.com www.vailwilliams.com

Client:
RelyOn UK Limited

Location:
**Unit 3 Earlsfield Park
Knowsley**

Project:
P24-2766

Drawing Title:
Proposed Container Installation

Date: Mar 2025 Scale: As Shown @ A3 Drawn: TP

Drawing No: P24-2766-P-3EP-1250 Revision: S 02

Scale 1:1250



Note:
This drawing is copyright and must not be reproduced or disclosed to third parties without prior permission.

Any discrepancies in dimensions or details on these drawings must be drawn to our attention.

All dimensions in millimetres unless noted otherwise.