




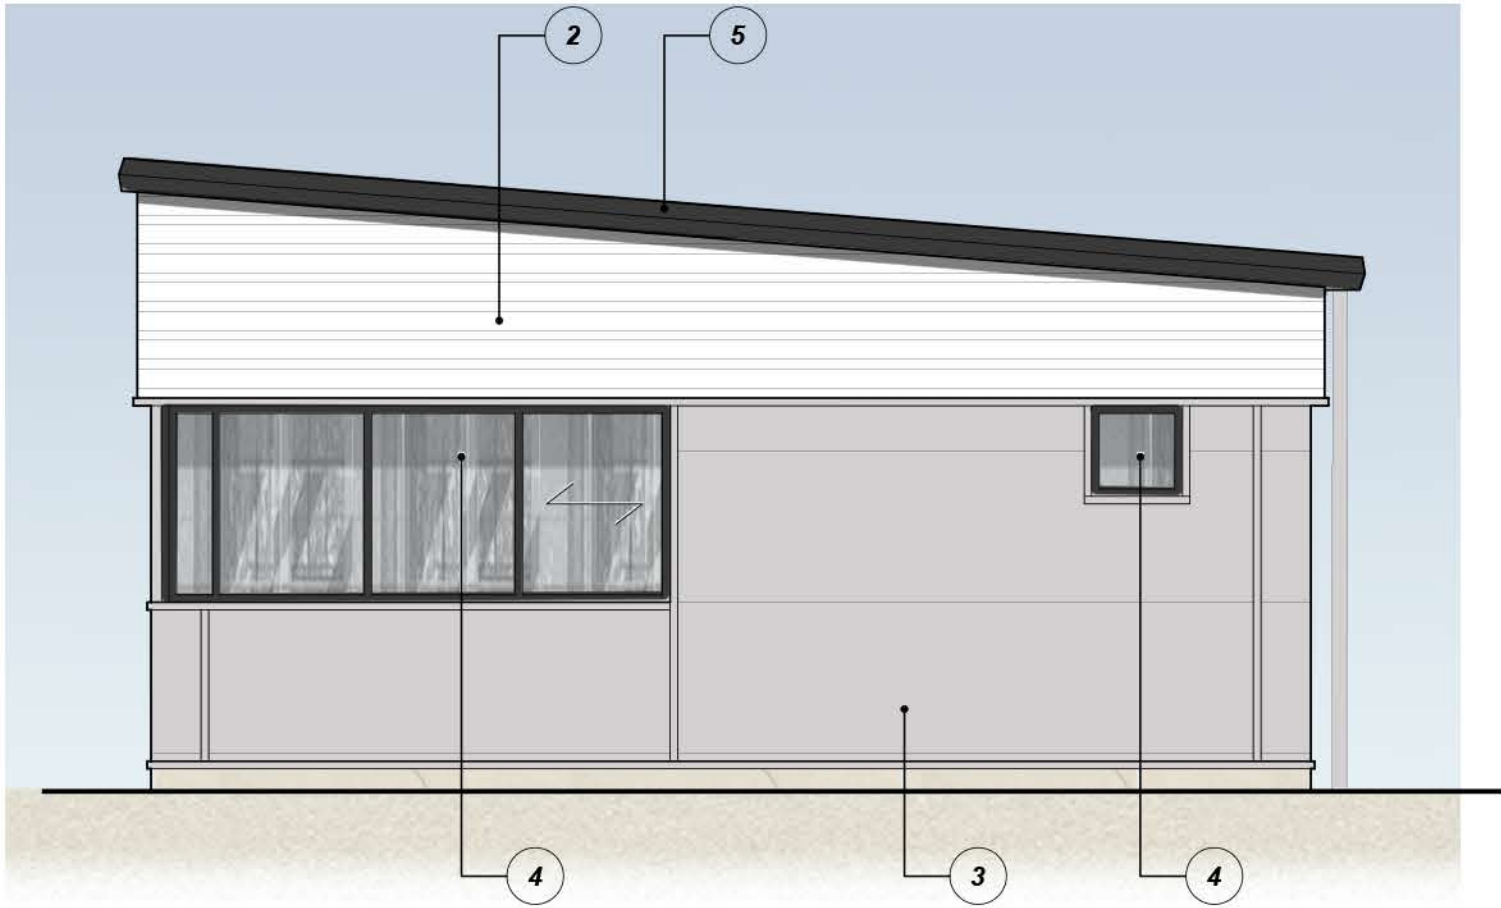


Eastern Elevation Scale 1:50

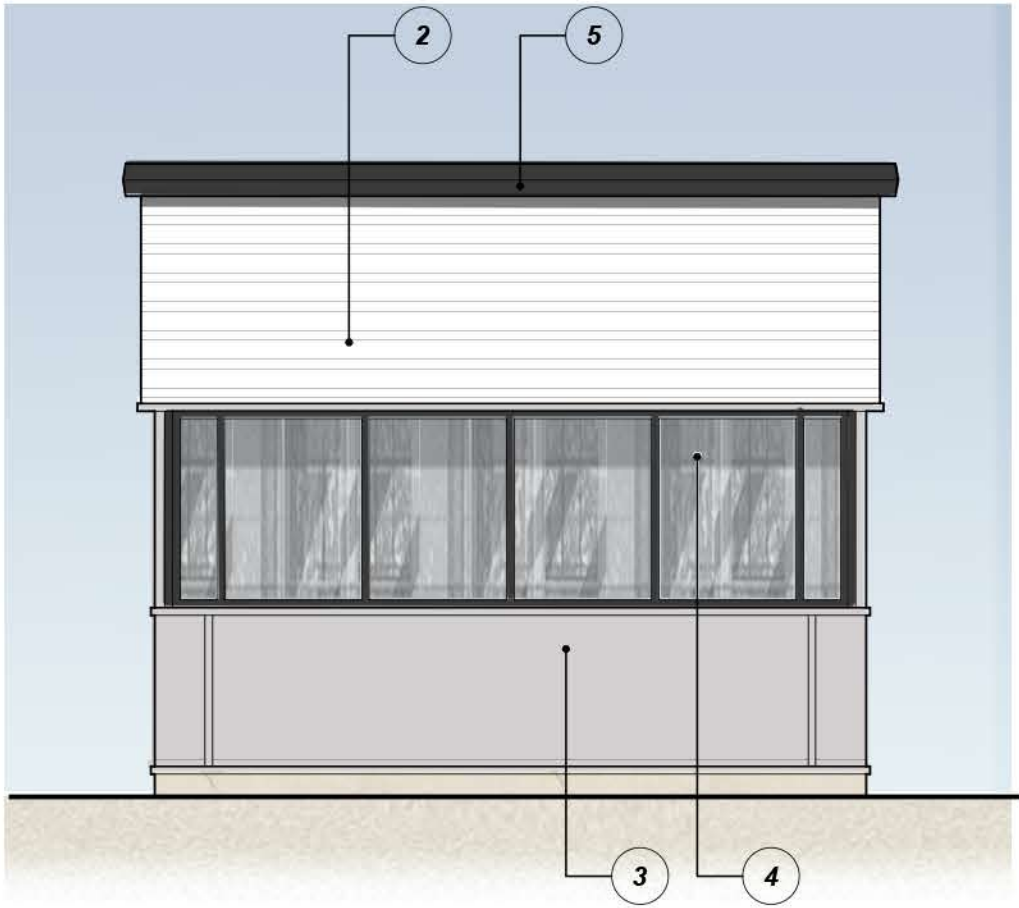


Northern Elevation Scale 1:50

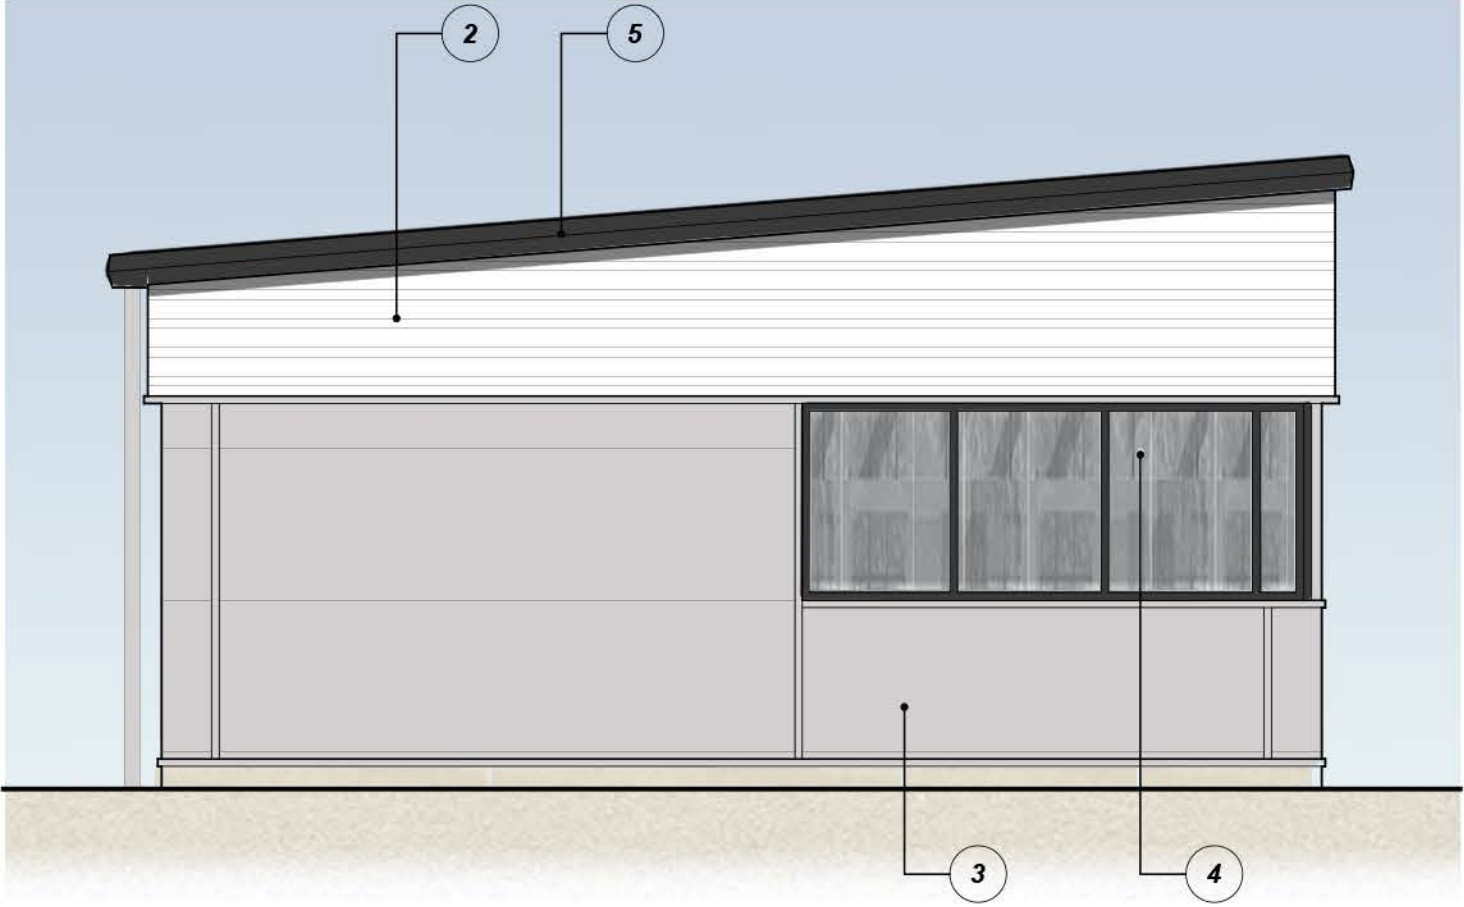


Western Elevation Scale 1:50

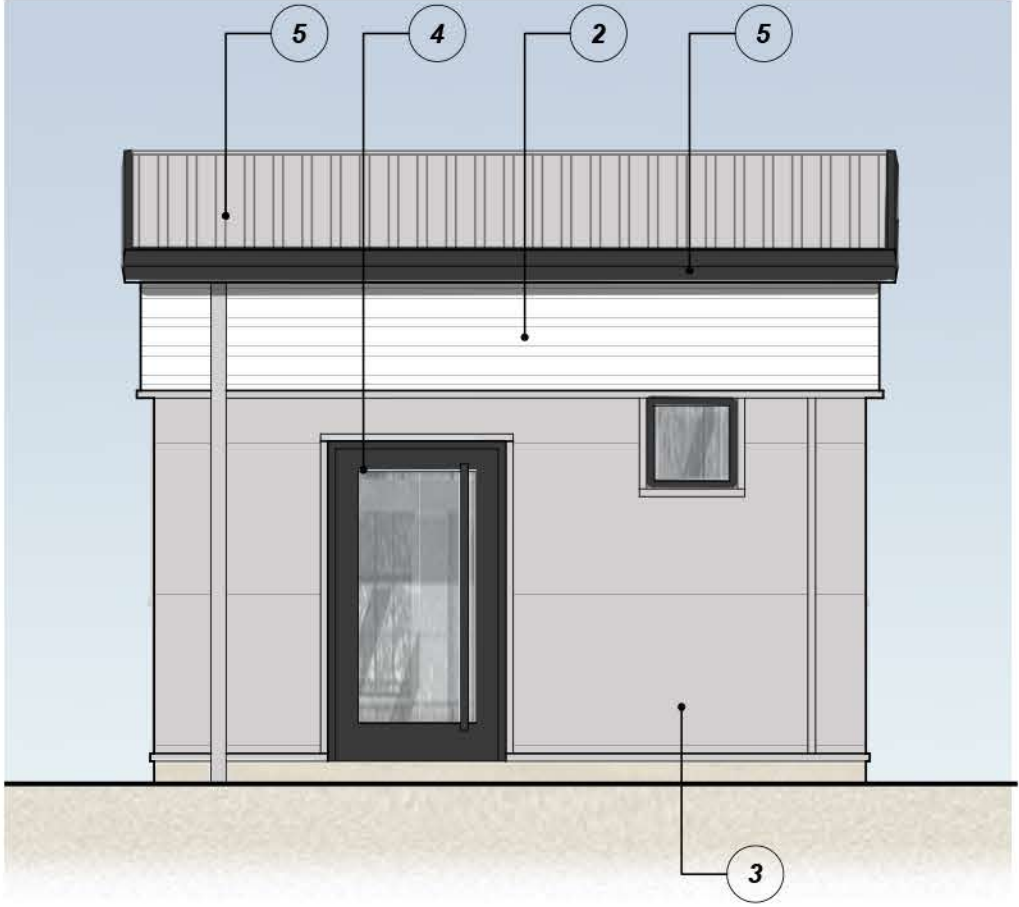


Southern Elevation Scale 1:50

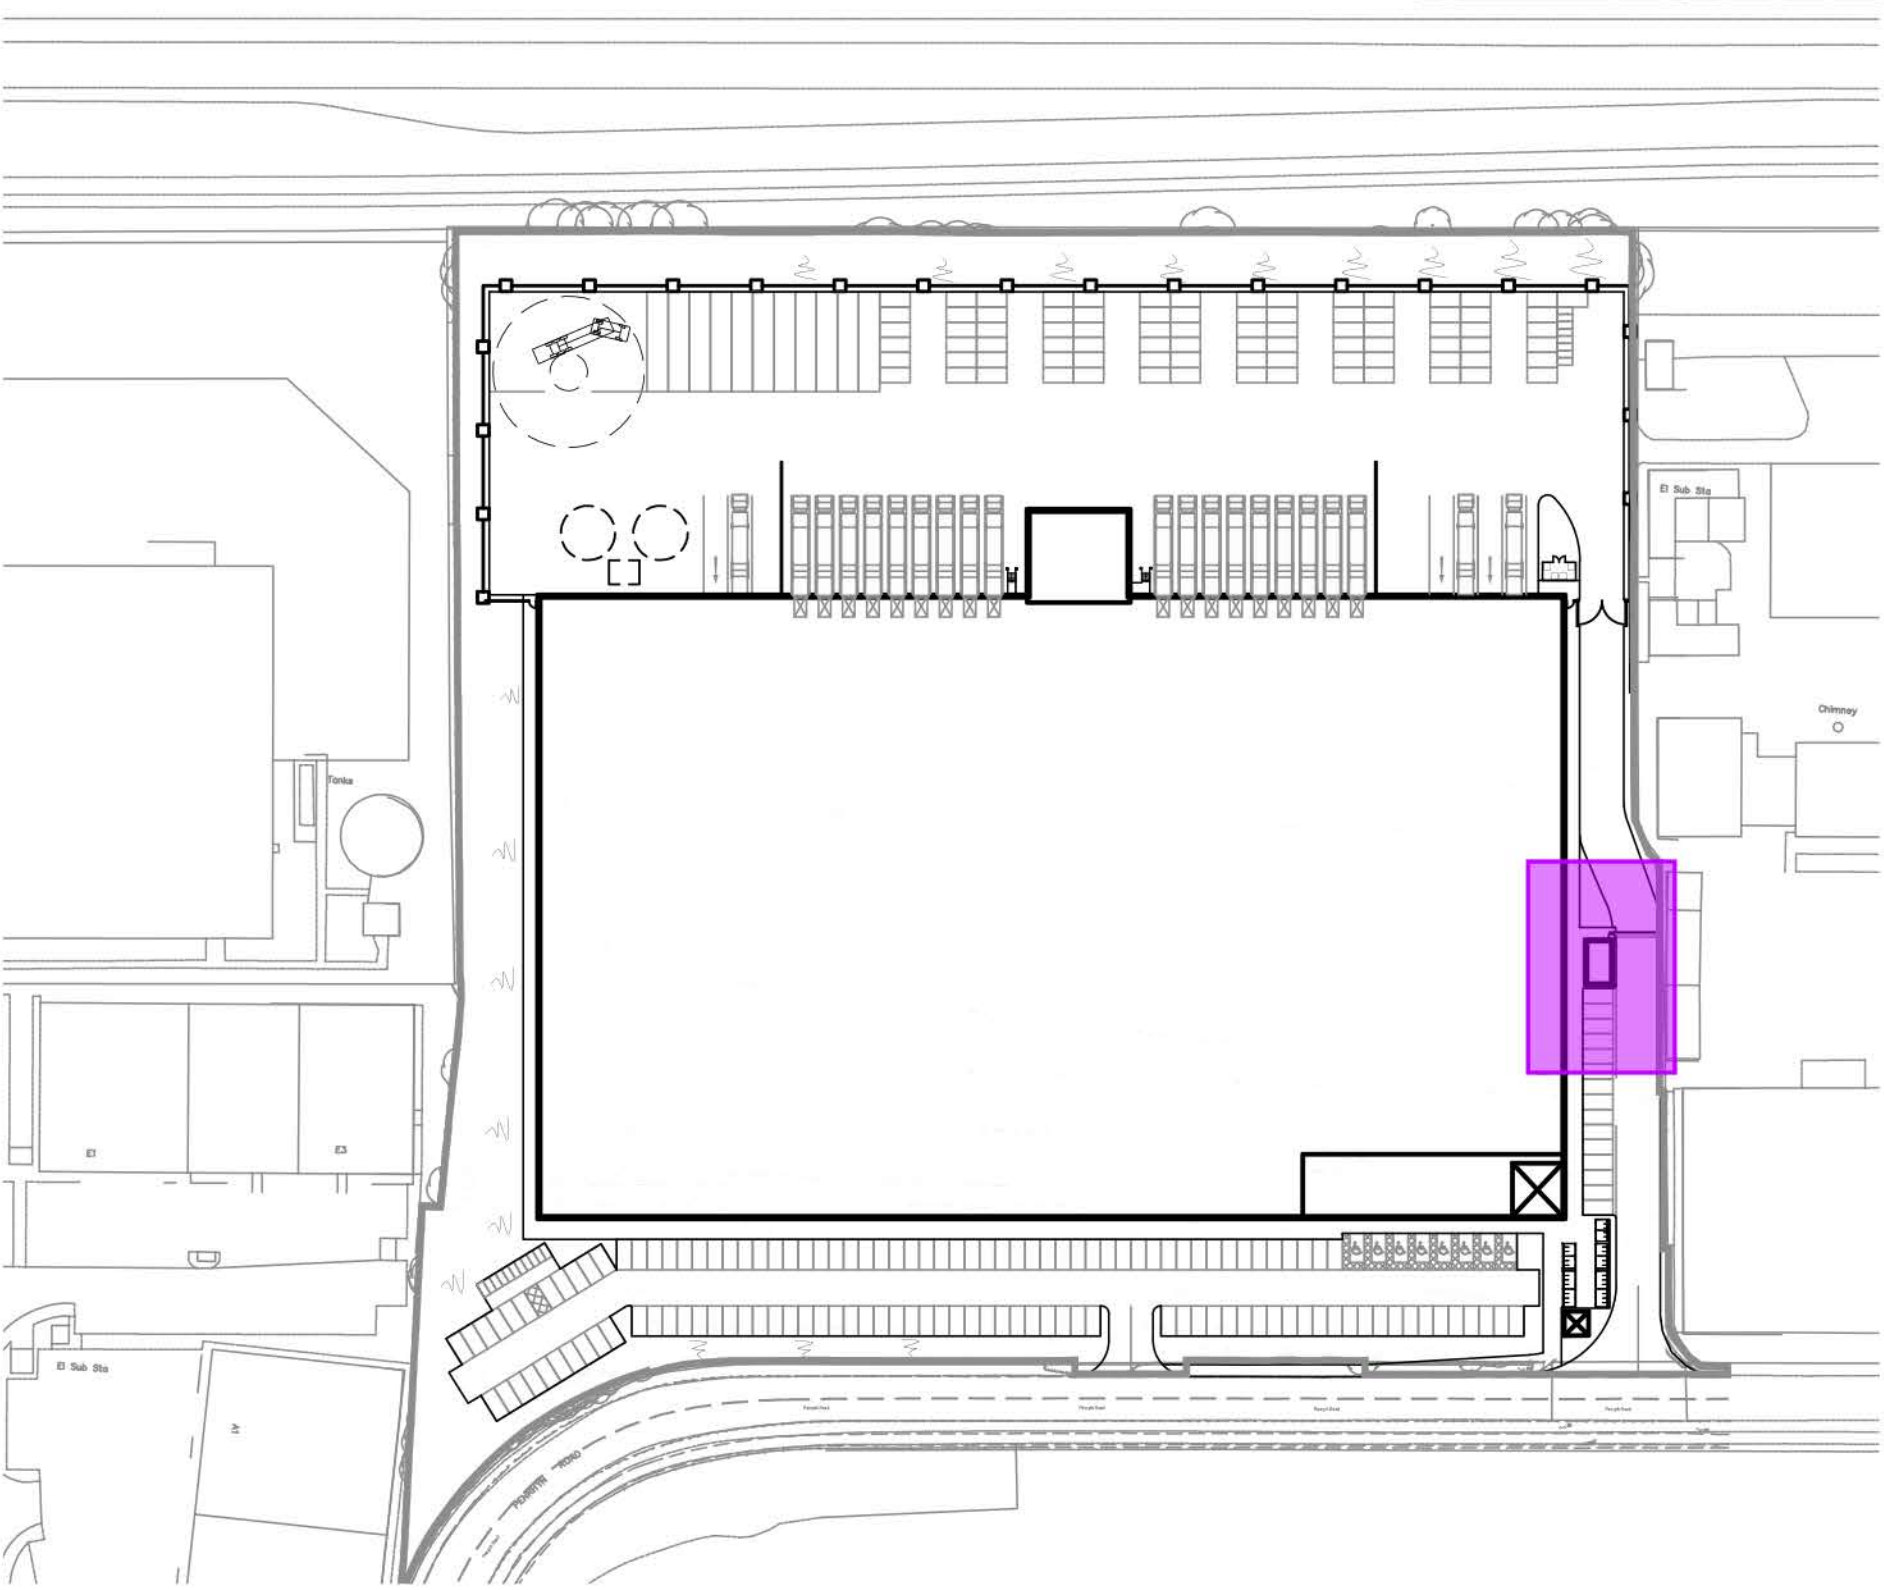

Location Plan Scale 1:1250

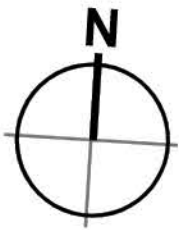

- Dimensions are in millimeters, unless stated otherwise.
- Scaling of this drawing is not recommended.
- It is the recipient's responsibility to print this document to the correct scale.
- All relevant drawings and specifications should be read in conjunction with this drawing.

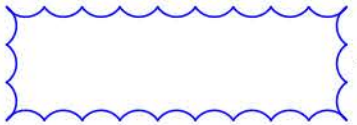


- Layout to be confirmed




- Revision reference

External Finishes

- 1 Roof profiled cladding system.
Finish: Tata Steel Colorcoat HPS200 Ultra
Colour: Goosewing Grey (RAL 7038)
- 2 Horizontally laid trapezoidal profiled wall cladding.
Finish: Tata Steel Colorcoat HPS200 Ultra
Colour: White (RAL 9003)
- 3 Horizontally laid micro rib cladding panel.
Finish: Tata Steel Colourcoat Prisma
Colour: Sirius (RAL 9006)
- 4 Thermally broken aluminium window & door system
Colour: Frames to be Anthracite (RAL 7016)
Glazing: Grey tinted,
- 5 Eaves and verge flashing
Colour: Anthracite (RAL 7016)

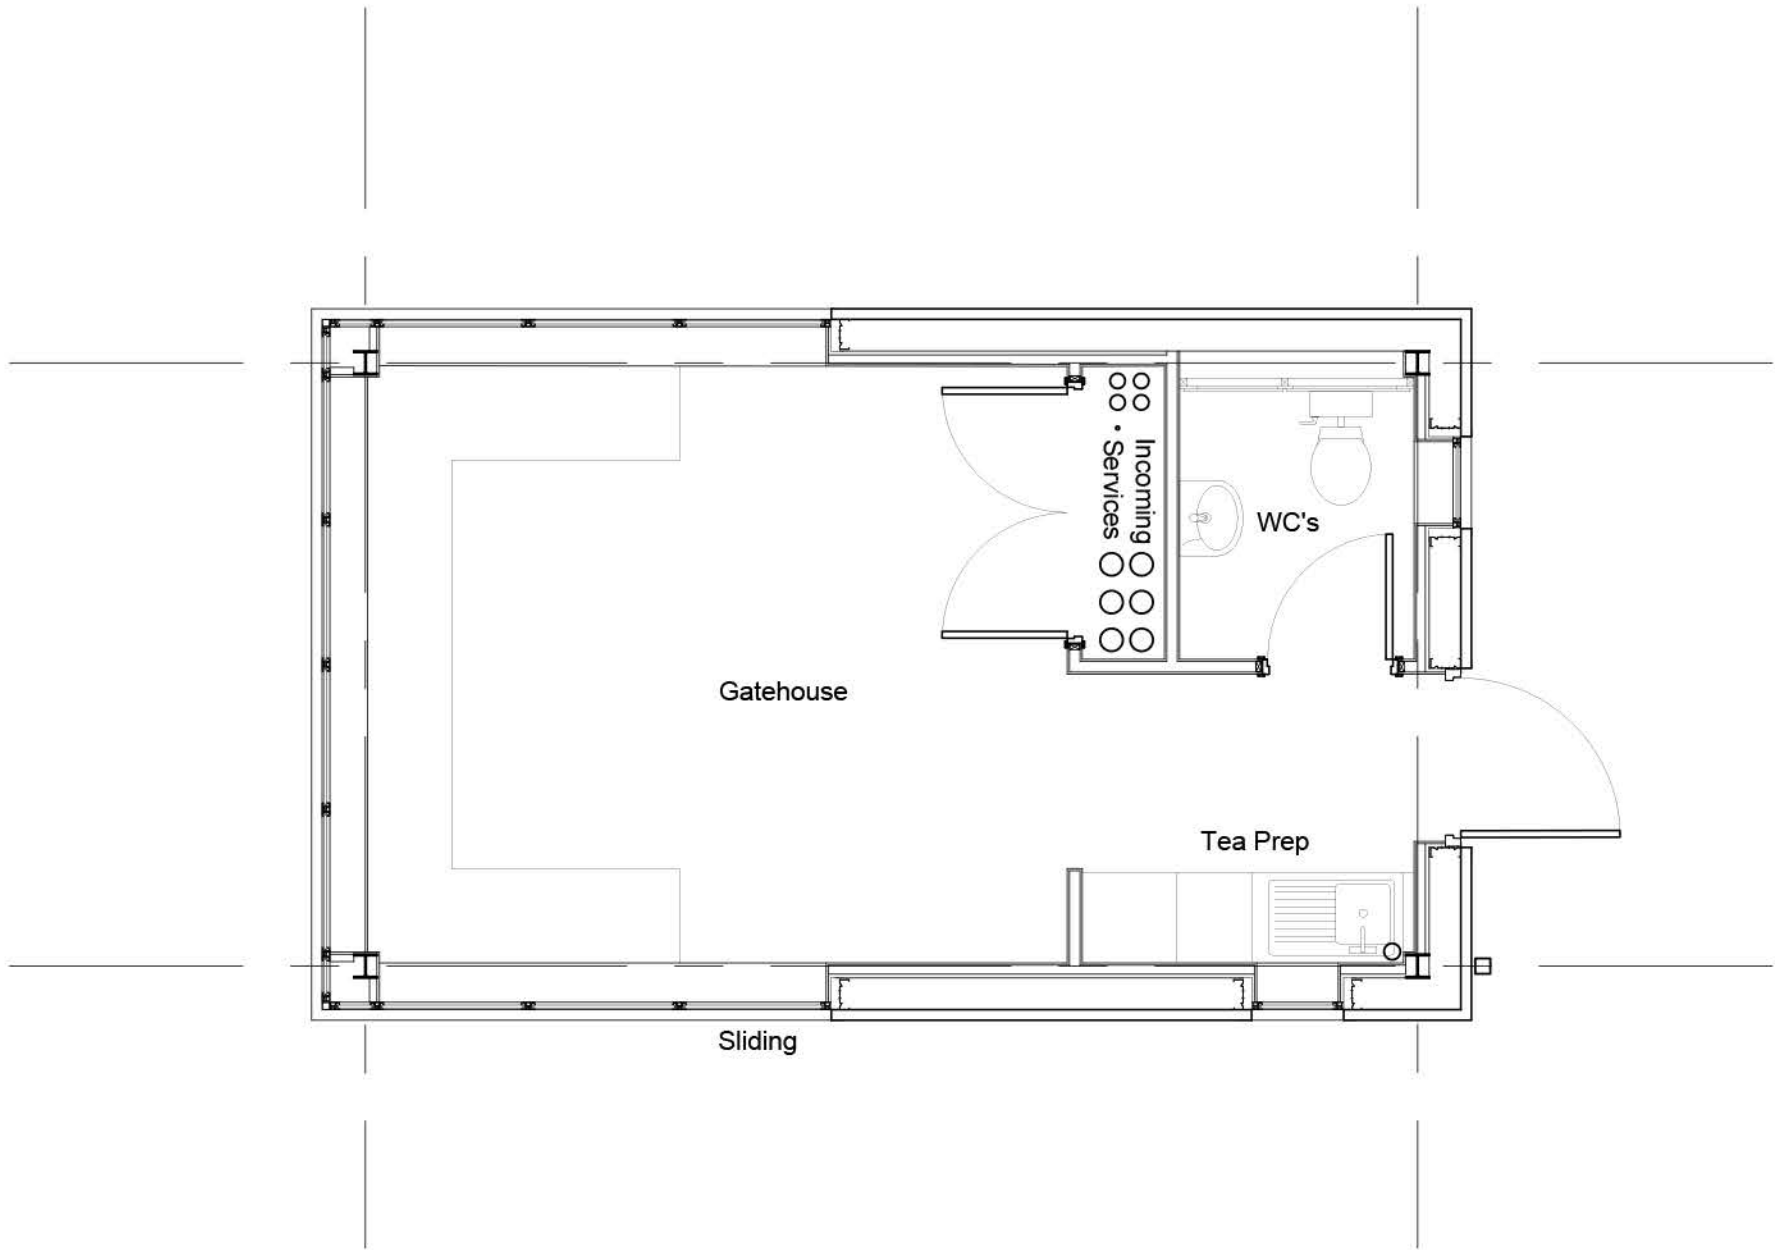

Gatehouse Layout Scale 1:50

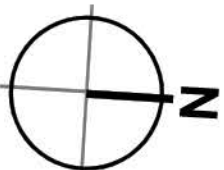

PLANNING

THIS DRAWING IS FOR PLANNING CONSIDERATION ONLY
AND SHOULD NOT BE USED FOR ANY OTHER PURPOSE

rev amendments by ckd date

Penrhyn Road, Knowsley Business
Park, Merseyside
Gatehouse Layout & Elevations

GRAFTONGATE



Newark Beacon, Cafferata Way, Newark, Nottinghamshire NG24 2TN
t: +44 (0)1636 653027 e: info@umcarcitects.com

Drawing Status:	Planning
Drawn / Checked:	CJD / LF
Date:	21/01/2022
Scale:	1:50 A1
Drawing no:	Revision:
21002 P0107	B