



- Dimensions are in millimeters, unless stated otherwise.
- Scaling of this drawing is not recommended.
- It is the recipient's responsibility to print this document to the correct scale.
- All relevant drawings and specifications should be read in conjunction with this drawing.

- Layout to be confirmed


C1 - Revision reference

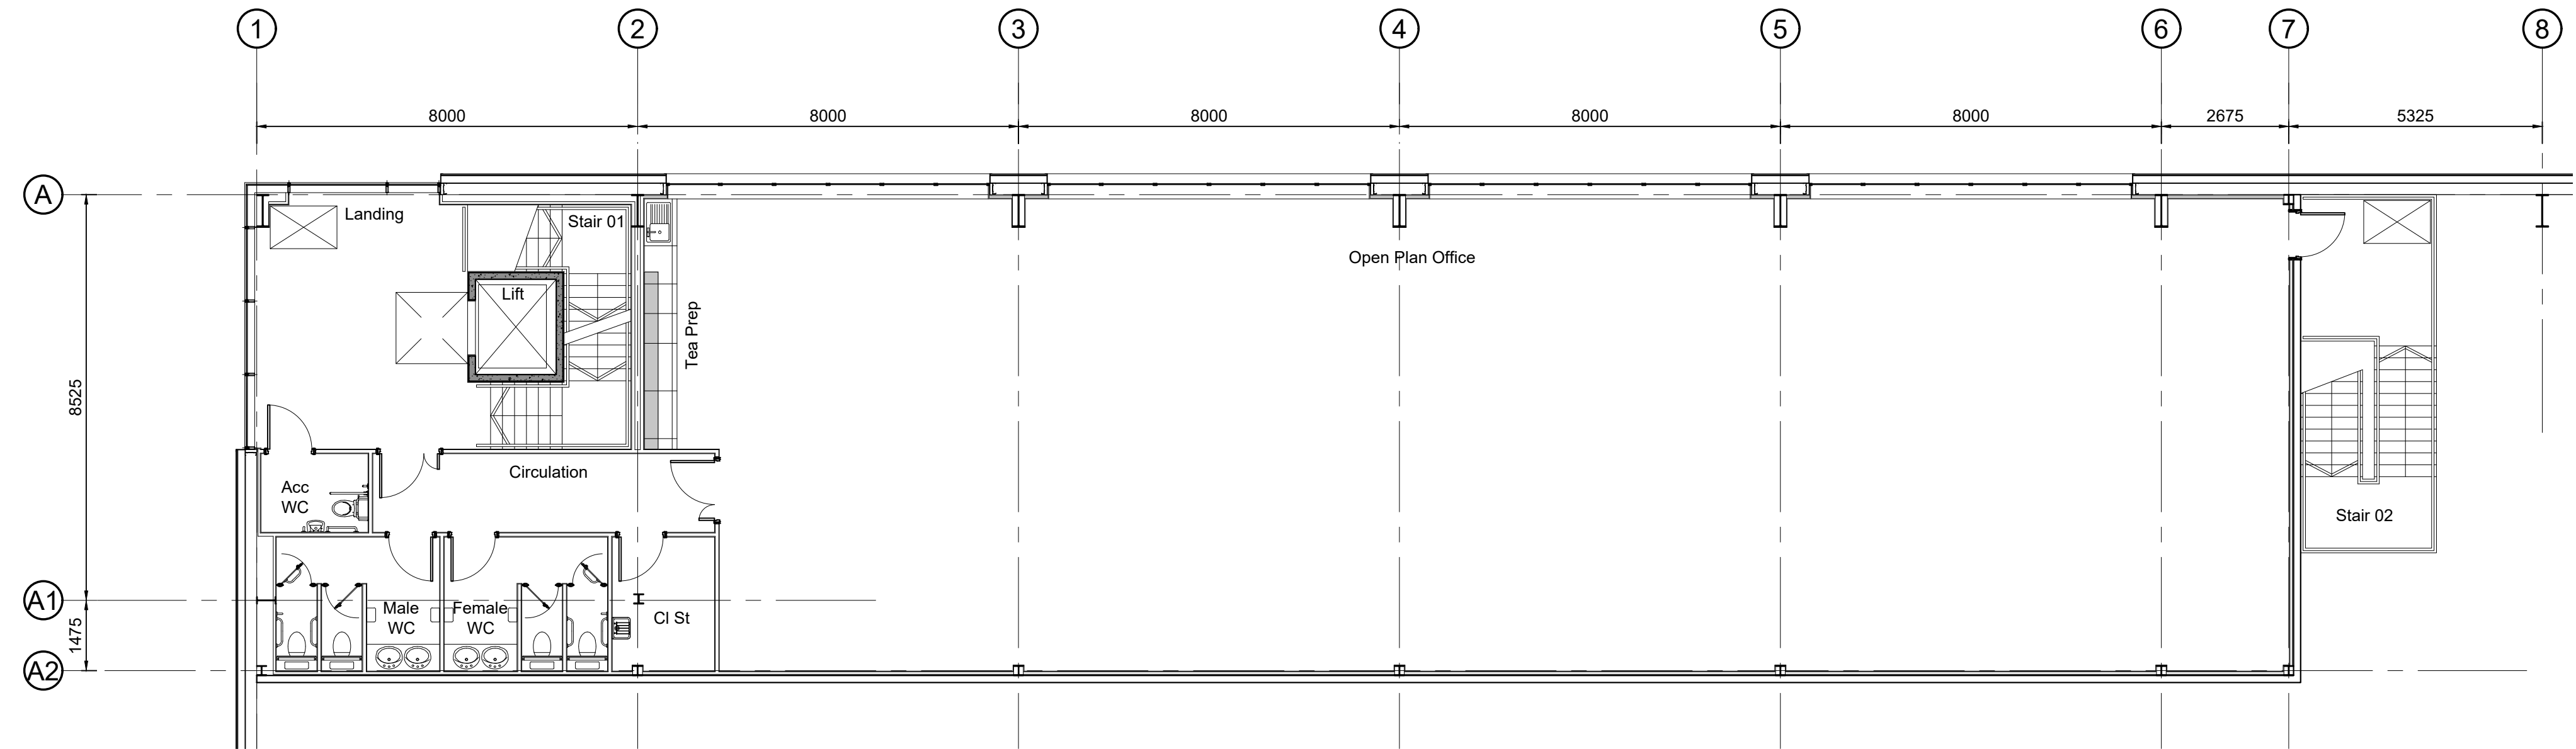

Second Floor Layout Scale 1:100

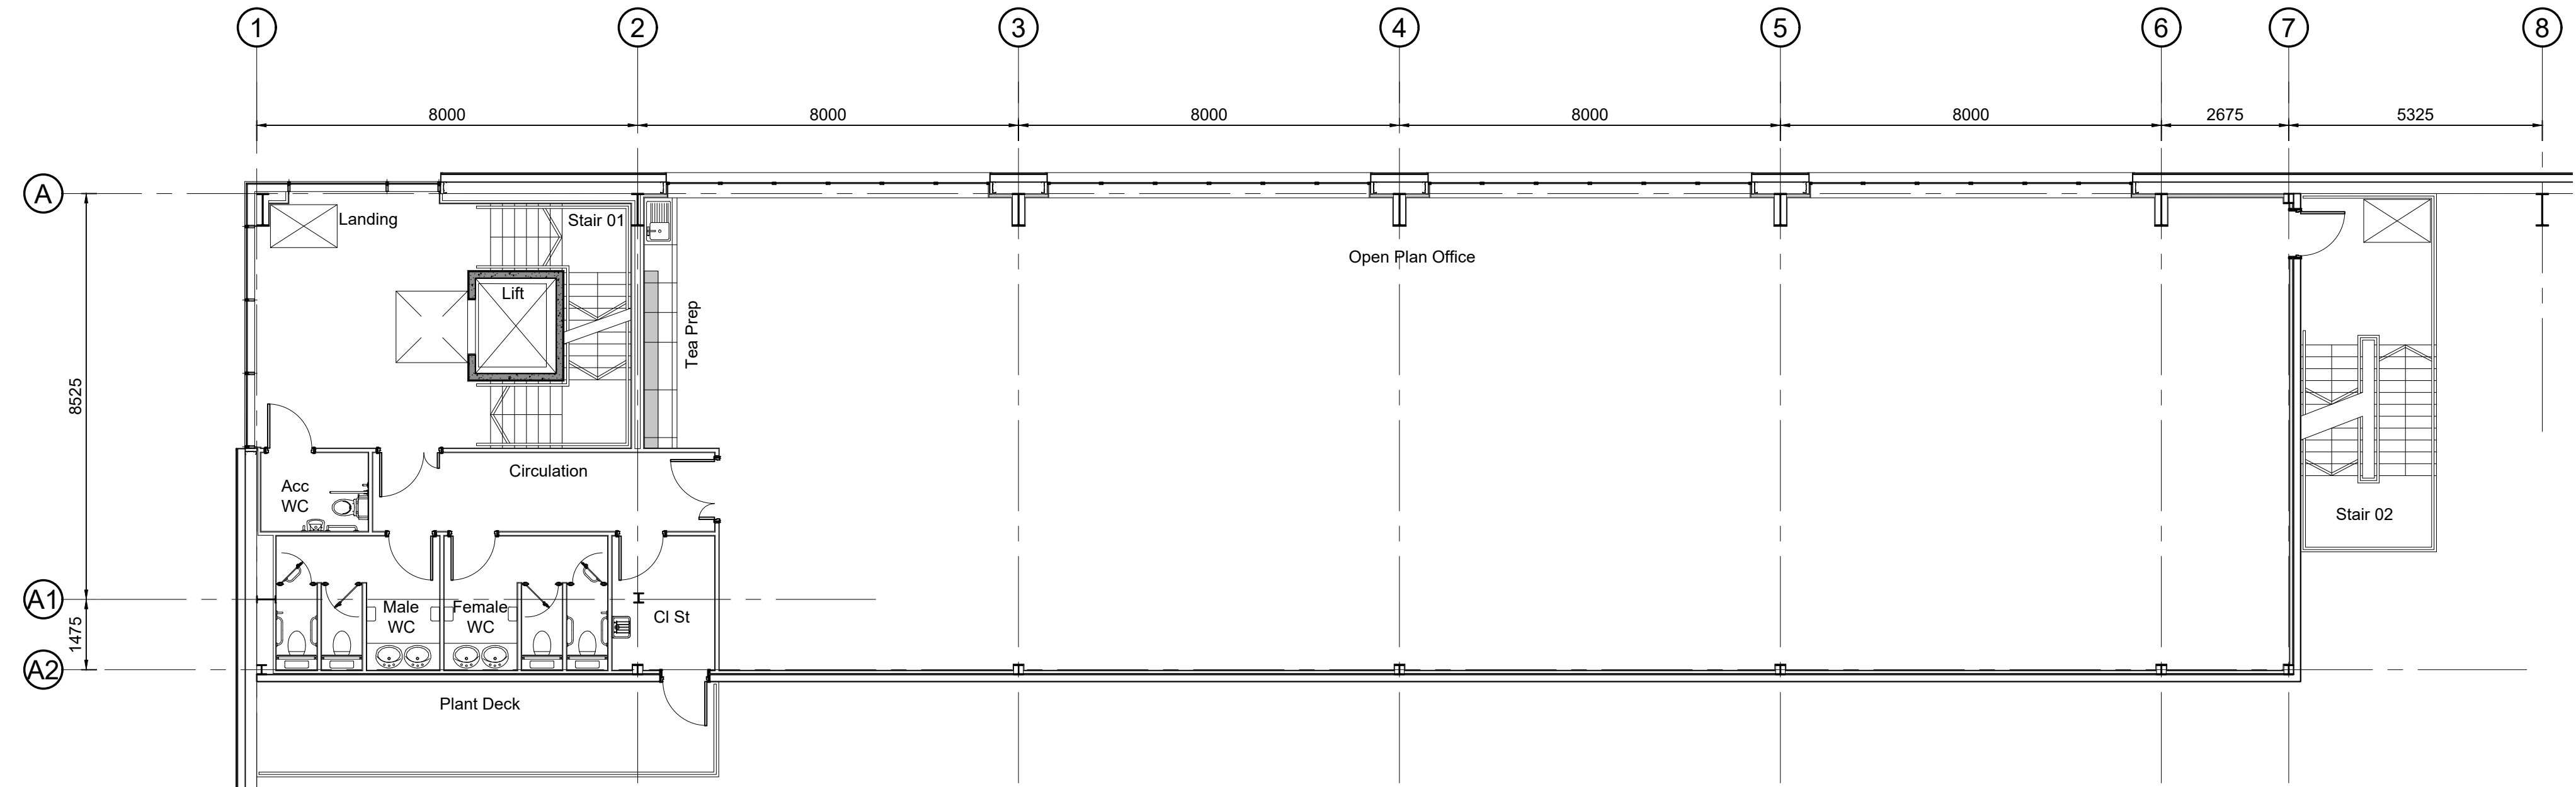

First Floor Layout Scale 1:100

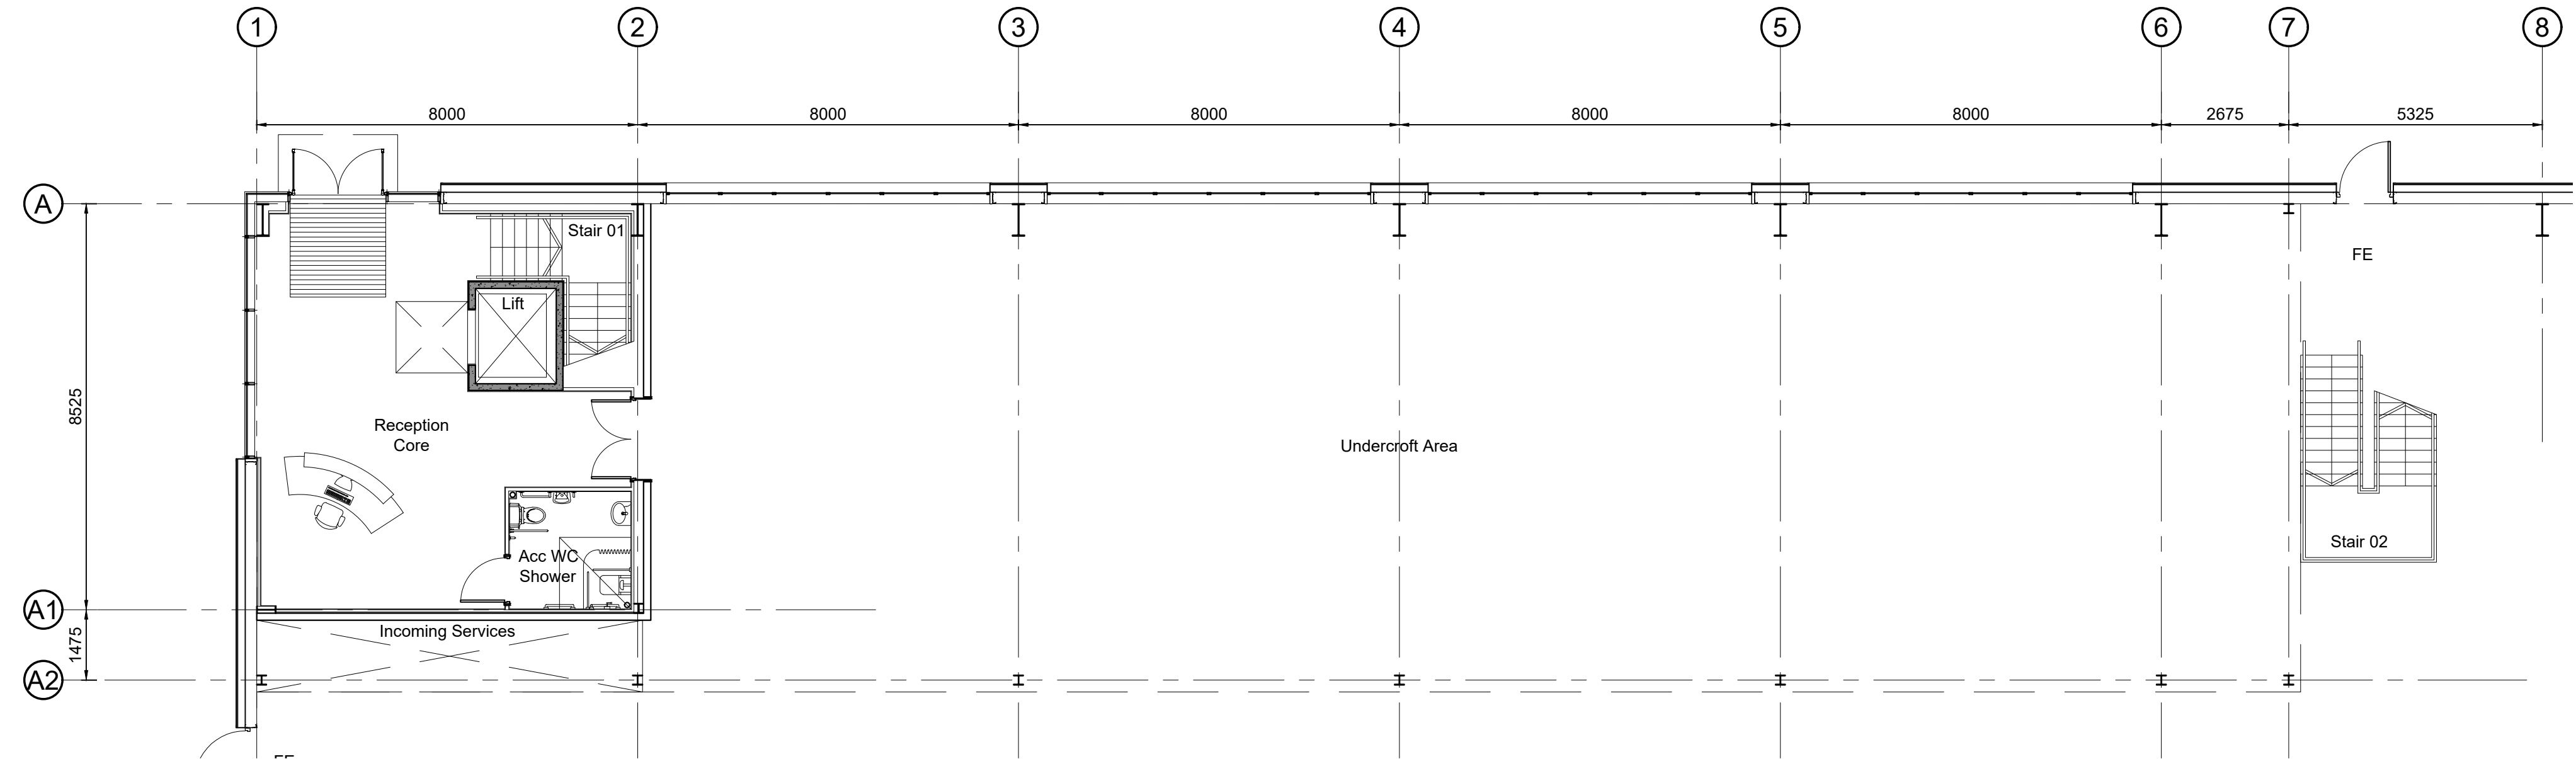

Ground Floor Layout Scale 1:100

1m SCALE 1:100

PLANNING
THIS DRAWING IS FOR PLANNING CONSIDERATION ONLY
AND SHOULD NOT BE USED FOR ANY OTHER PURPOSE

rev	amendments	by	ckd	date
A	Initial Issue	RF	LF	14.01.22

Penrhyn Road, Knowsley Business
Park, Merseyside
Main Office Plan

GRAFTONGATE

umc
architects
Newark Beacon, Cafferata Way, Newark, Nottinghamshire NG24 2TN
t. +44 (0)1636 653027 e. info@umcarchitects.com

Drawing Status:	Planning
Drawn / Checked:	RF / LF
Date:	14/01/2022
Scale:	1:100 A1
Drawing no:	Revision:
21002 P1002	A