
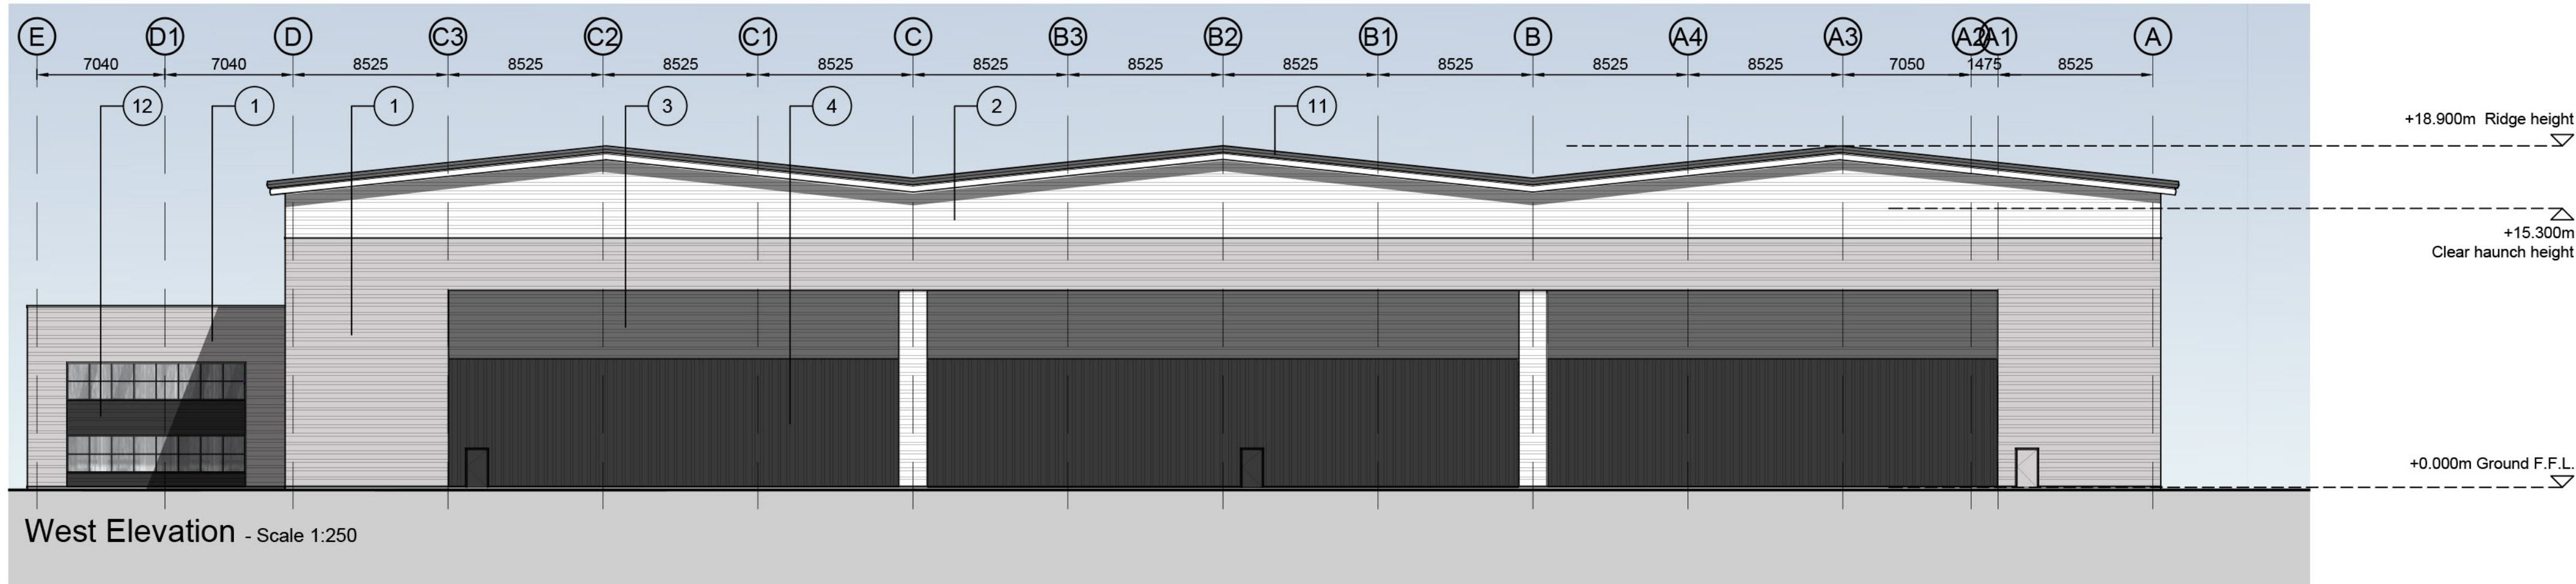
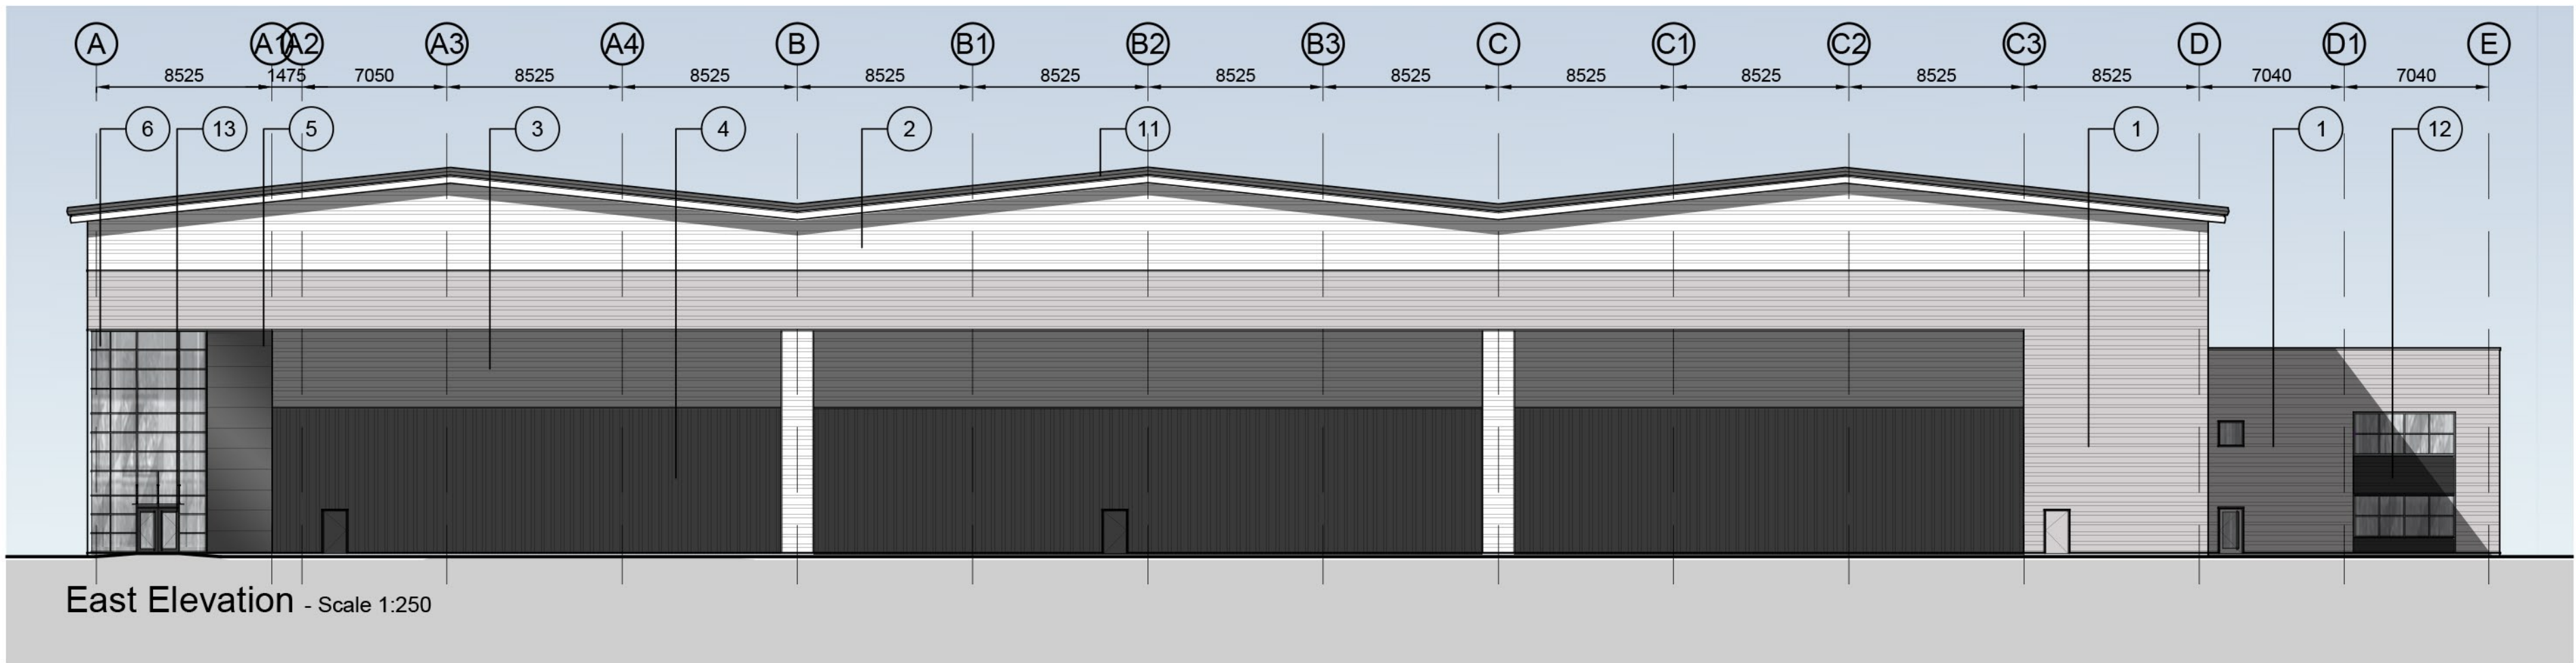
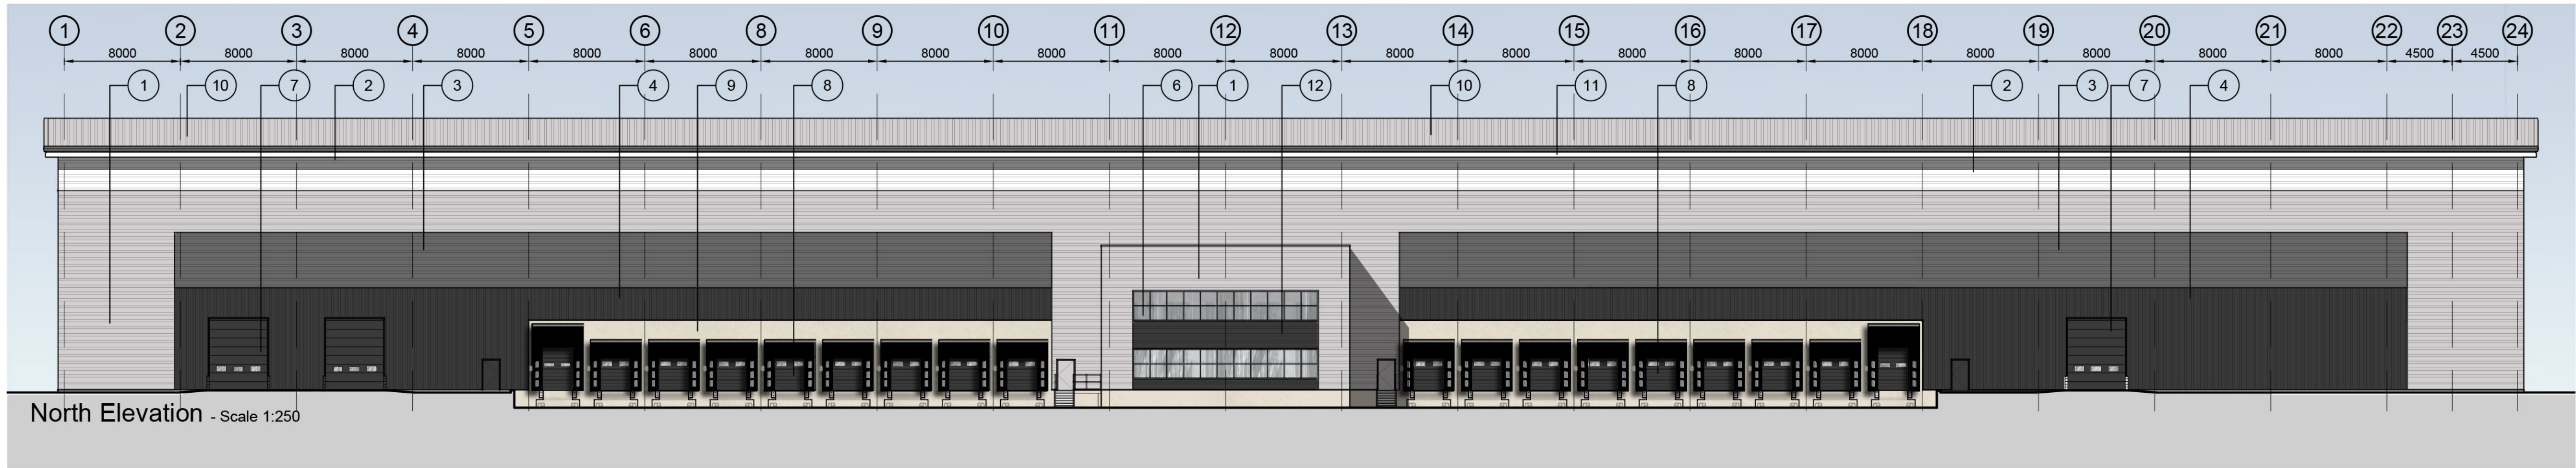


- Dimensions are in millimeters, unless stated otherwise.
- Scaling of this drawing is not recommended.
- It is the recipient's responsibility to print this document to the correct scale.
- All relevant drawings and specifications should be read in conjunction with this drawing.

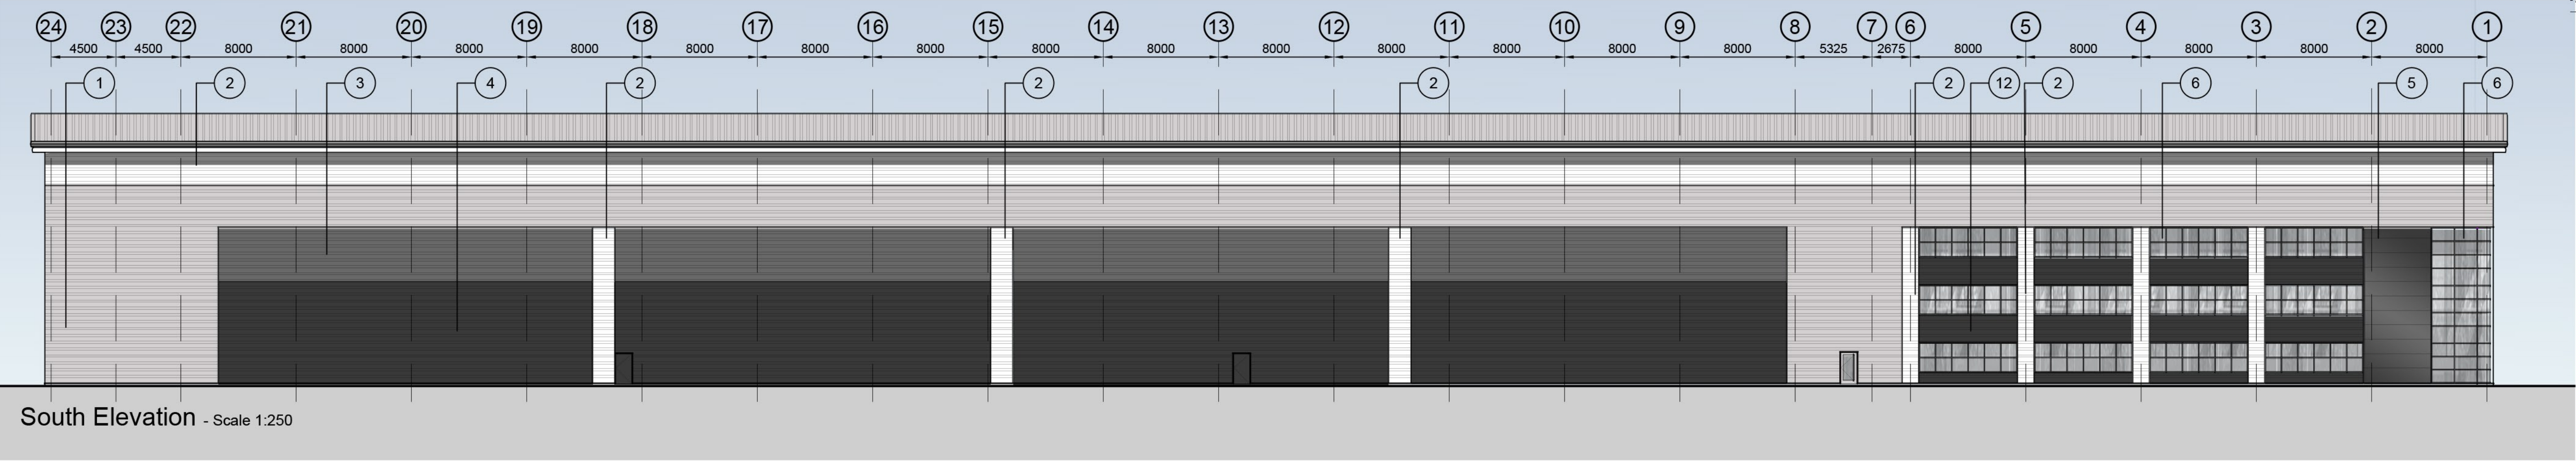

- Horizontally laid trapezoidal profiled wall cladding system
Coating: Tata Steel Prisma
Colour: Sinus (RAL 9006)
- Horizontally laid trapezoidal profiled wall cladding system
Coating: Tata Steel HPS200 Ultra
Colour: White (RAL 9003)
- Horizontally laid trapezoidal profiled wall cladding system
Coating: Tata Steel Prisma
Colour: Slate Grey (RAL 7012)
- Vertically laid trapezoidal profiled wall cladding system
Coating: Tata Steel Prisma
Colour: Anthracite (RAL 7016)
- Horizontally laid composite microrib cladding panel system
Coating: Tata Steel Prisma
Colour: Anthracite (RAL 7016)
- Thermally broken polyester powder coated aluminium window/door system
Coating: Tata Steel Prisma
Frame Colour: Anthracite (RAL 7016)
- Sectional vertical lift level access loading door
Size: 4000mm wide x 4800mm high (clear opening)
Coating: Tata Steel Prisma
Colour: Anthracite (RAL 7016)
- Sectional vertical lift standard dock leveller loading door
Size: 3000mm wide x 3000mm high (clear opening) (3500mm high standard shelter; tall shelters 4100mm high)
Coating: Tata Steel Prisma
Colour: Anthracite (RAL 7016)
- Pre-cast insulated dock Pro-wall system
- Trapezoidal roof panels
Coating: Tata Steel HPS200 Ultra
Colour: Goosewing Grey (RAL 7038)
- Eaves and verge flashing
Top Coating: Tata Steel Prisma
Top Colour: Anthracite (RAL 7016)
Bottom Coating: Tata Steel HPS200 Ultra
Bottom Colour: White (RAL 9003)
- Horizontally laid trapezoidal profile wall cladding system
Coating: Tata Steel Prisma
Colour: Anthracite (RAL 7016)
- Canopy projecting 1.2m from curtain walling system supported from tie rods with toughened (glazed) sheets
Finish: Polyester powder coated
Coating: Tata Steel Prisma
Colour: Anthracite (RAL 7016)

+18.900m Ridge height

+15.300m Clear haunch height

+0.000m Ground F.F.L.

5m SCALE 1:250

PLANNING
THIS DRAWING IS TO BE USED FOR THE STATED PURPOSE ONLY AND SHOULD NOT BE USED FOR ANY OTHER

rev amendments by ckd date
Penrhyn Road, Knowsley Business Park, Merseyside
Elevations

GRAFTONGATE

umc architects
Newark Beacon, Cafferata Way, Newark, Nottinghamshire NG24 2TN
t: +44 (0)1636 653027 e: info@umcarchitects.com

Drawing Status:	Planning
Drawn / Checked:	RF / LF
Date:	13/01/2022
Scale:	1:250 A1
Drawing no:	Revision:
21002 P1004	B