


- Dimensions are in millimeters, unless stated otherwise.
- It is the recipients responsibility to print this document to the correct scale.
- All relevant drawings and specifications should be read in conjunction with this drawing.

- Layout to be confirmed

C1 - Revision reference

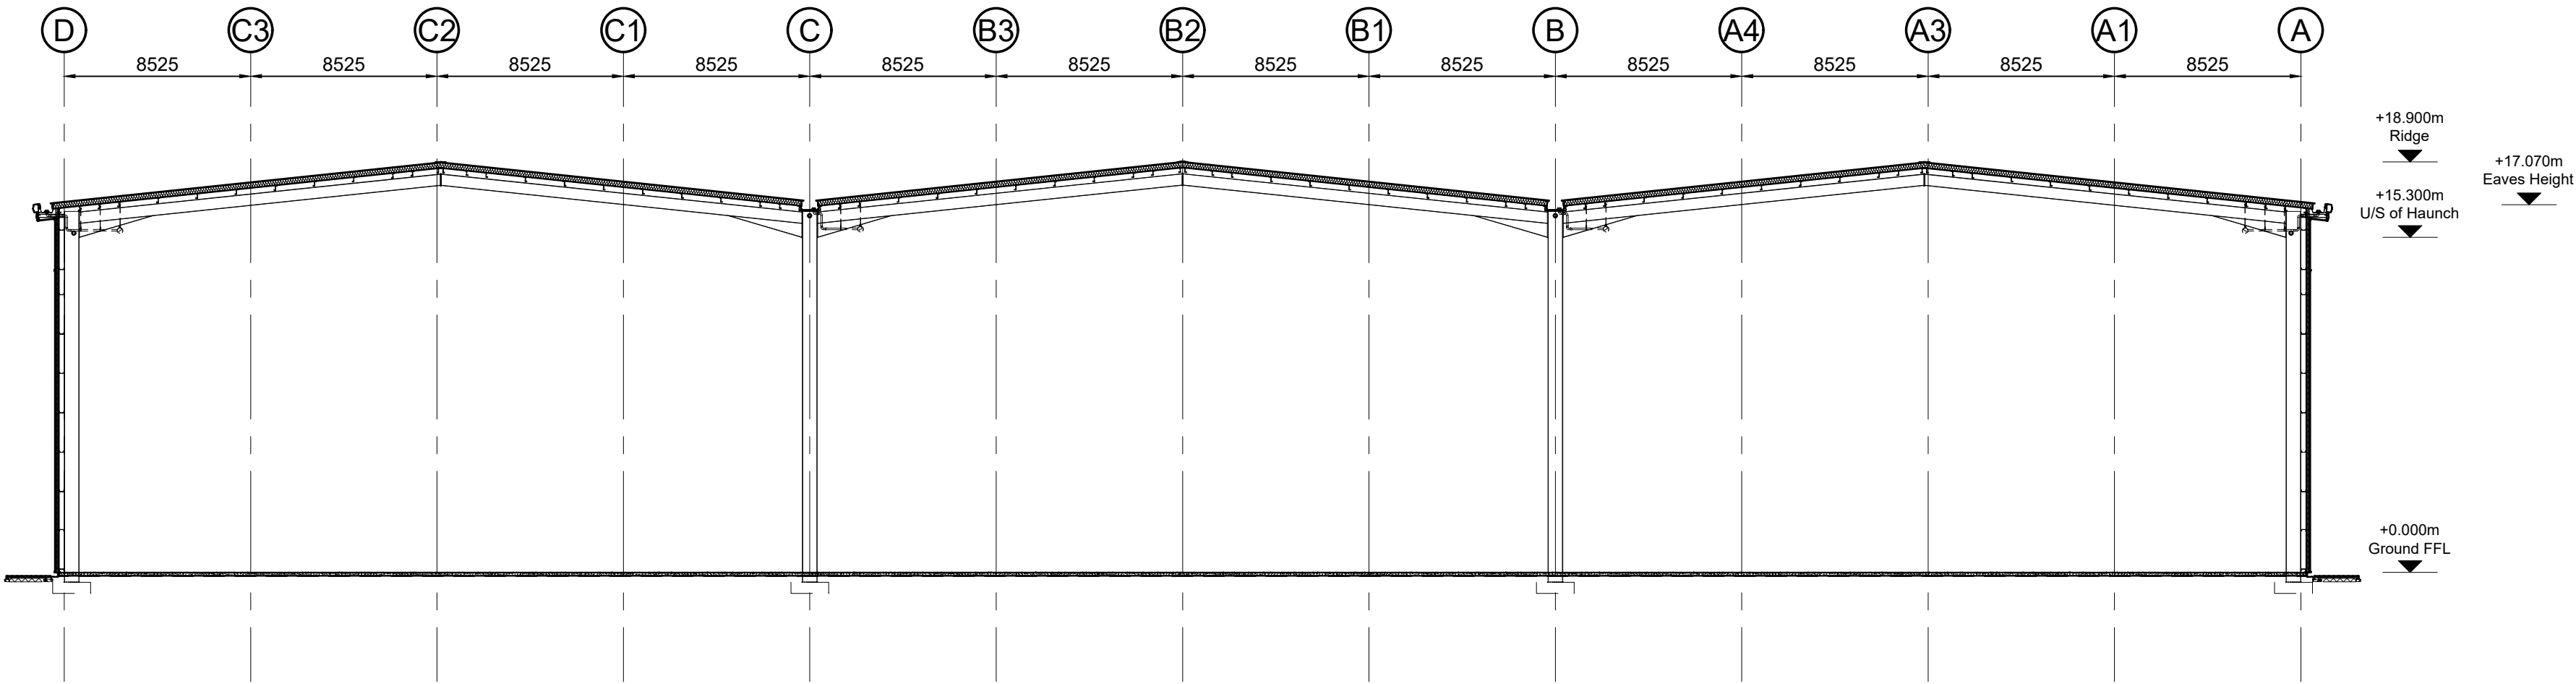

PLANNING
THIS DRAWING IS TO BE USED FOR THE STATED PURPOSE
ONLY AND SHOULD NOT BE USED FOR ANY OTHER

10mm SCALE 1:1

rev	amendments	by	ckd	date
Penrhyn Road, Knowsley Business Park, Merseyside				
Building Section				
GRAFTONGATE				
 Newark Beacon, Cafferata Way, Newark, Nottinghamshire NG24 2TN o. +44 (0)1636 653027 e. info@umcarchitects.com				
Drawing Status:		Preliminary		
Drawn / Checked:		RF / LF		
Date:		03.02.2022		
Scale:		1:250 A1		
Drawing no:		Revision:		
21002 P1006		A		