



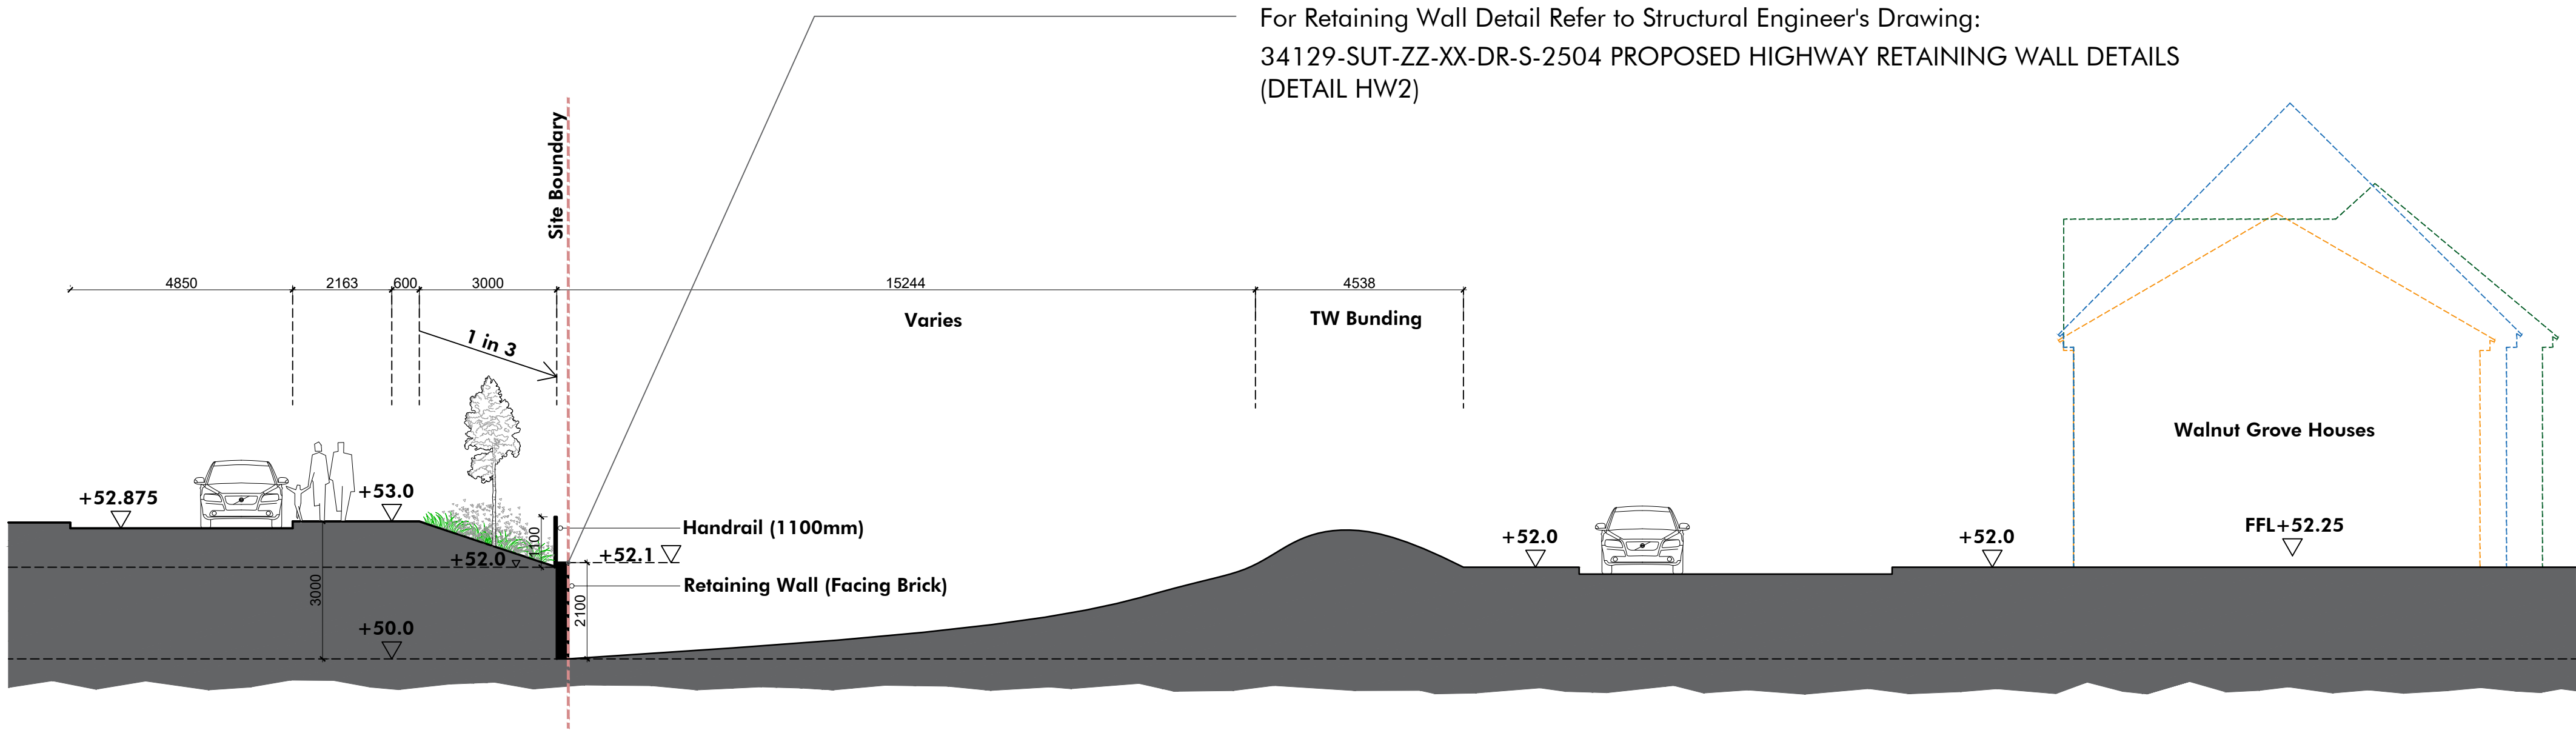

PROPOSED RETAINING WALL SCHEME



SECTION KEY

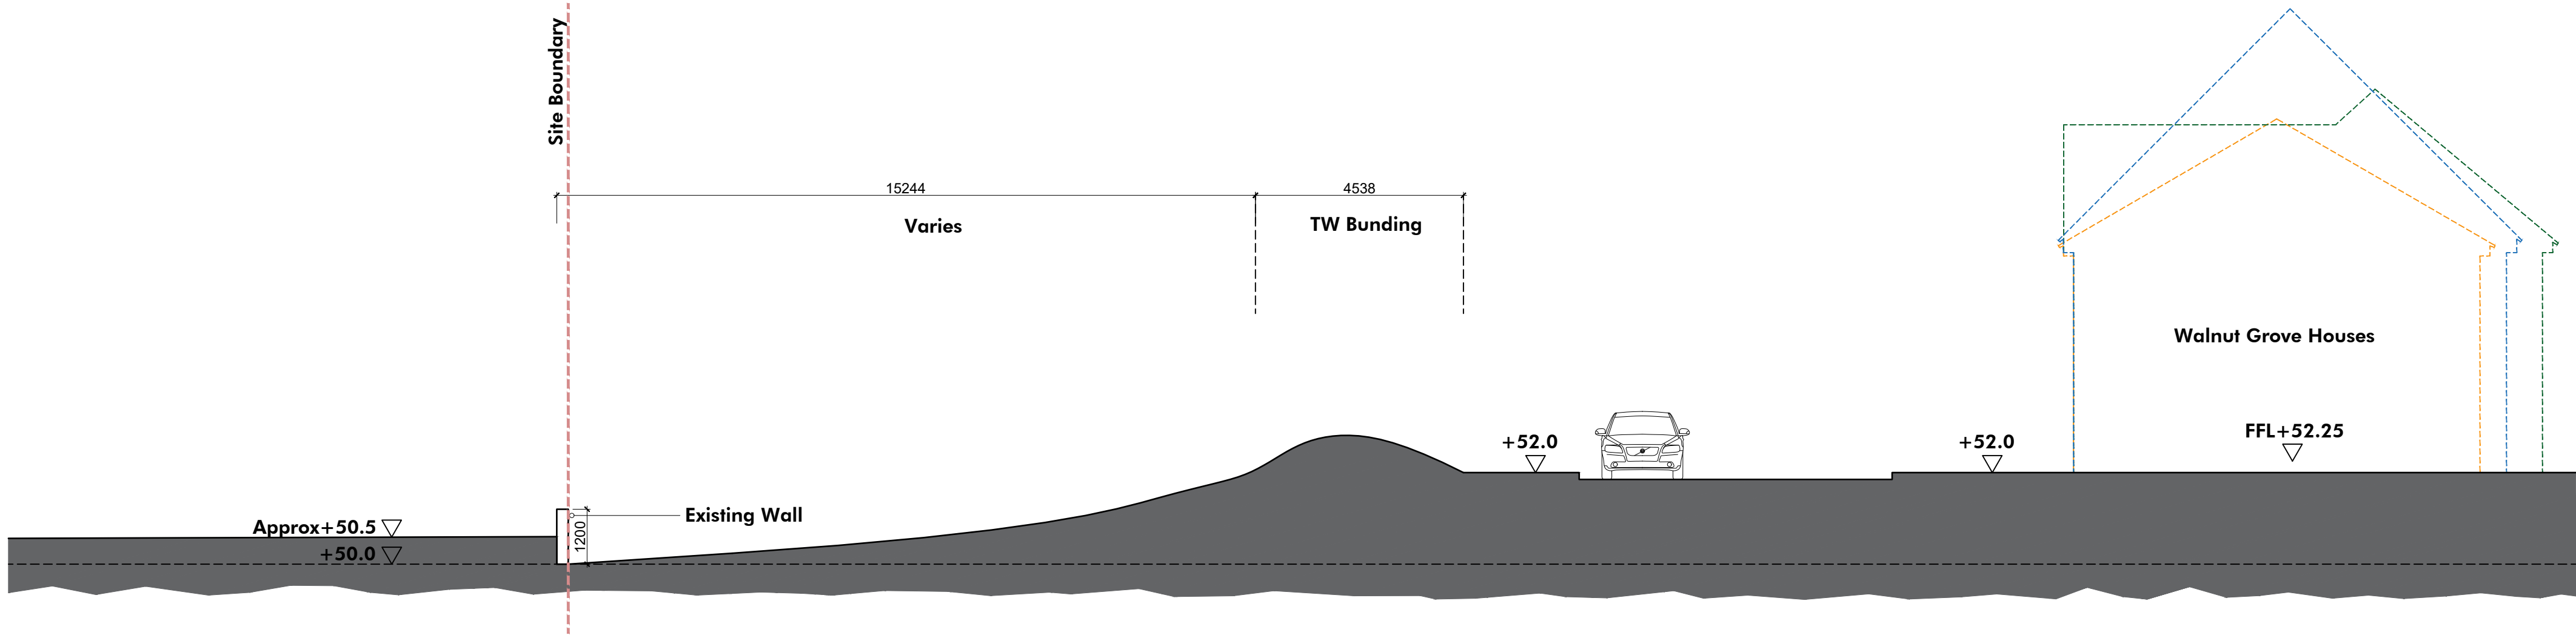

EXISTING SECTION

