


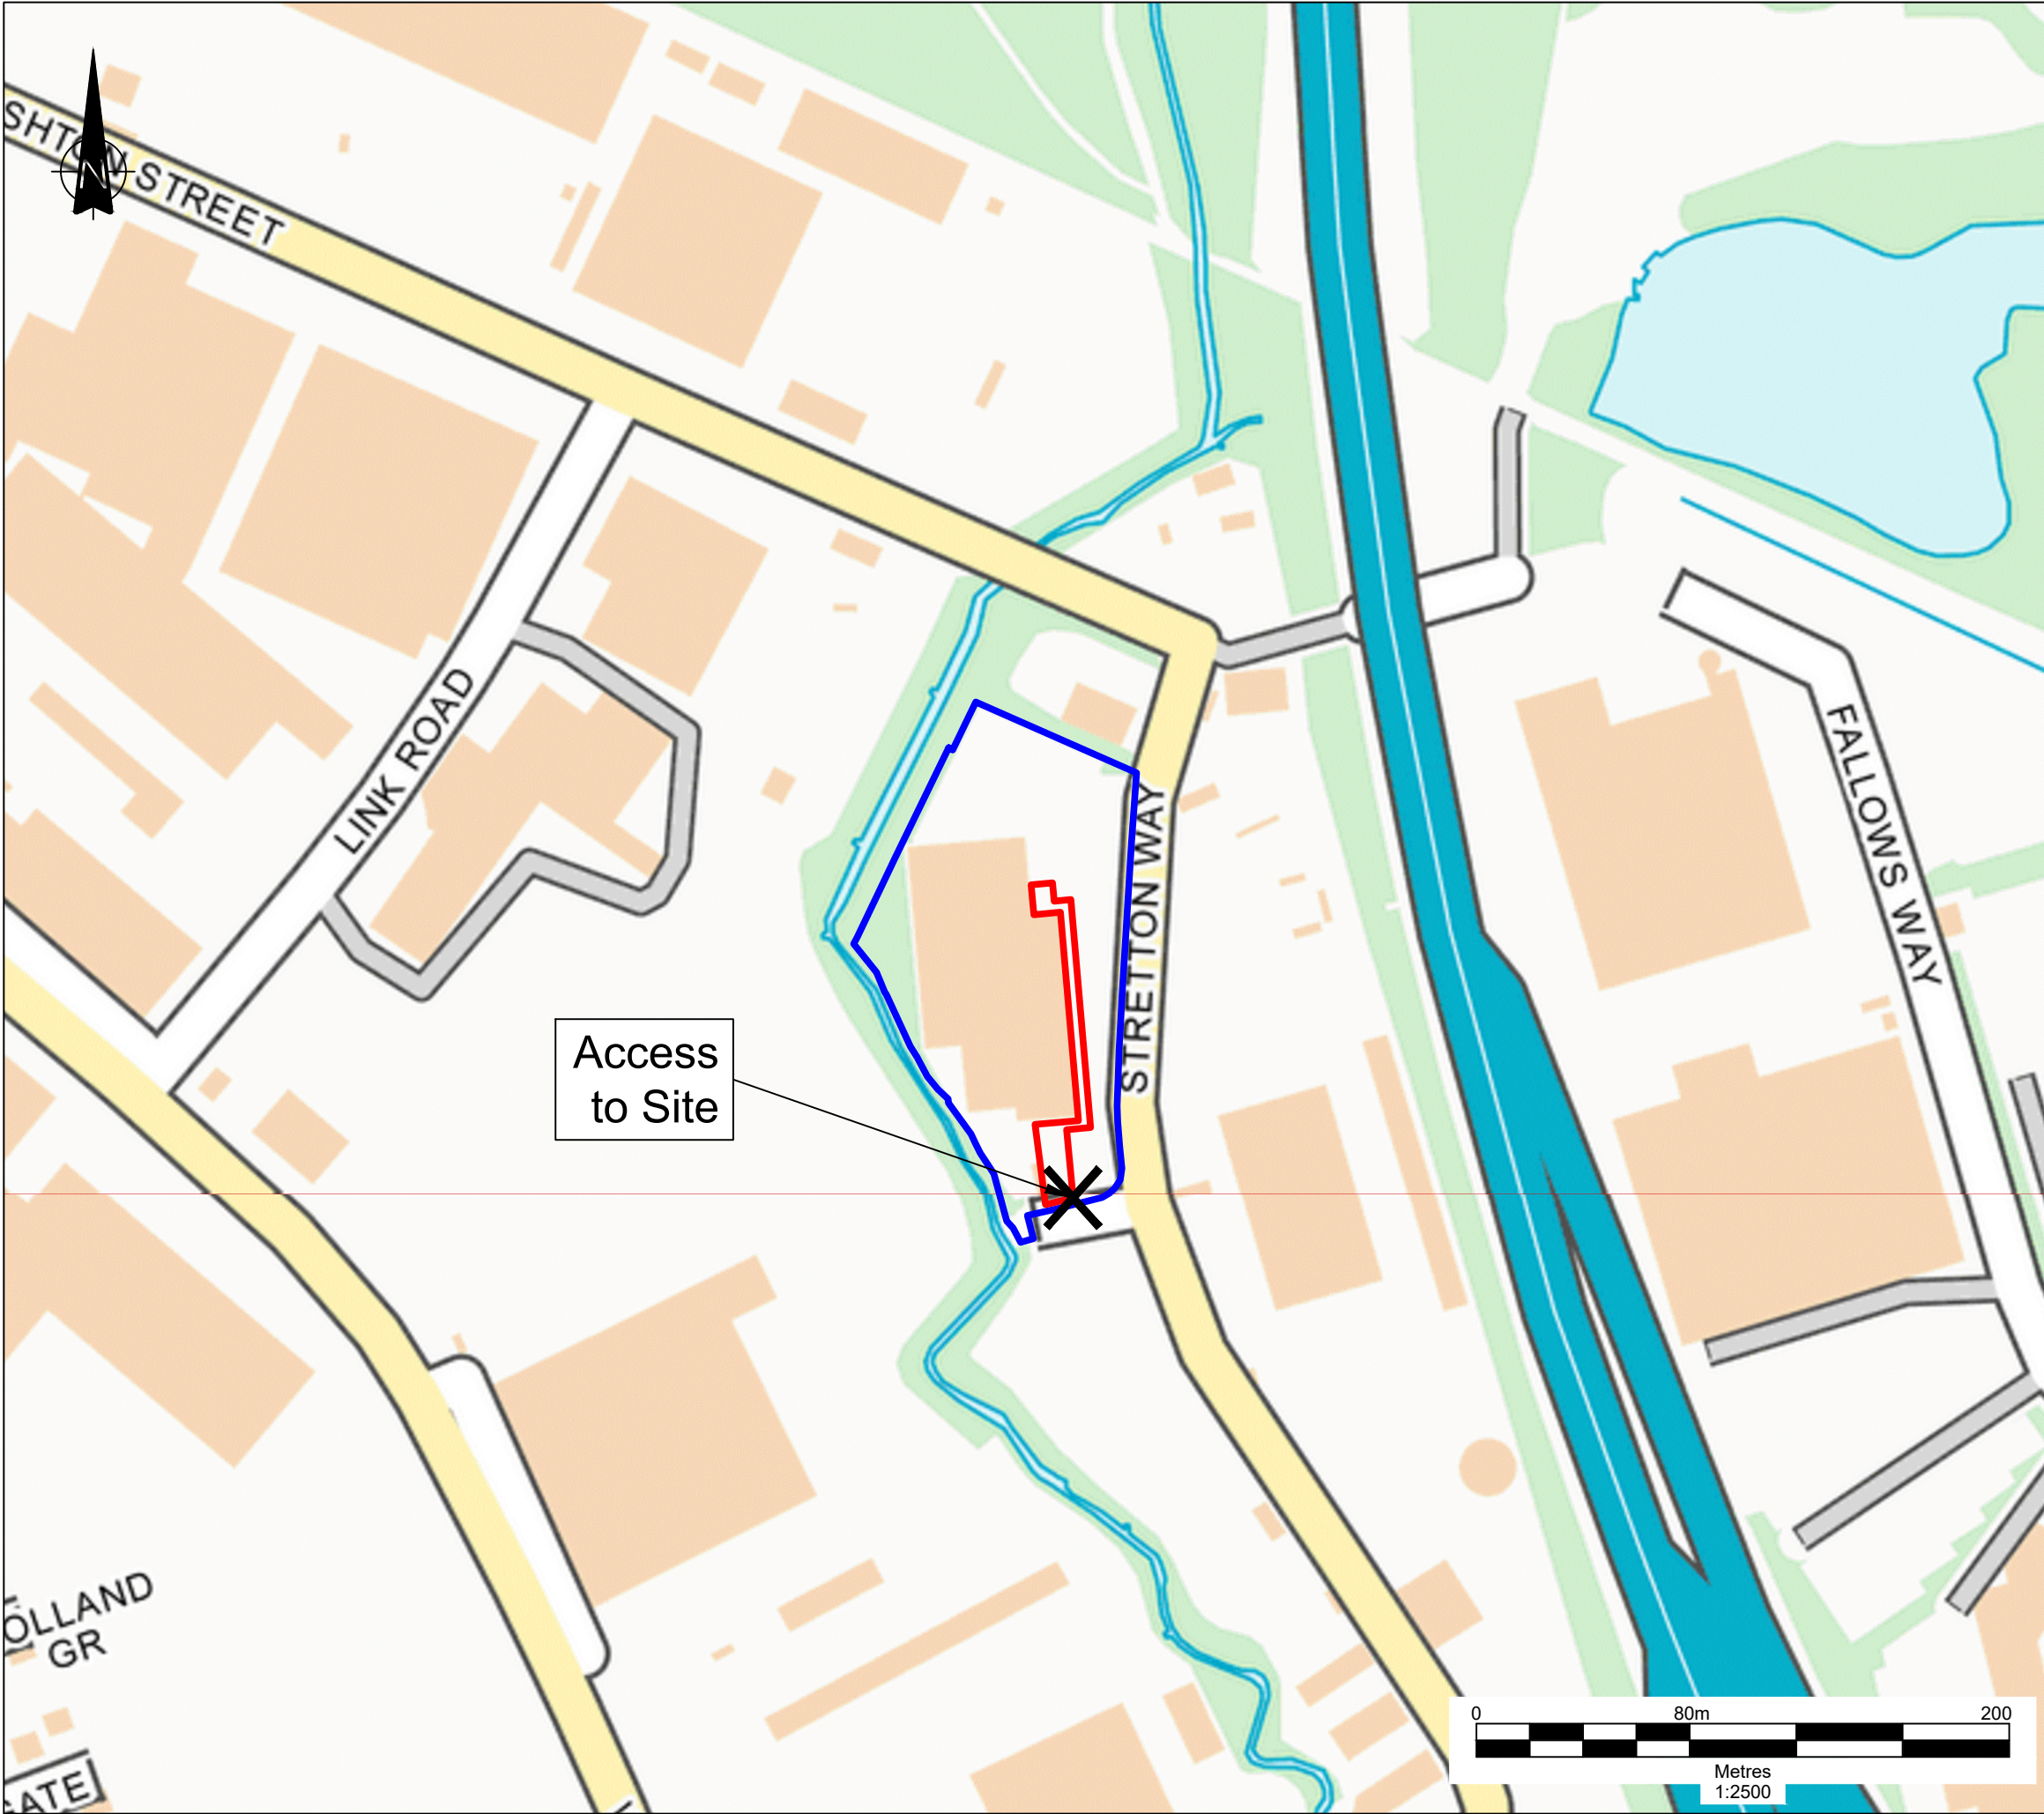

- NOTES:
1. ALL DIMENSIONS IN MILLIMETRES AND ALL LEVELS IN METRES ABOVE ORDNANCE DATUM.
 2. DO NOT SCALE FROM THIS DRAWING.
 3. ANY ANOMALIES IDENTIFIED WITH THE DETAILS SHOWN ON THIS DRAWING ARE TO BE BROUGHT TO THE ATTENTION OF FCC ENVIRONMENT (UK) LIMITED PRIOR TO CONSTRUCTION WORKS COMMENCING.

LEGEND:

Ownership Boundary

Planning Application Boundary (814m²)

Revision:	Date:	Description:	By:	Chk:
D	11.03.26	Planning application boundary amended	BH	RB
C	02.03.26	Planning application boundary added	BS	RB
B	17.02.26	Scale bar added	BS	RB
A	09.02.26	Location changed	BH	RB

Reference files:
Information taken from plans;

Reproduced from Ordnance Survey Digital maps with the permission of the Controller of His Majesty's Stationery Office. © Crown copyright. FCC Environment (UK) Limited, 3 Sidings Court, White Rose Way, Doncaster DN4 5NU. Licence No 0100031673



FCC Environment
3 Sidings Court, White Rose Way, Doncaster. DN4 5NU

Site: HUYTON WTS				
Drawing Title: Location Plan				
Drawn By: BH	Checked By: RB	Date: 11.03.26	Scale: 1:2500	Paper Size: A3
Status: FINAL	Revision: D	Drawing No: 105T504		Plan Number: PLAN 1