


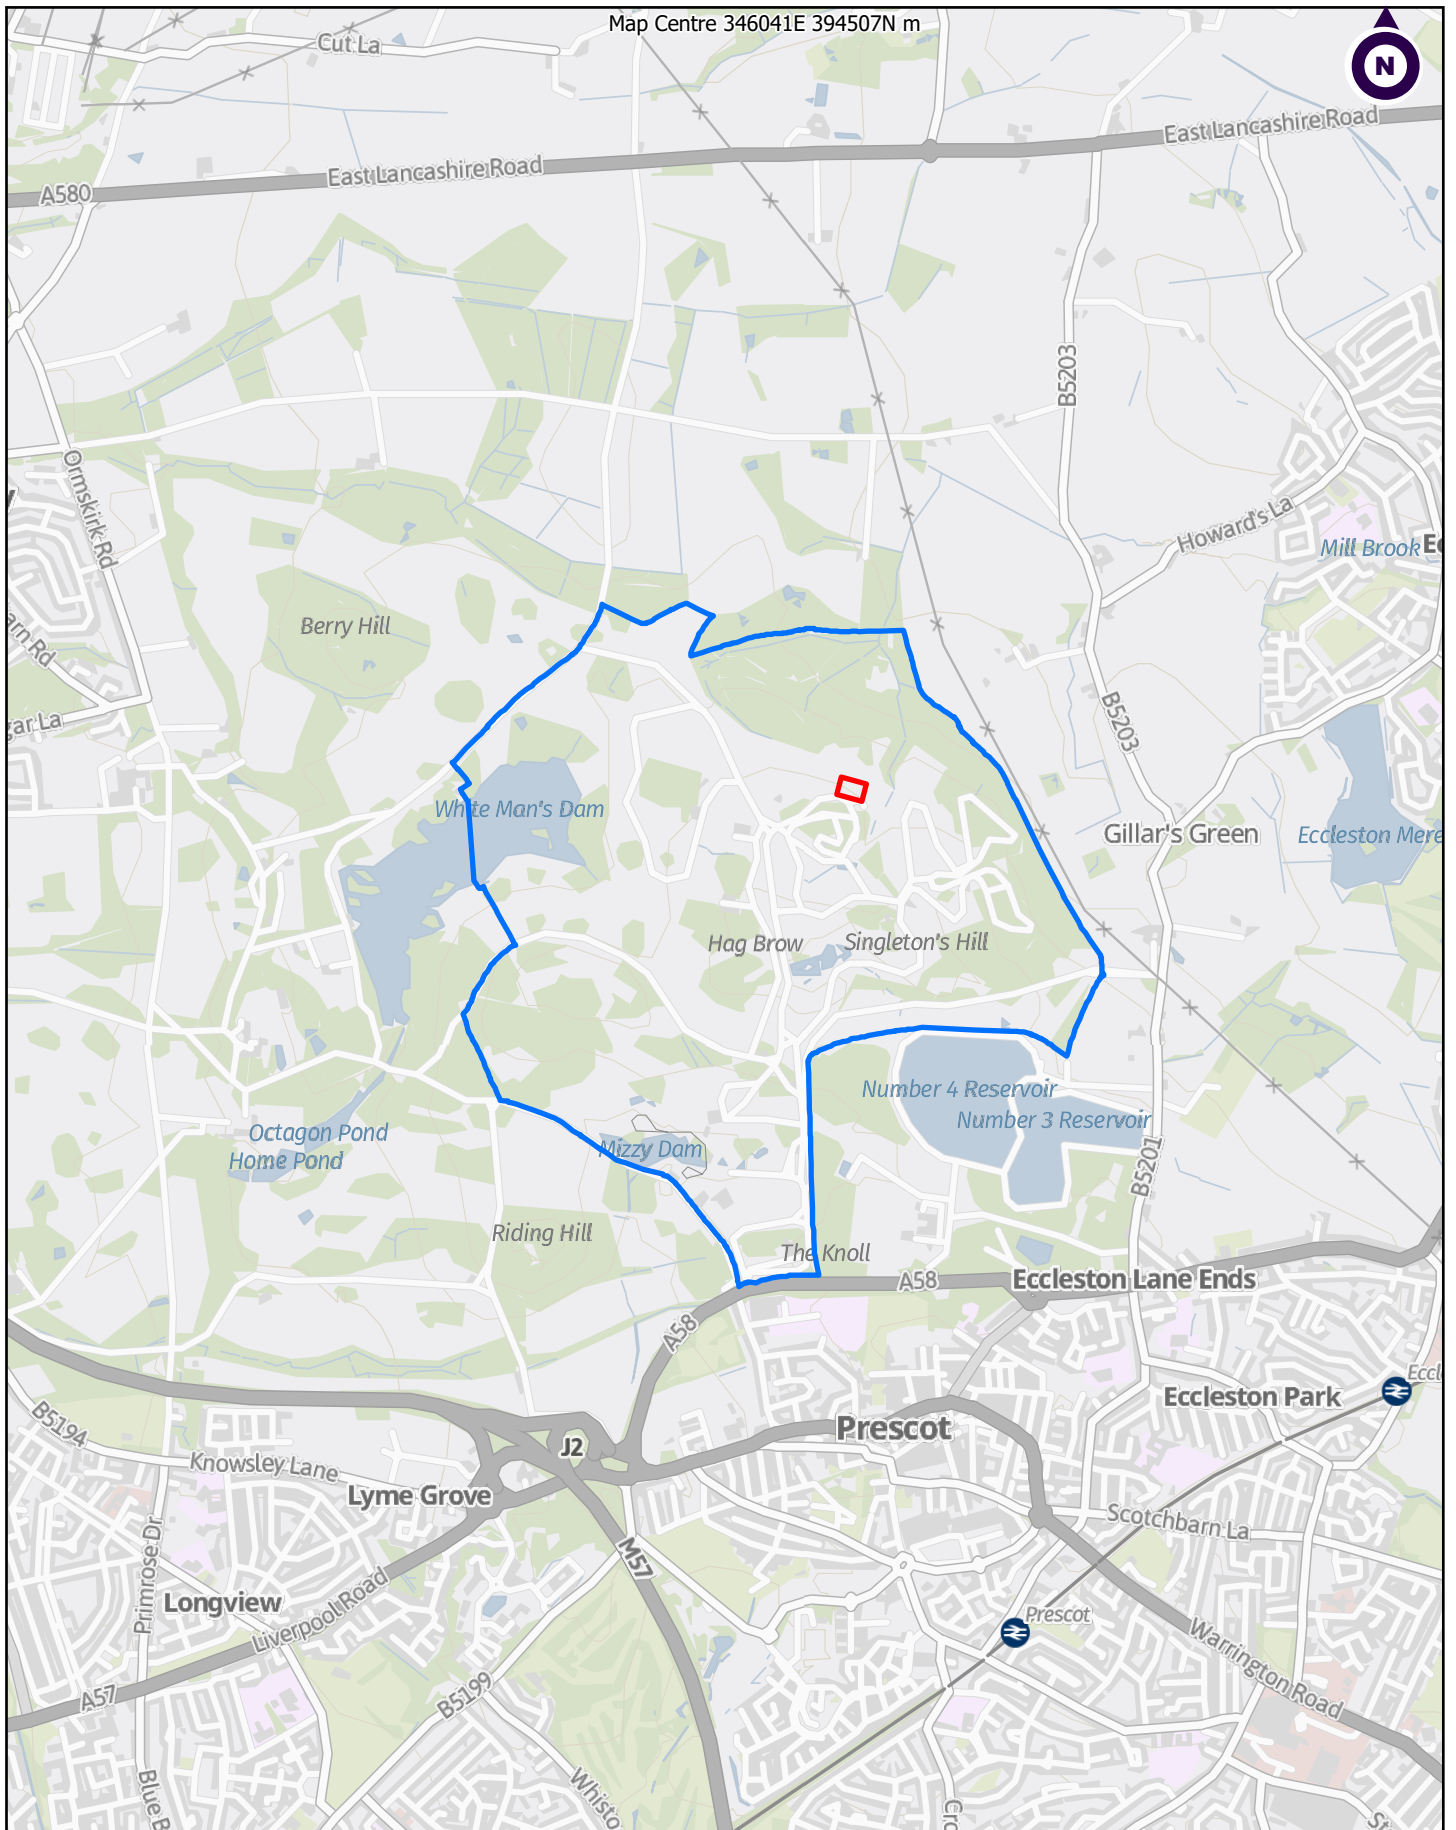

Contains OS data © Crown Copyright and database right 2023

Client:
Project: Baboon House Knowsley Safari

Title: Location Plan

Scale 1:25,000 @A4

Drawn By:

Date: 9/23/2023

Dwg no: 06