


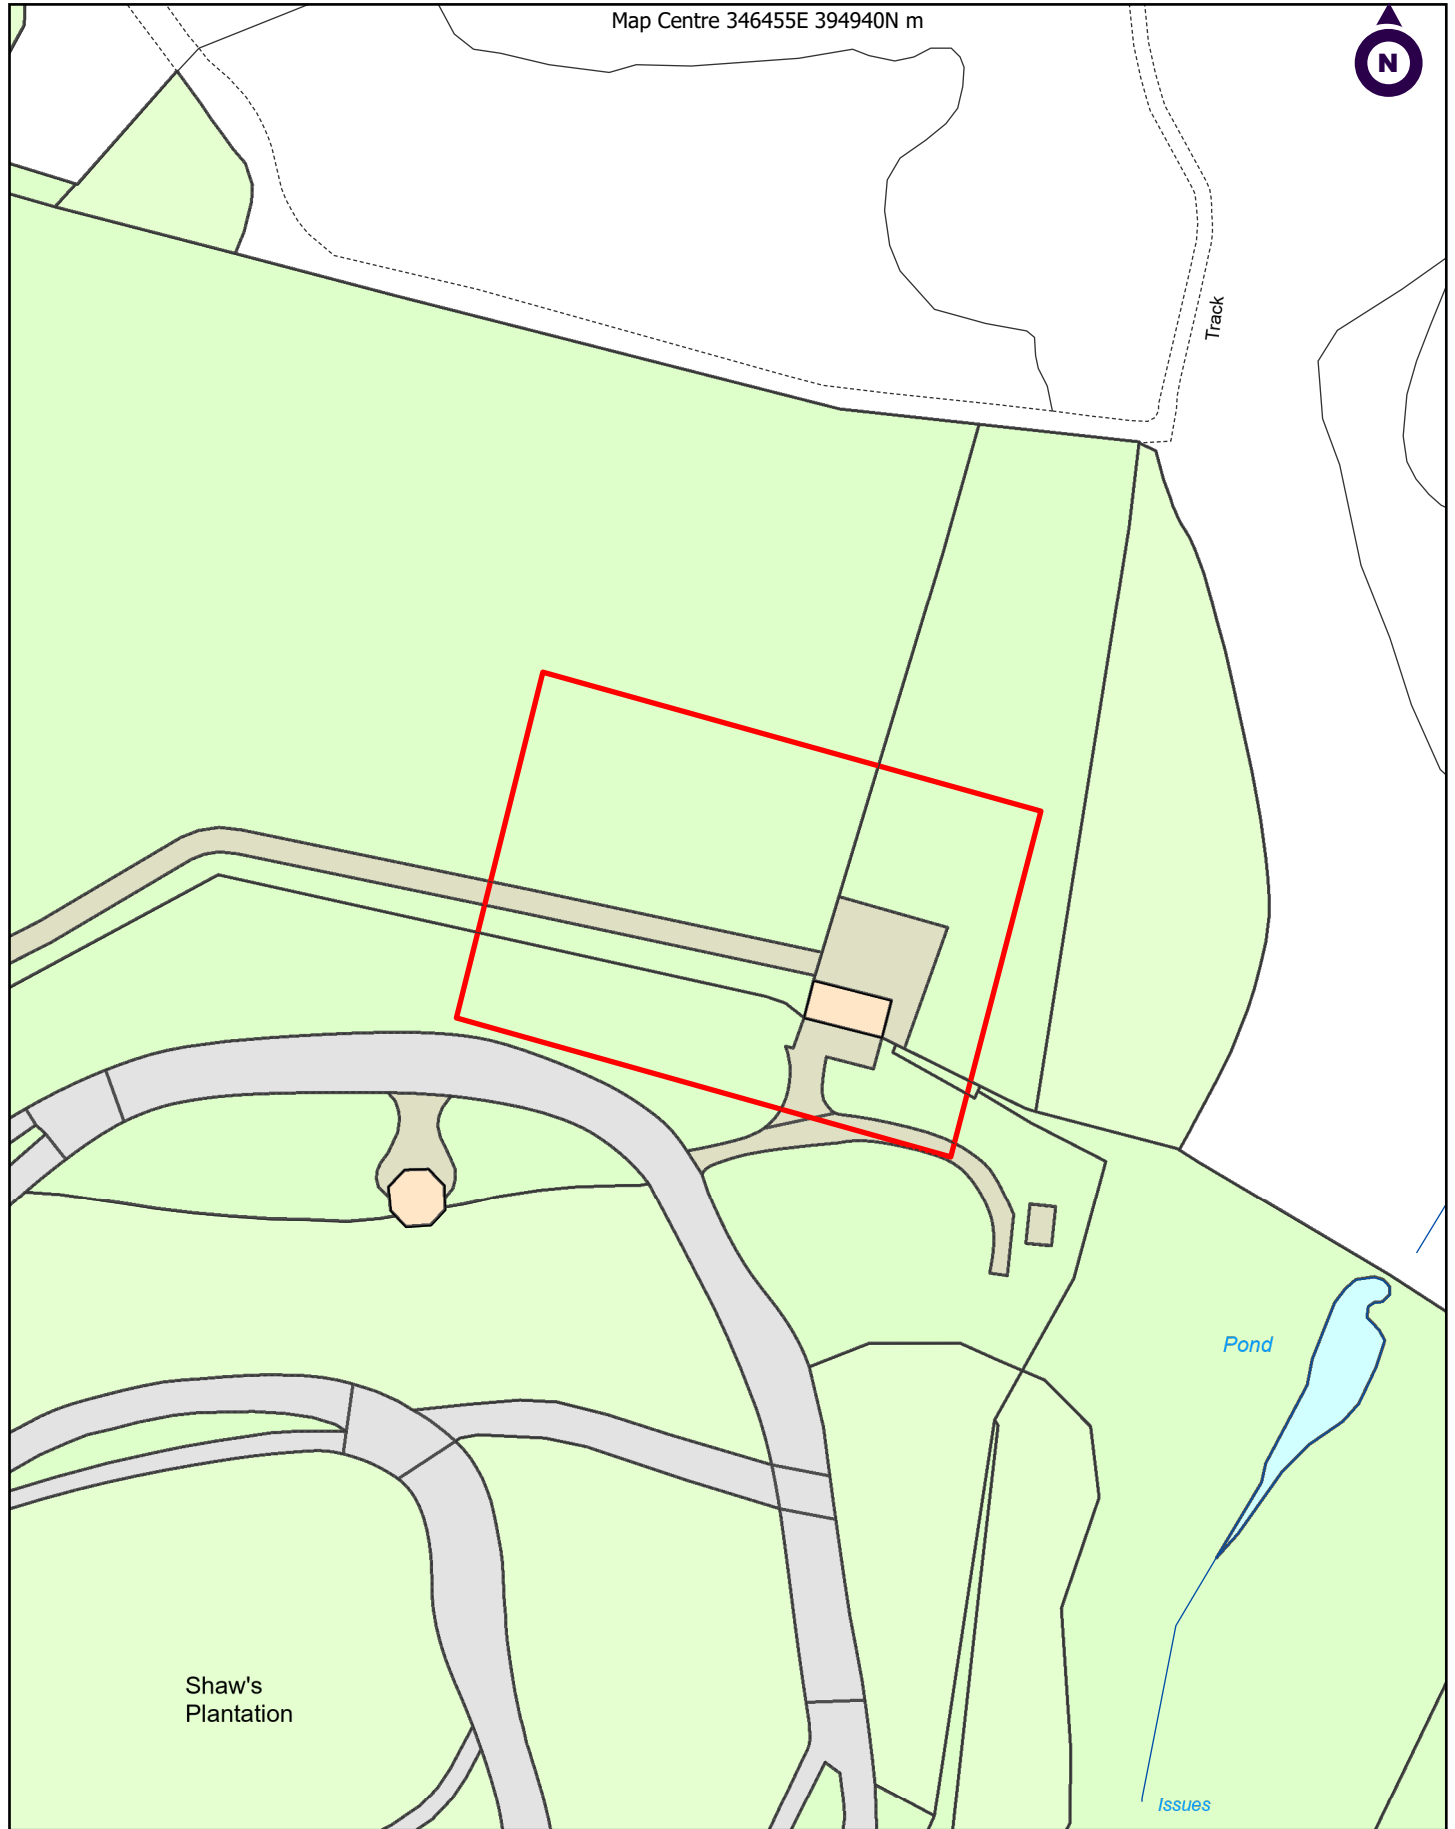

© Crown Copyright 2022. Carter Jonas LLP OS0100004458, © Crown

Client:

Project: Baboon House Knowsley Safari

Title: Location Plan

Scale 1:1,250 @A4

Drawn By:

Date: 9/23/2023

Dwg no: 07