


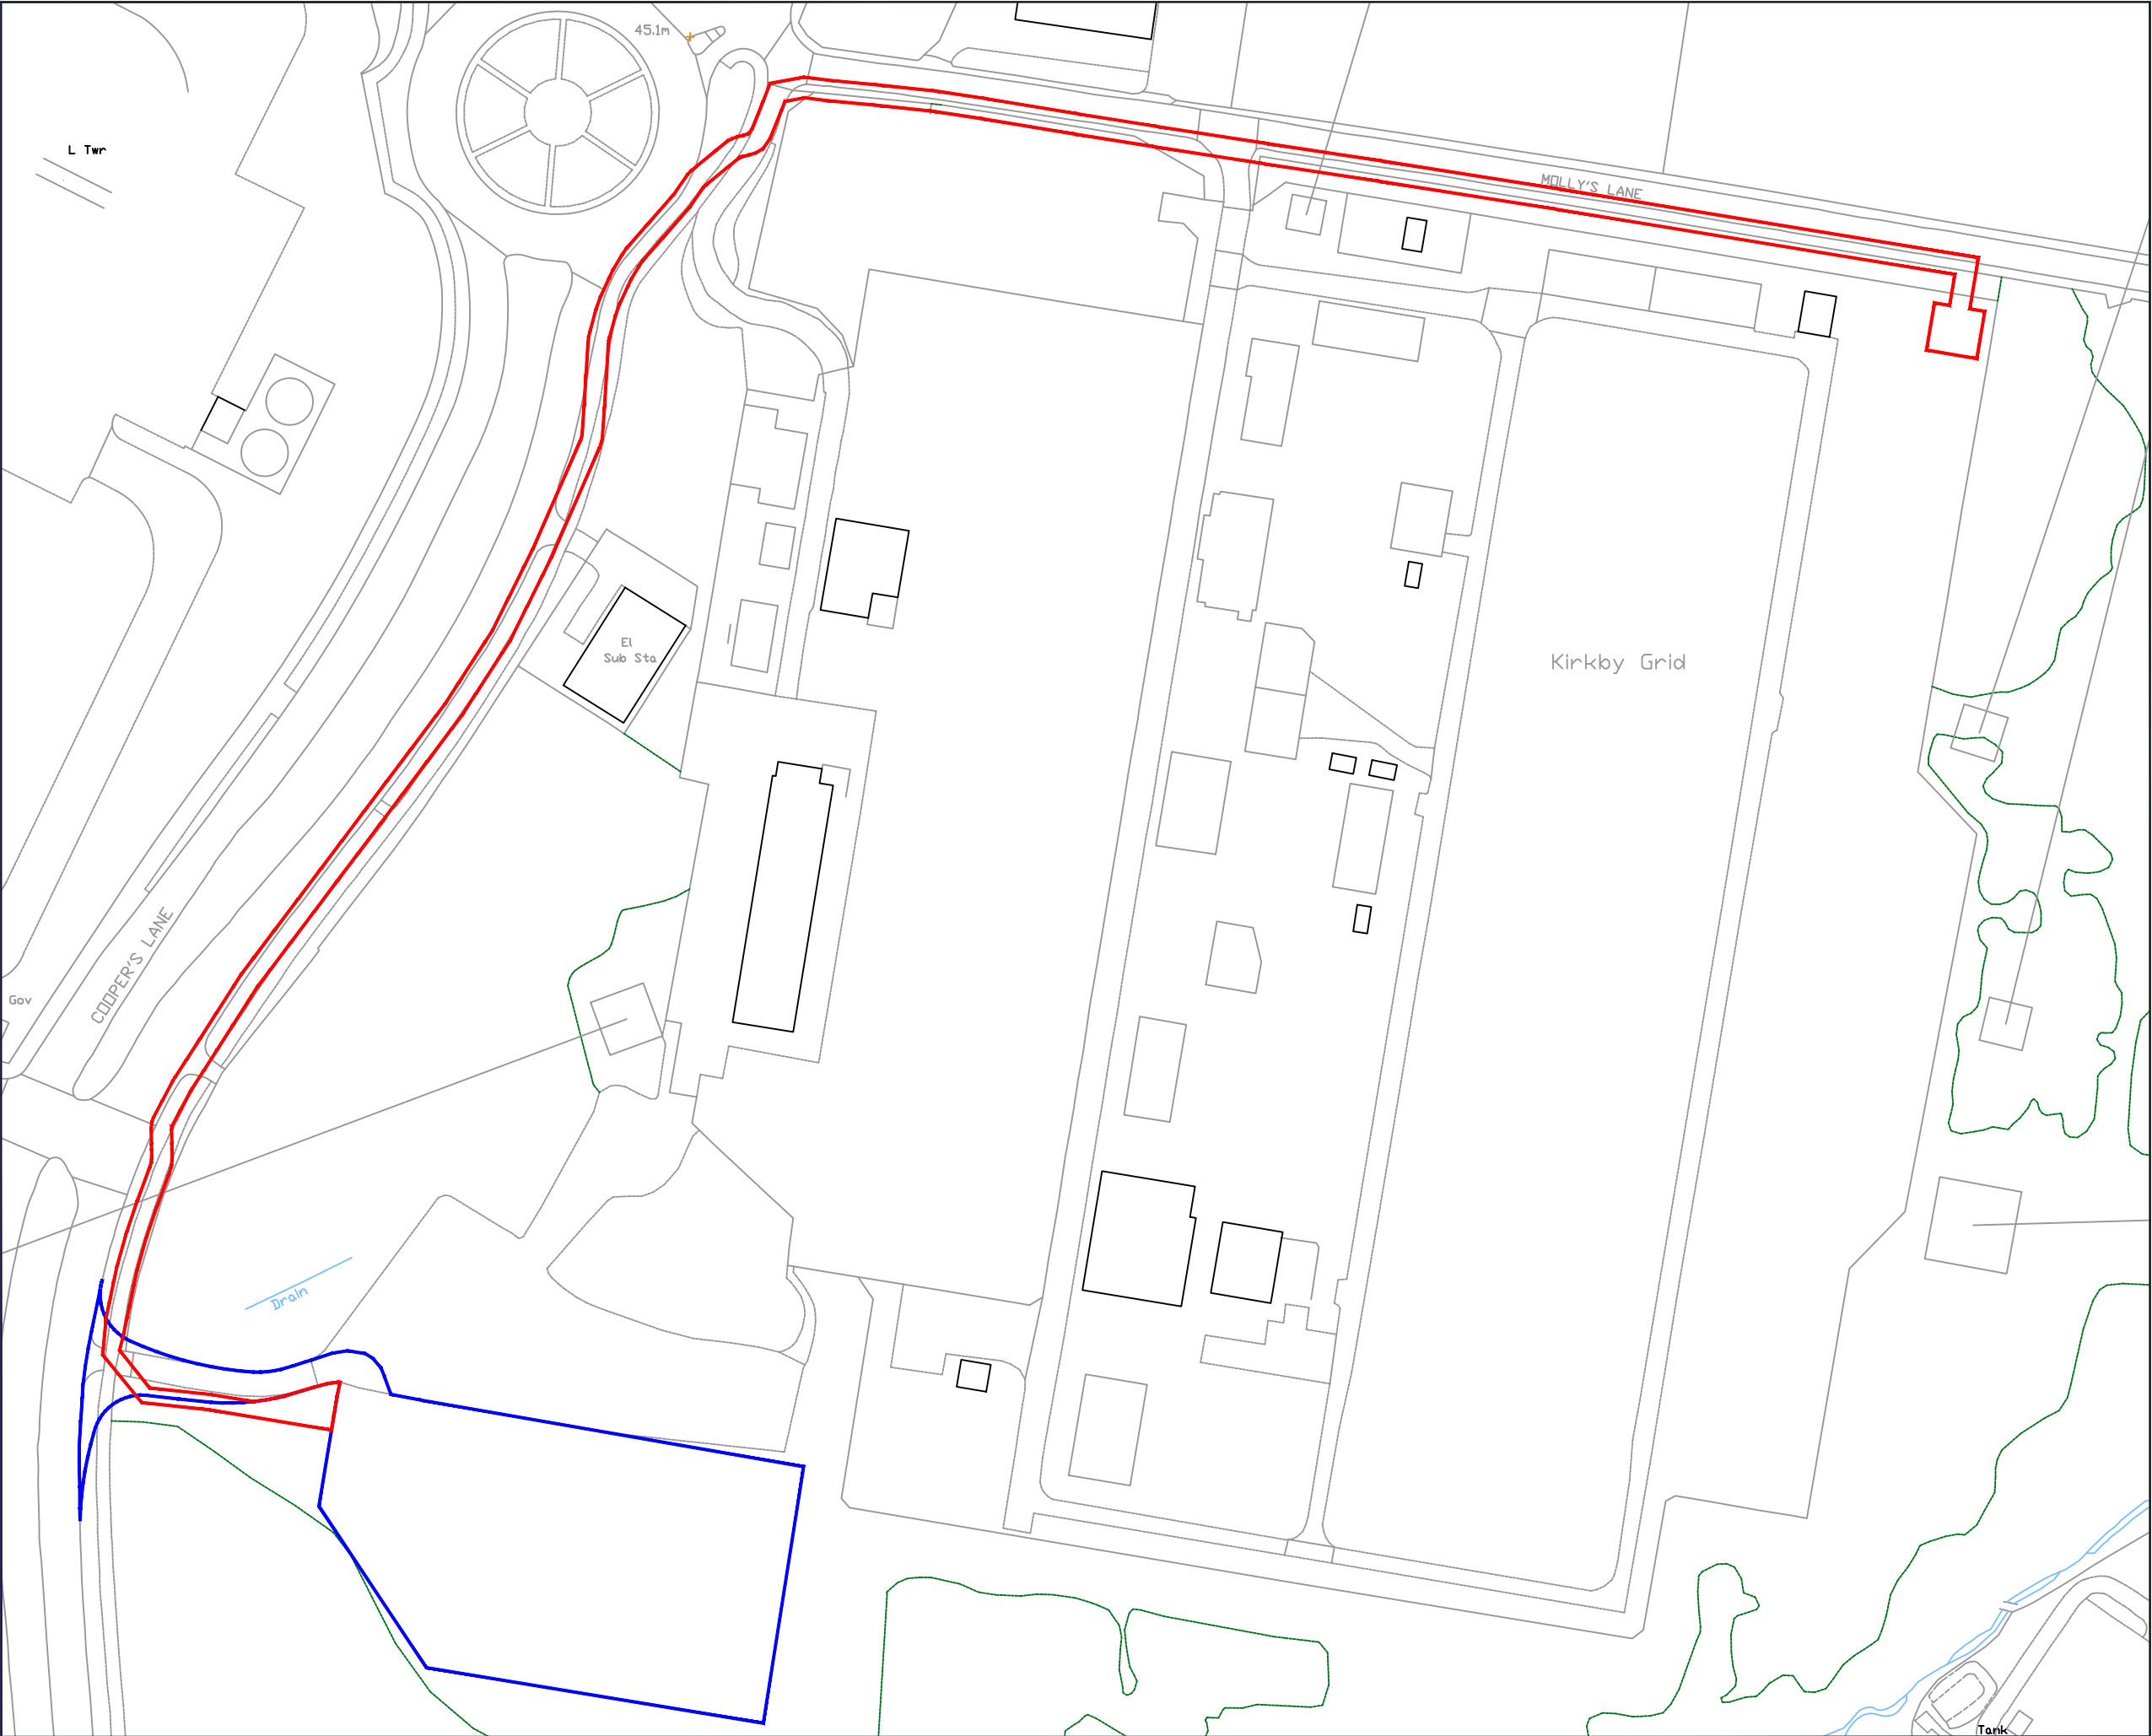

Application Boundary
2410m²

Area under Applicants
Control

0344 8700 007
axis.co.uk



Client

Pelagic Energy

Project

Kirkby BESS Grid Connection

Drawing Title

Statutory Plan

Scale

1:1250 @A3

Date

September 2023

Dwg no

2569-03-002

Status

--

Drawn

SK

Checked

BH

Rev

