


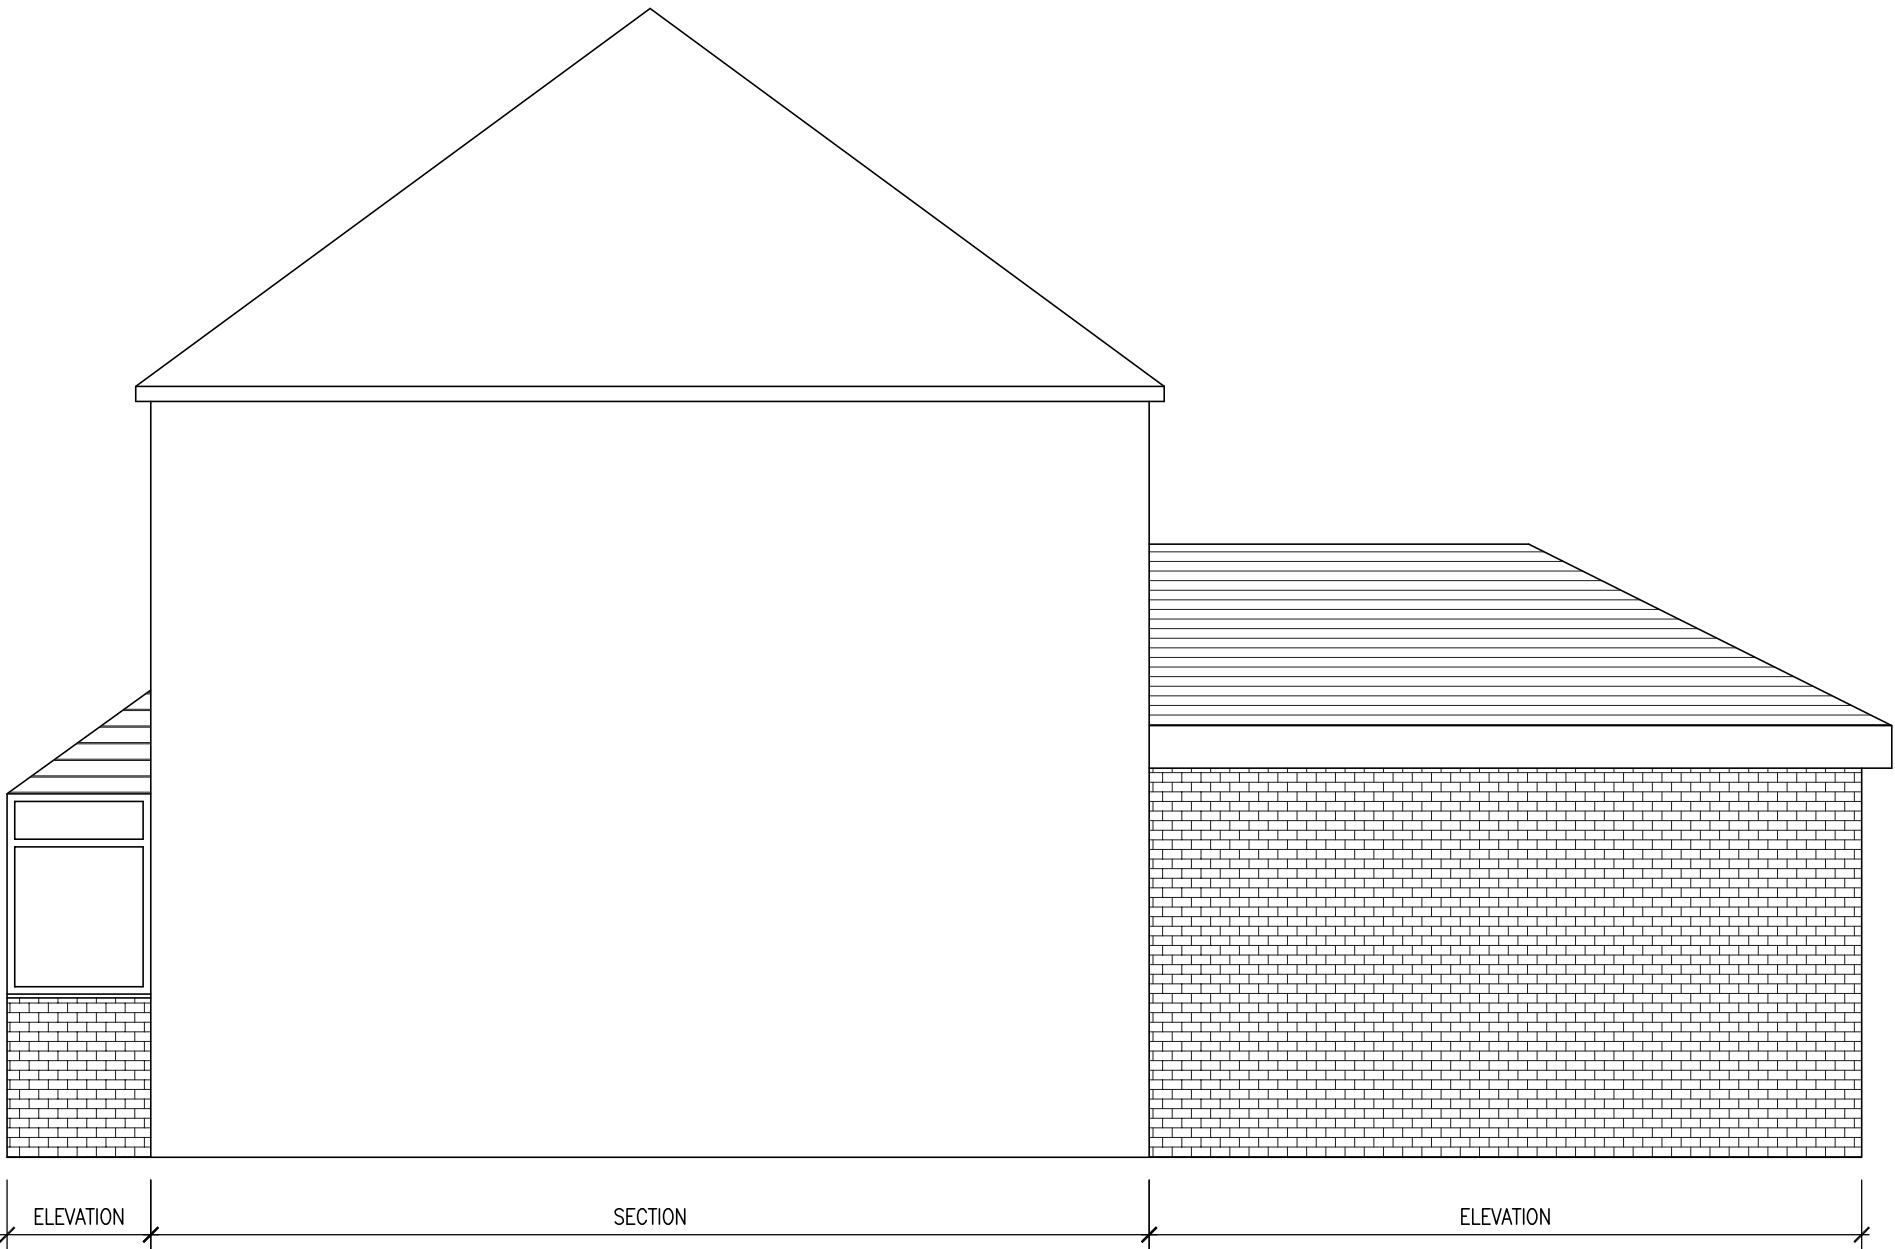

Rev	Initial	Amendment	Date

CHRIS MITCHELL 20 HOLMWOOD DRIVE, FORMBY L37 1PQ Tel. 07832272348 E-Mail : CHRIS666MITCH@HOTMAIL.COM	PROJECT PROPOSED EXTENTIONS TO 3 CLIFTONVILLE ROAD, L34 2SX		DETAIL EXISTING SIDE ELEVATION 2		DATE 06.02.2021	SCALE 1:50@A3
					DRAWN CM	CHK.BY DRG. NUMBER EX07