
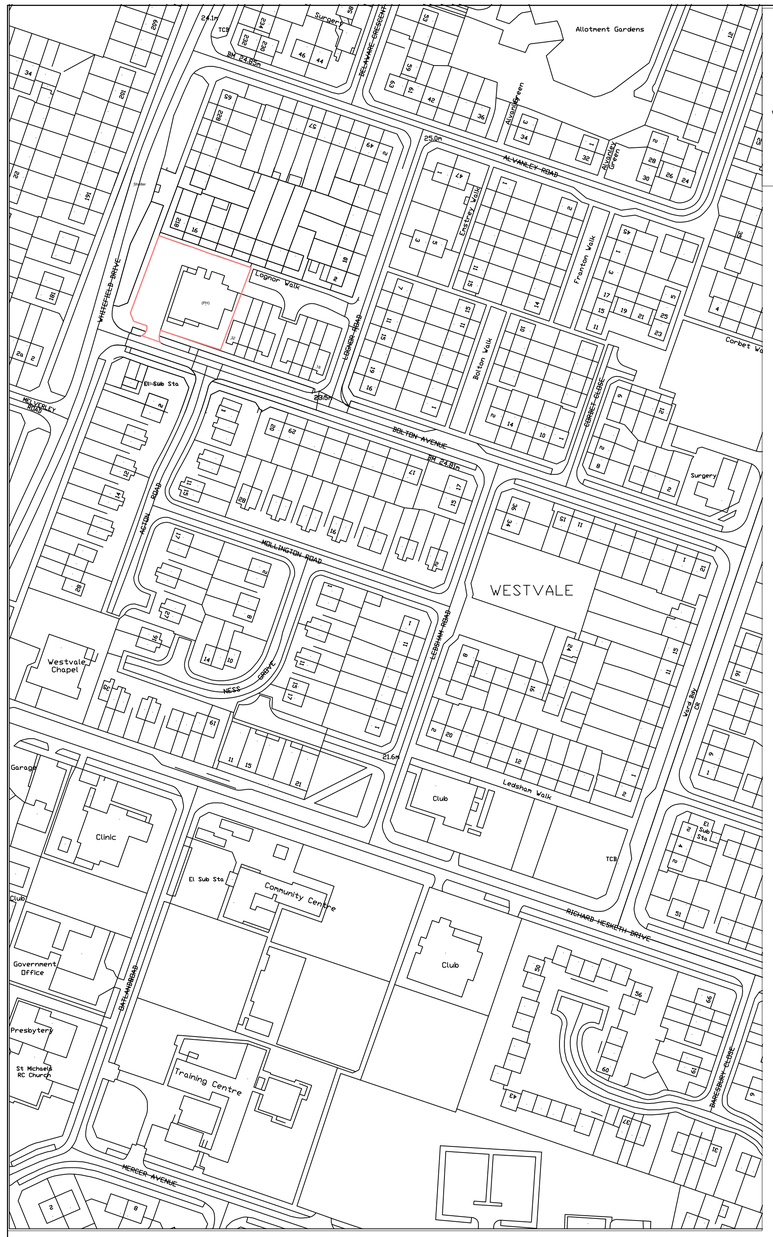


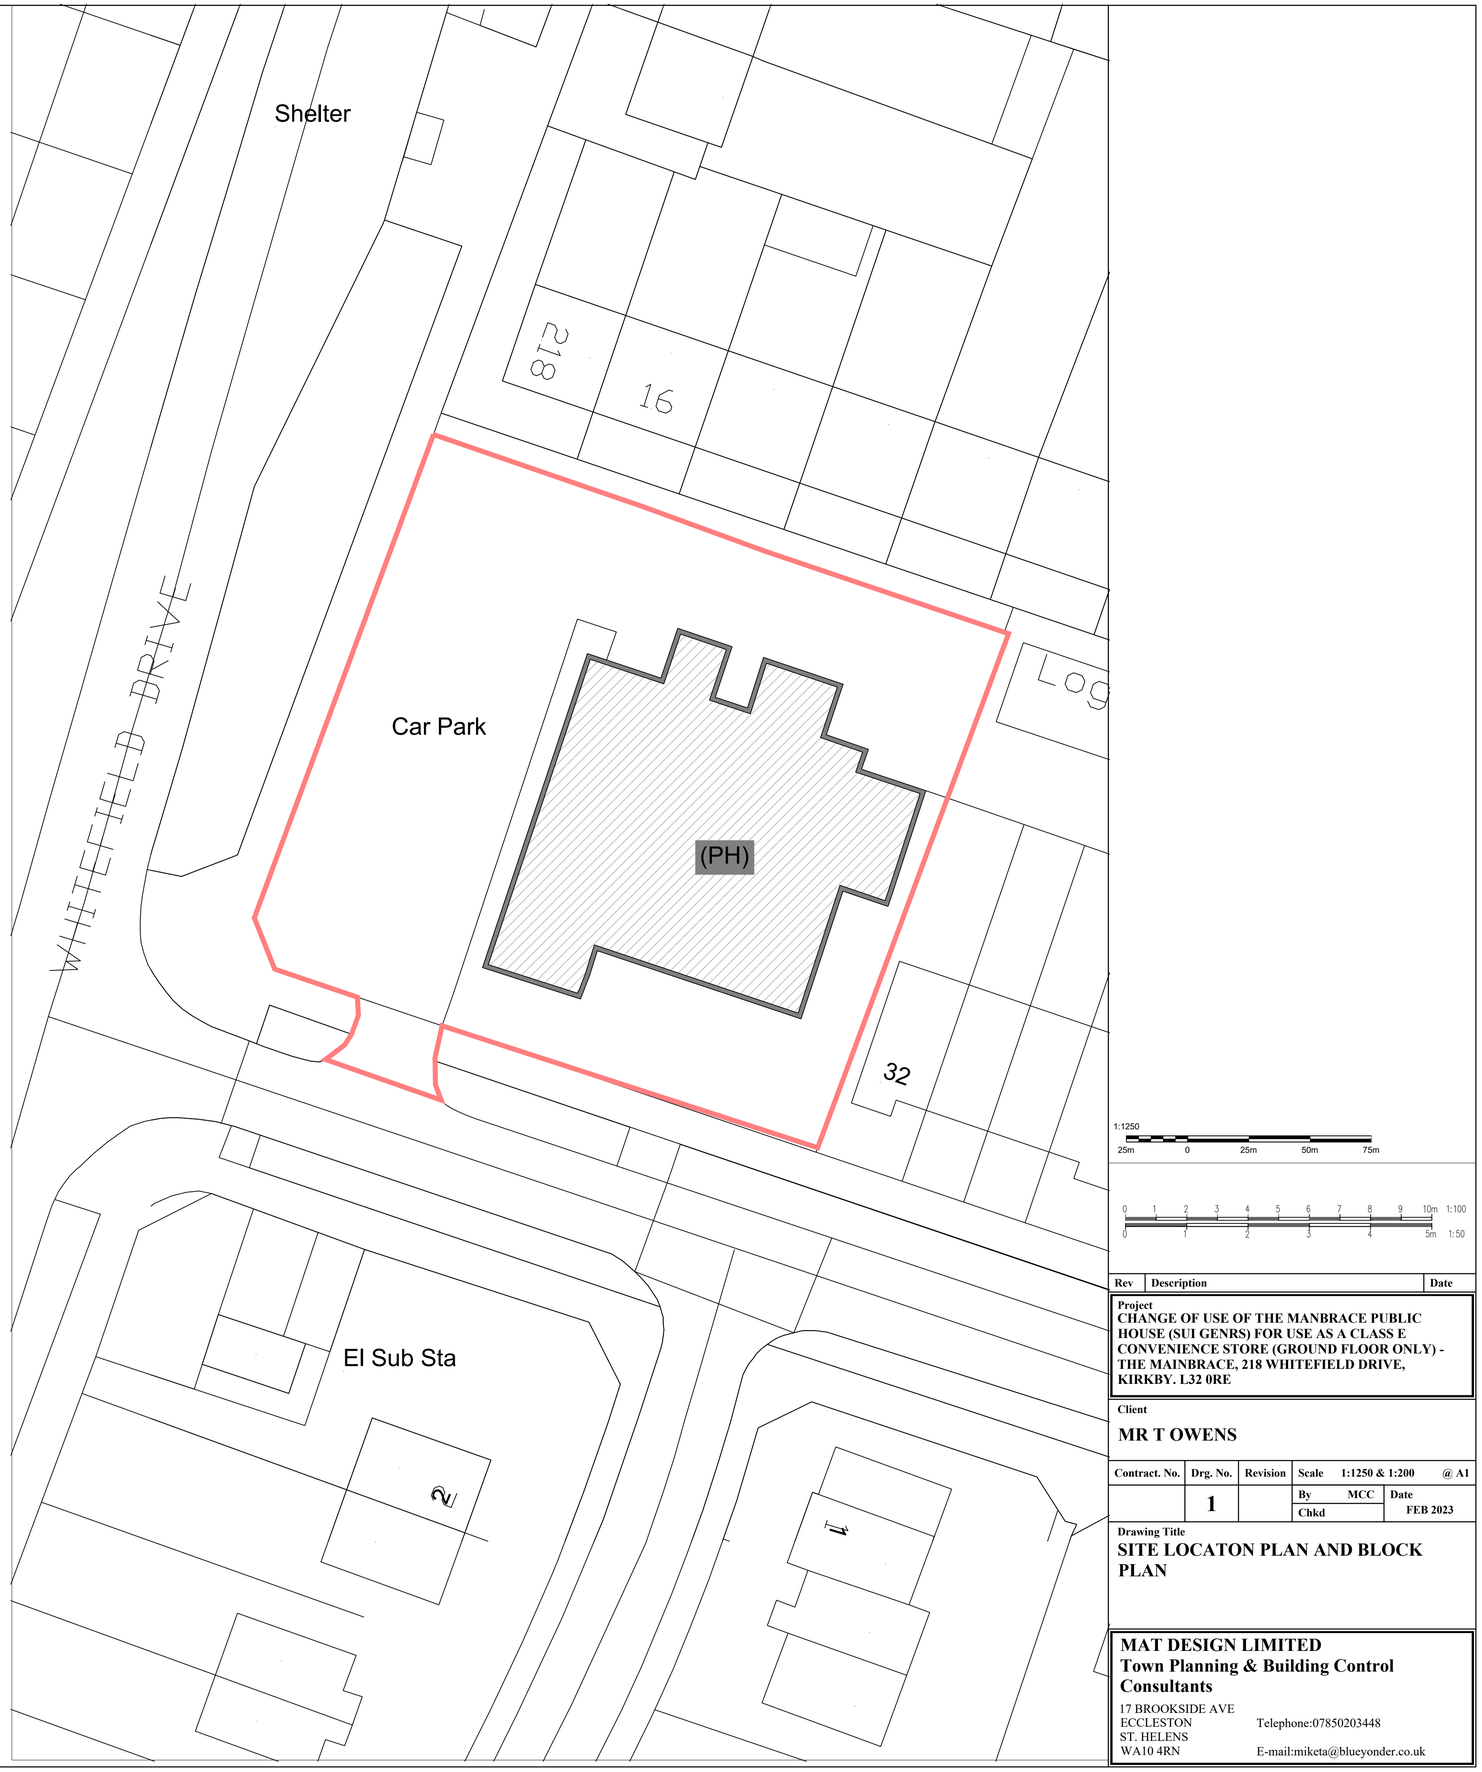

1:1250
25m 0 25m 50m 75m

0 1 2 3 4 5 6 7 8 9 10m 1:100
0 1 2 3 4 5m 1:50

Rev	Description	Date

Project
CHANGE OF USE OF THE MANBRACE PUBLIC HOUSE (SUI GENRS) FOR USE AS A CLASS E CONVENIENCE STORE (GROUND FLOOR ONLY) - THE MAINBRACE, 218 WHITEFIELD DRIVE, KIRKBY. L32 0RE

Client
MR T OWENS

Contract. No.	Drg. No.	Revision	Scale 1:1250 & 1:200 @ A1	
	1		By MCC	Date FEB 2023
			Chkd	

Drawing Title
SITE LOCATON PLAN AND BLOCK PLAN

MAT DESIGN LIMITED
Town Planning & Building Control Consultants
17 BROOKSIDE AVE
ECCLESTON
ST. HELENS
WA10 4RN
Telephone:07850203448
E-mail:miketa@blueyonder.co.uk